



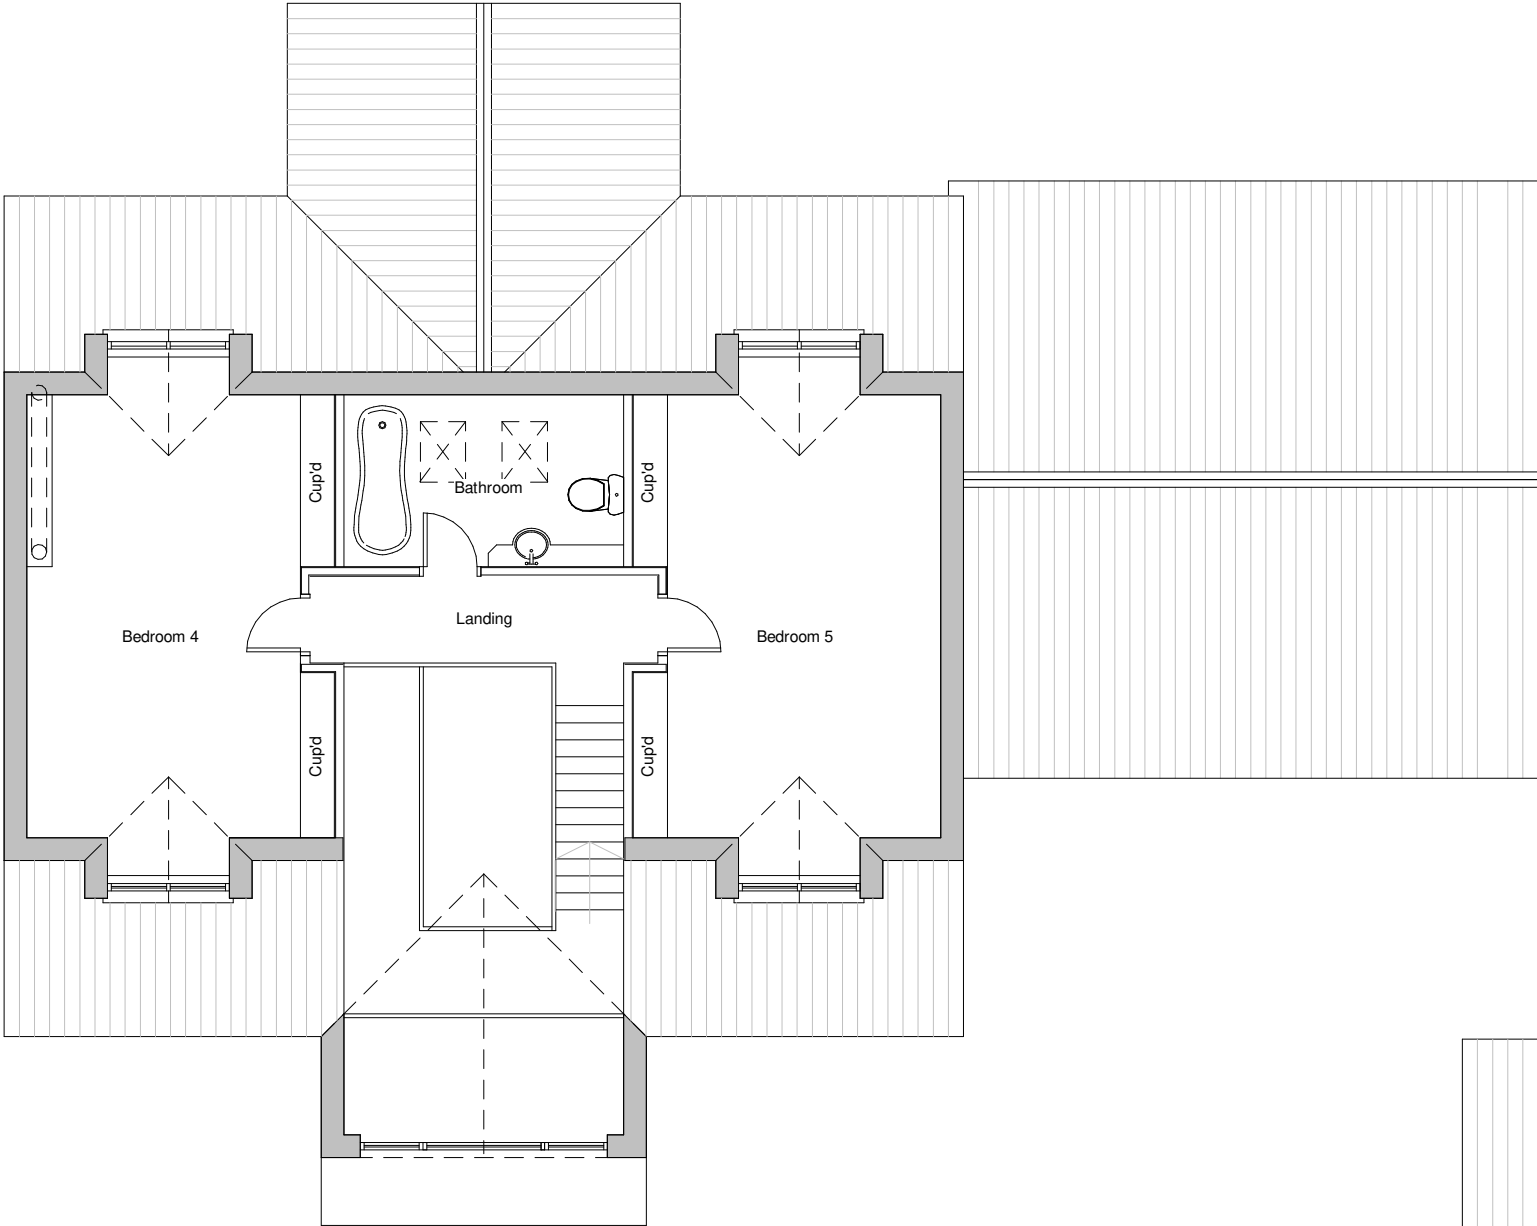

Second Floor Plan - 1:100 @ A3

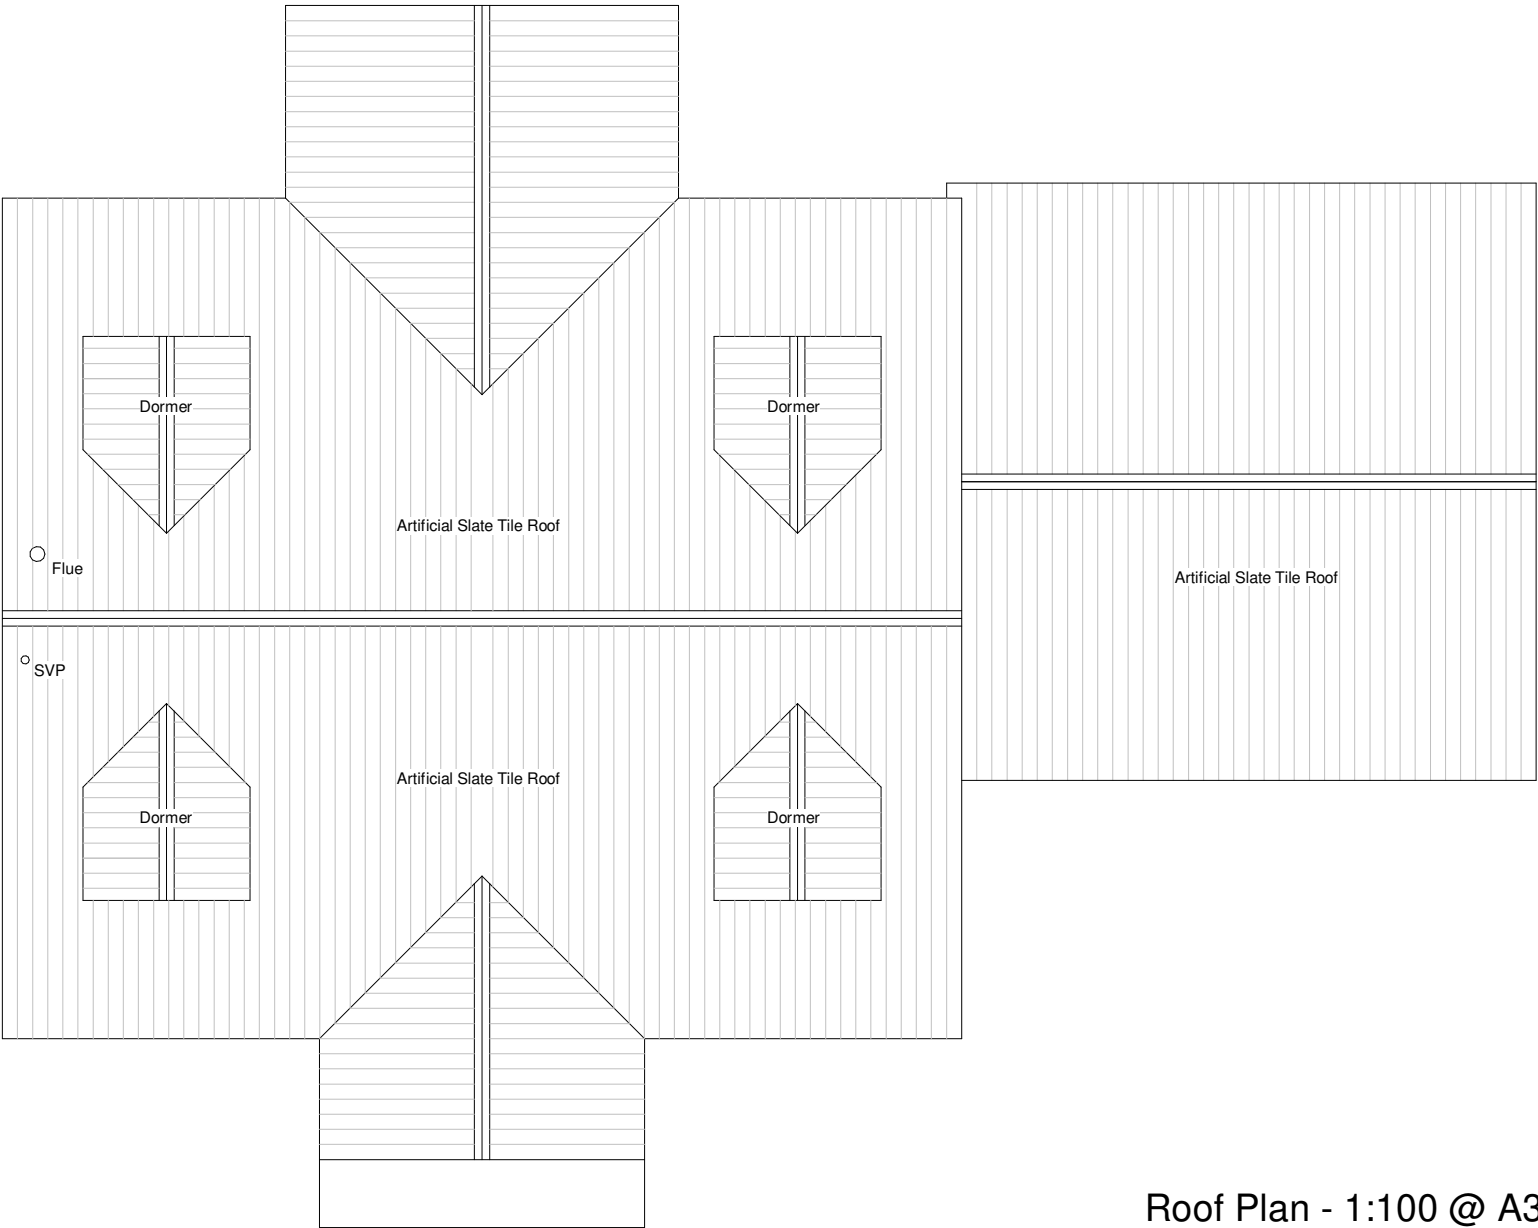

Roof Plan - 1:100 @ A3