




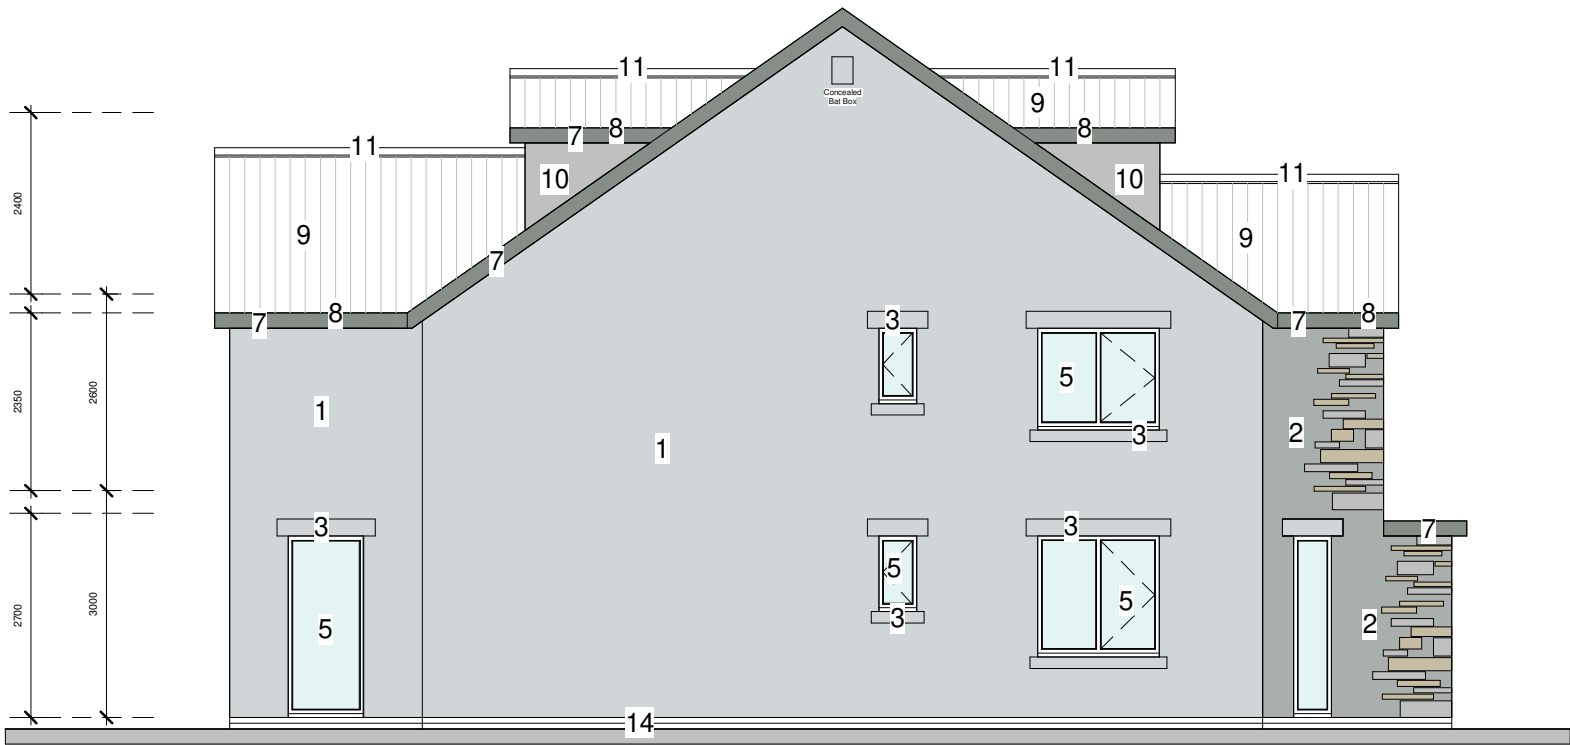

Side Elevation - 1:100 @ A3

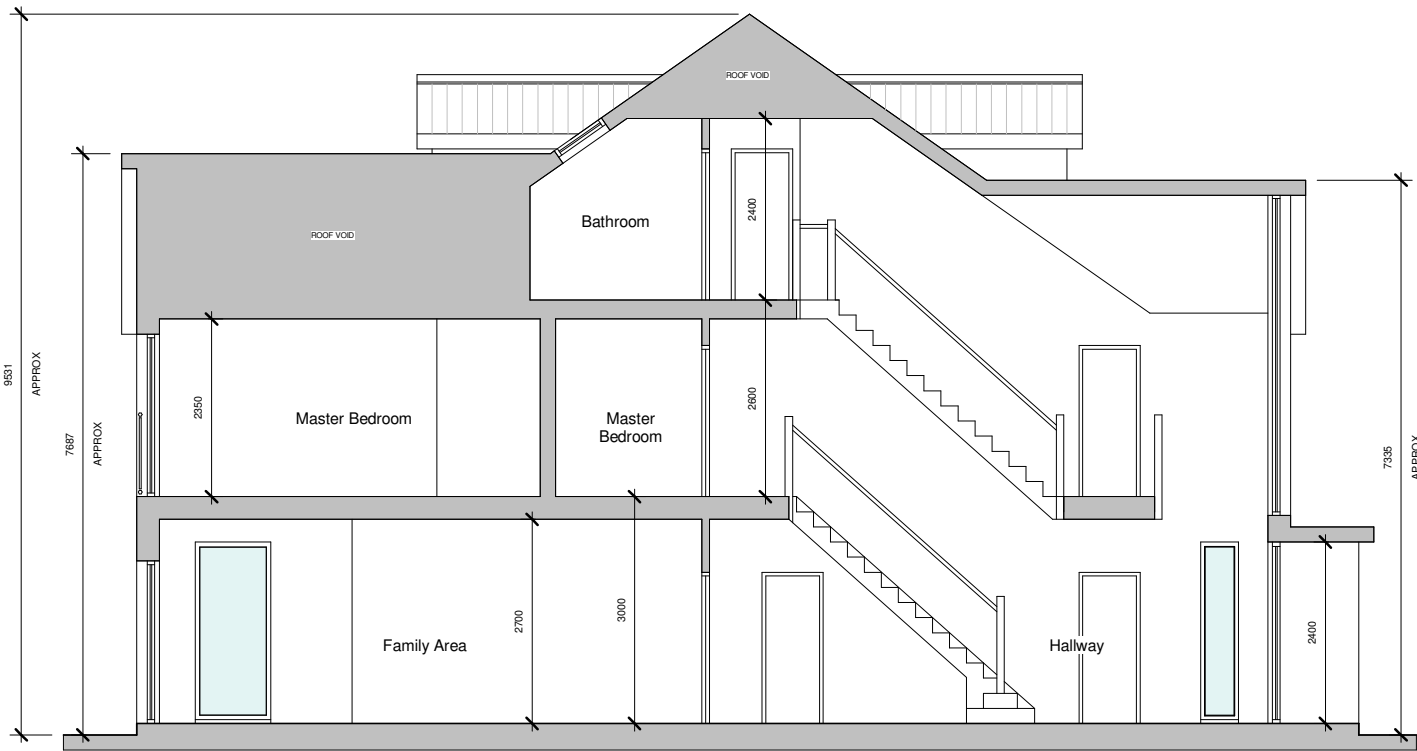

Building Section - 1:100 @ A3

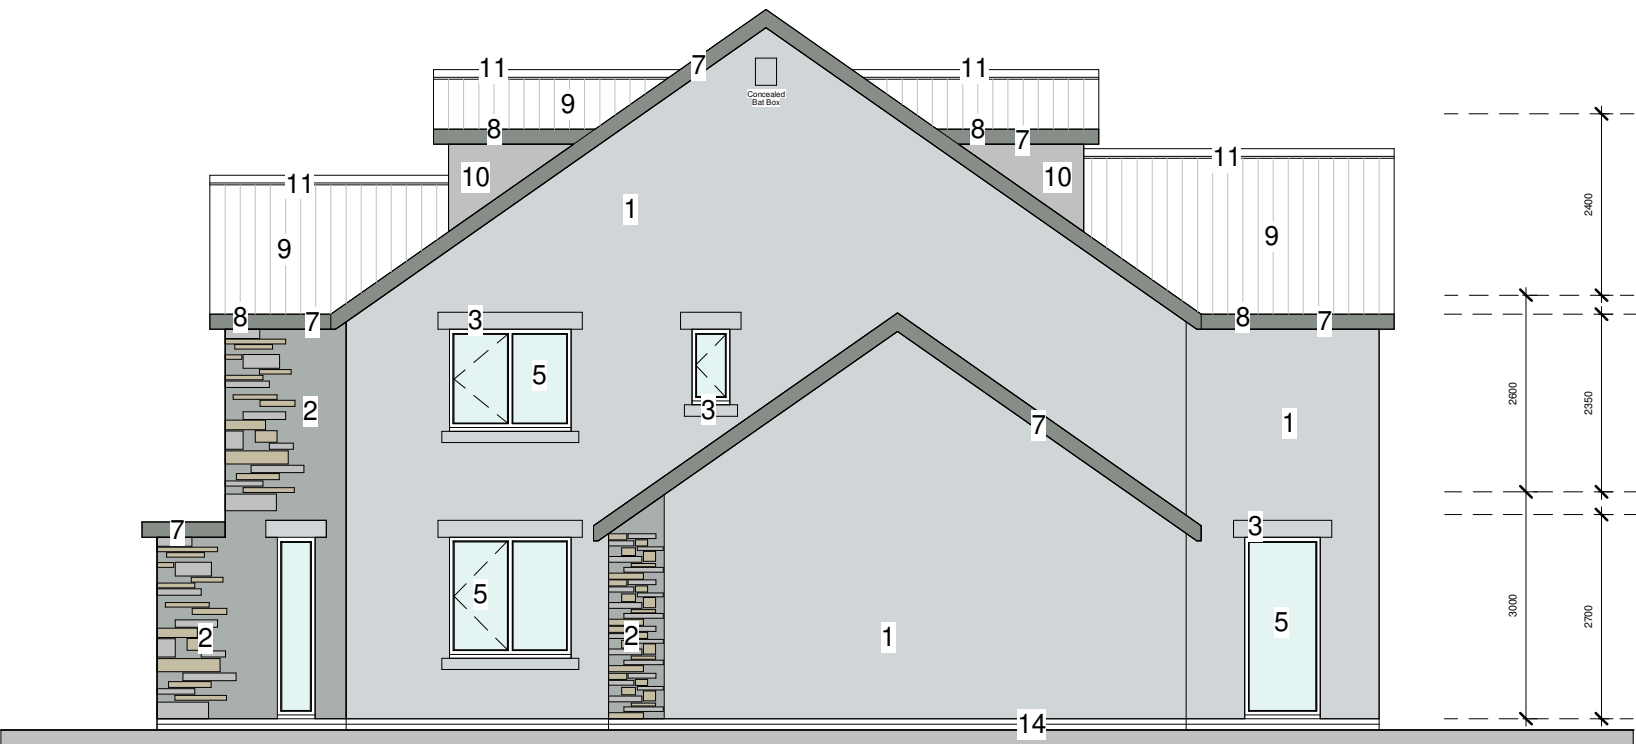

Side Elevation - 1:100 @ A3

- Material Key:
- 1. Through Colour Render
 - 2. Stone Cladding
 - 3. Stone Cill / Lintel
 - 4. UPVC Door
 - 5. UPVC Windows
 - 6. Garage Roller Shutter Door
 - 7. UPVC Fascia, Soffit & Barge Boards
 - 8. UPVC Rain Water Goods
 - 9. Artificial Slate Roof Tiles
 - 10. Batten Rolled Lead Lined Dormer
 - 11. Concrete Ridge Tile
 - 12. Composite Roof Light
 - 13. Lead Flashing - Code 5
 - 14. Engineering Brickwork Plinth
 - 15. Glass Balustrade