


19-20 CHURCH STREET, MERTHYR - LOCATION PLAN

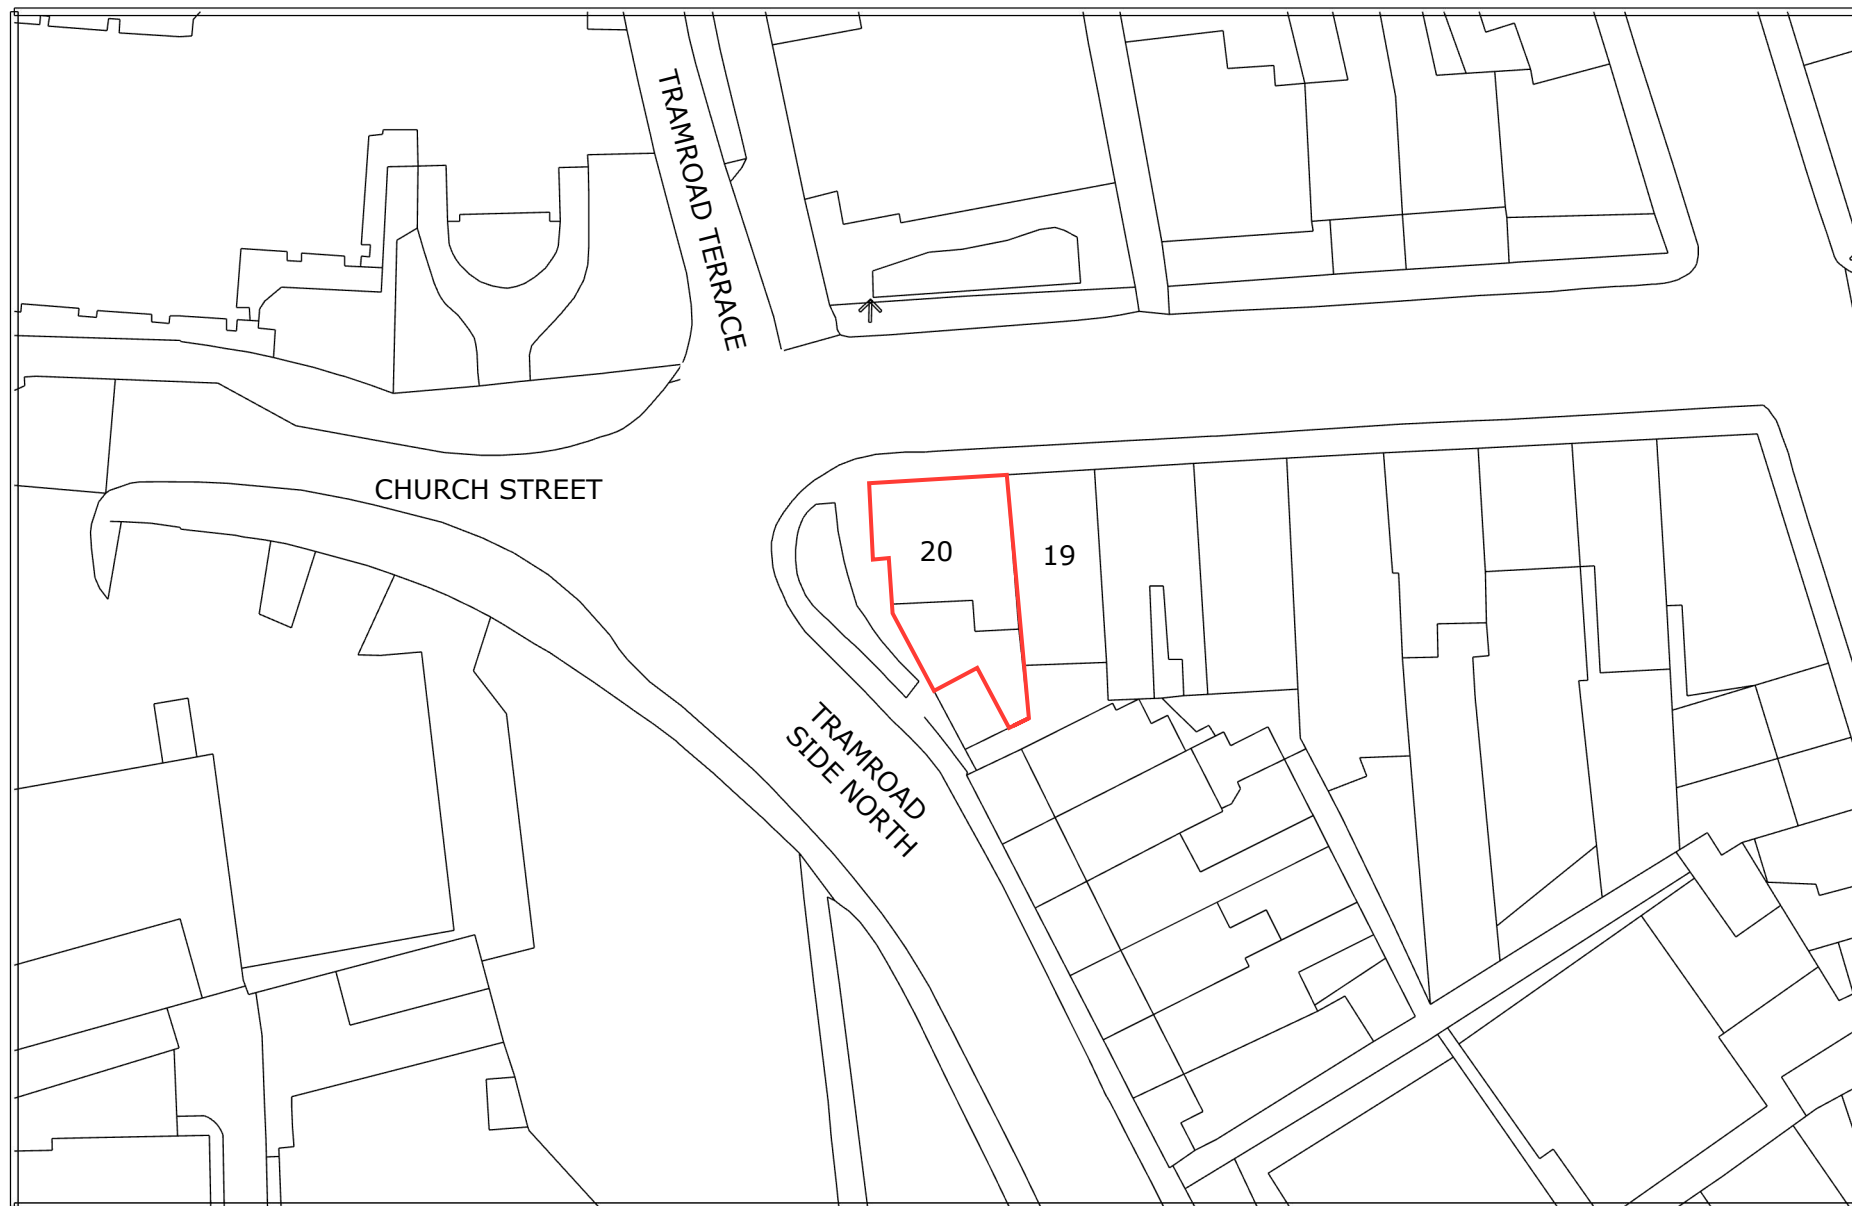

SCALE 1:500 @ A4

