


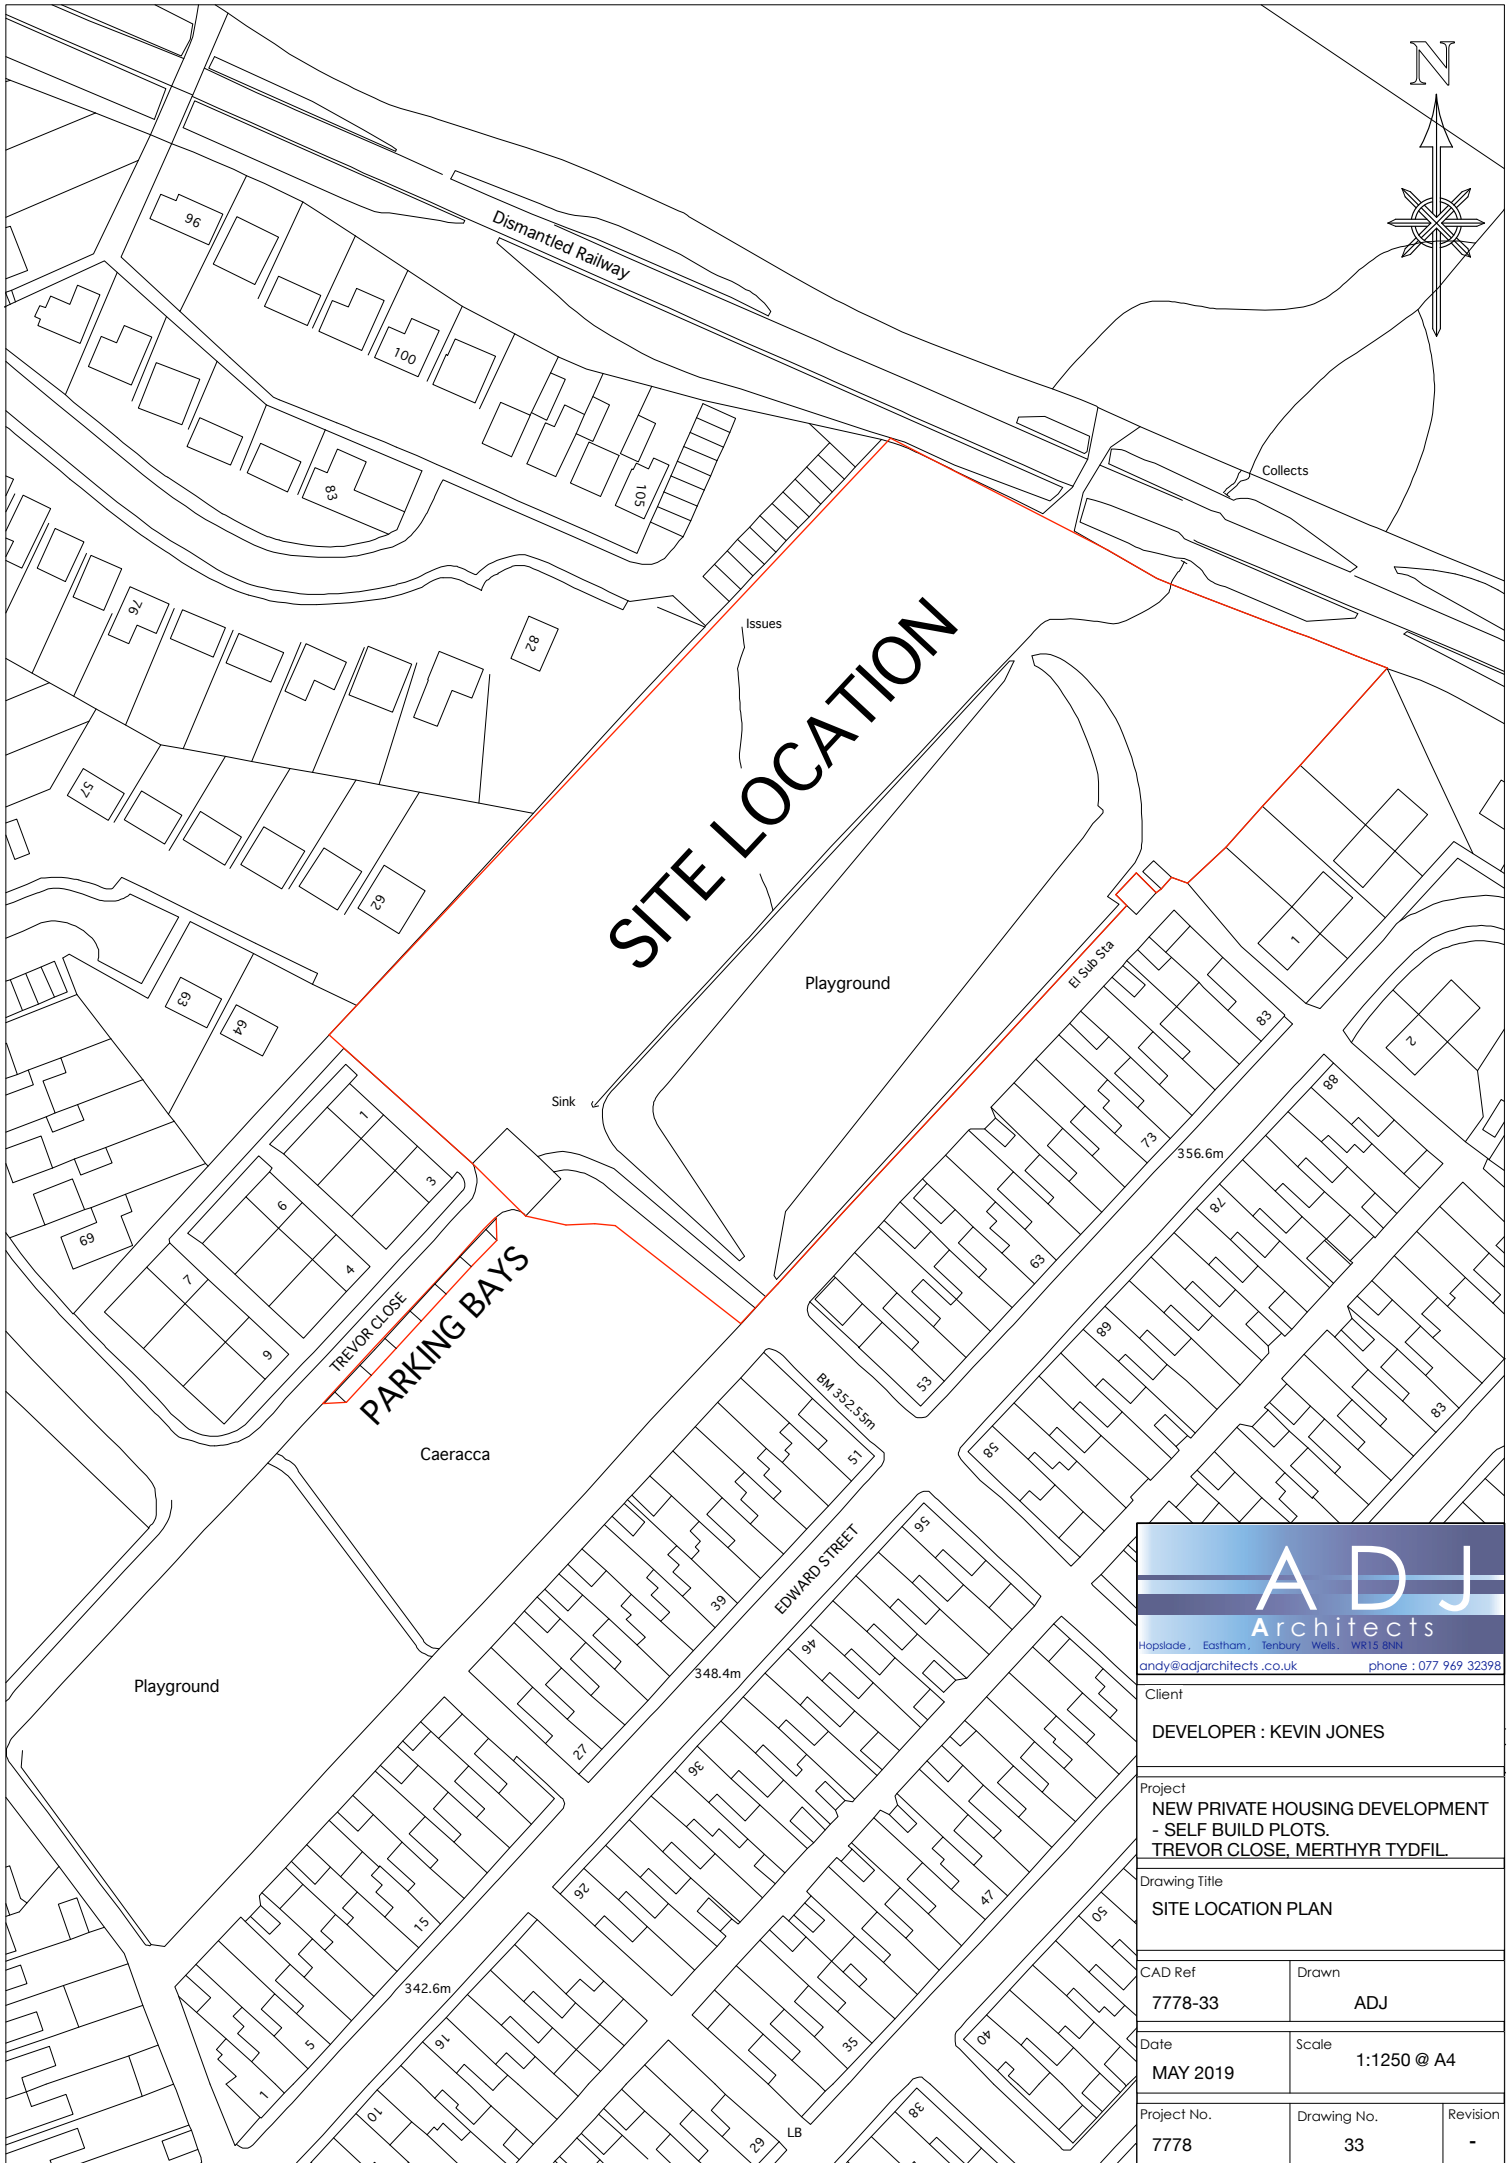

ADJ

Architects

Hopkade, Eastham, Tenbury, Wells, Wiltshire

andy@adjarchitects.co.uk phone : 077 969 32398

Client		
DEVELOPER : KEVIN JONES		
Project		
NEW PRIVATE HOUSING DEVELOPMENT - SELF BUILD PLOTS. TREVOR CLOSE, MERTHYR TYDFIL		
Drawing Title		
SITE LOCATION PLAN		
CAD Ref	Drawn	
7778-33	ADJ	
Date	Scale	
MAY 2019	1:1250 @ A4	
Project No.	Drawing No.	Revision
7778	33	-