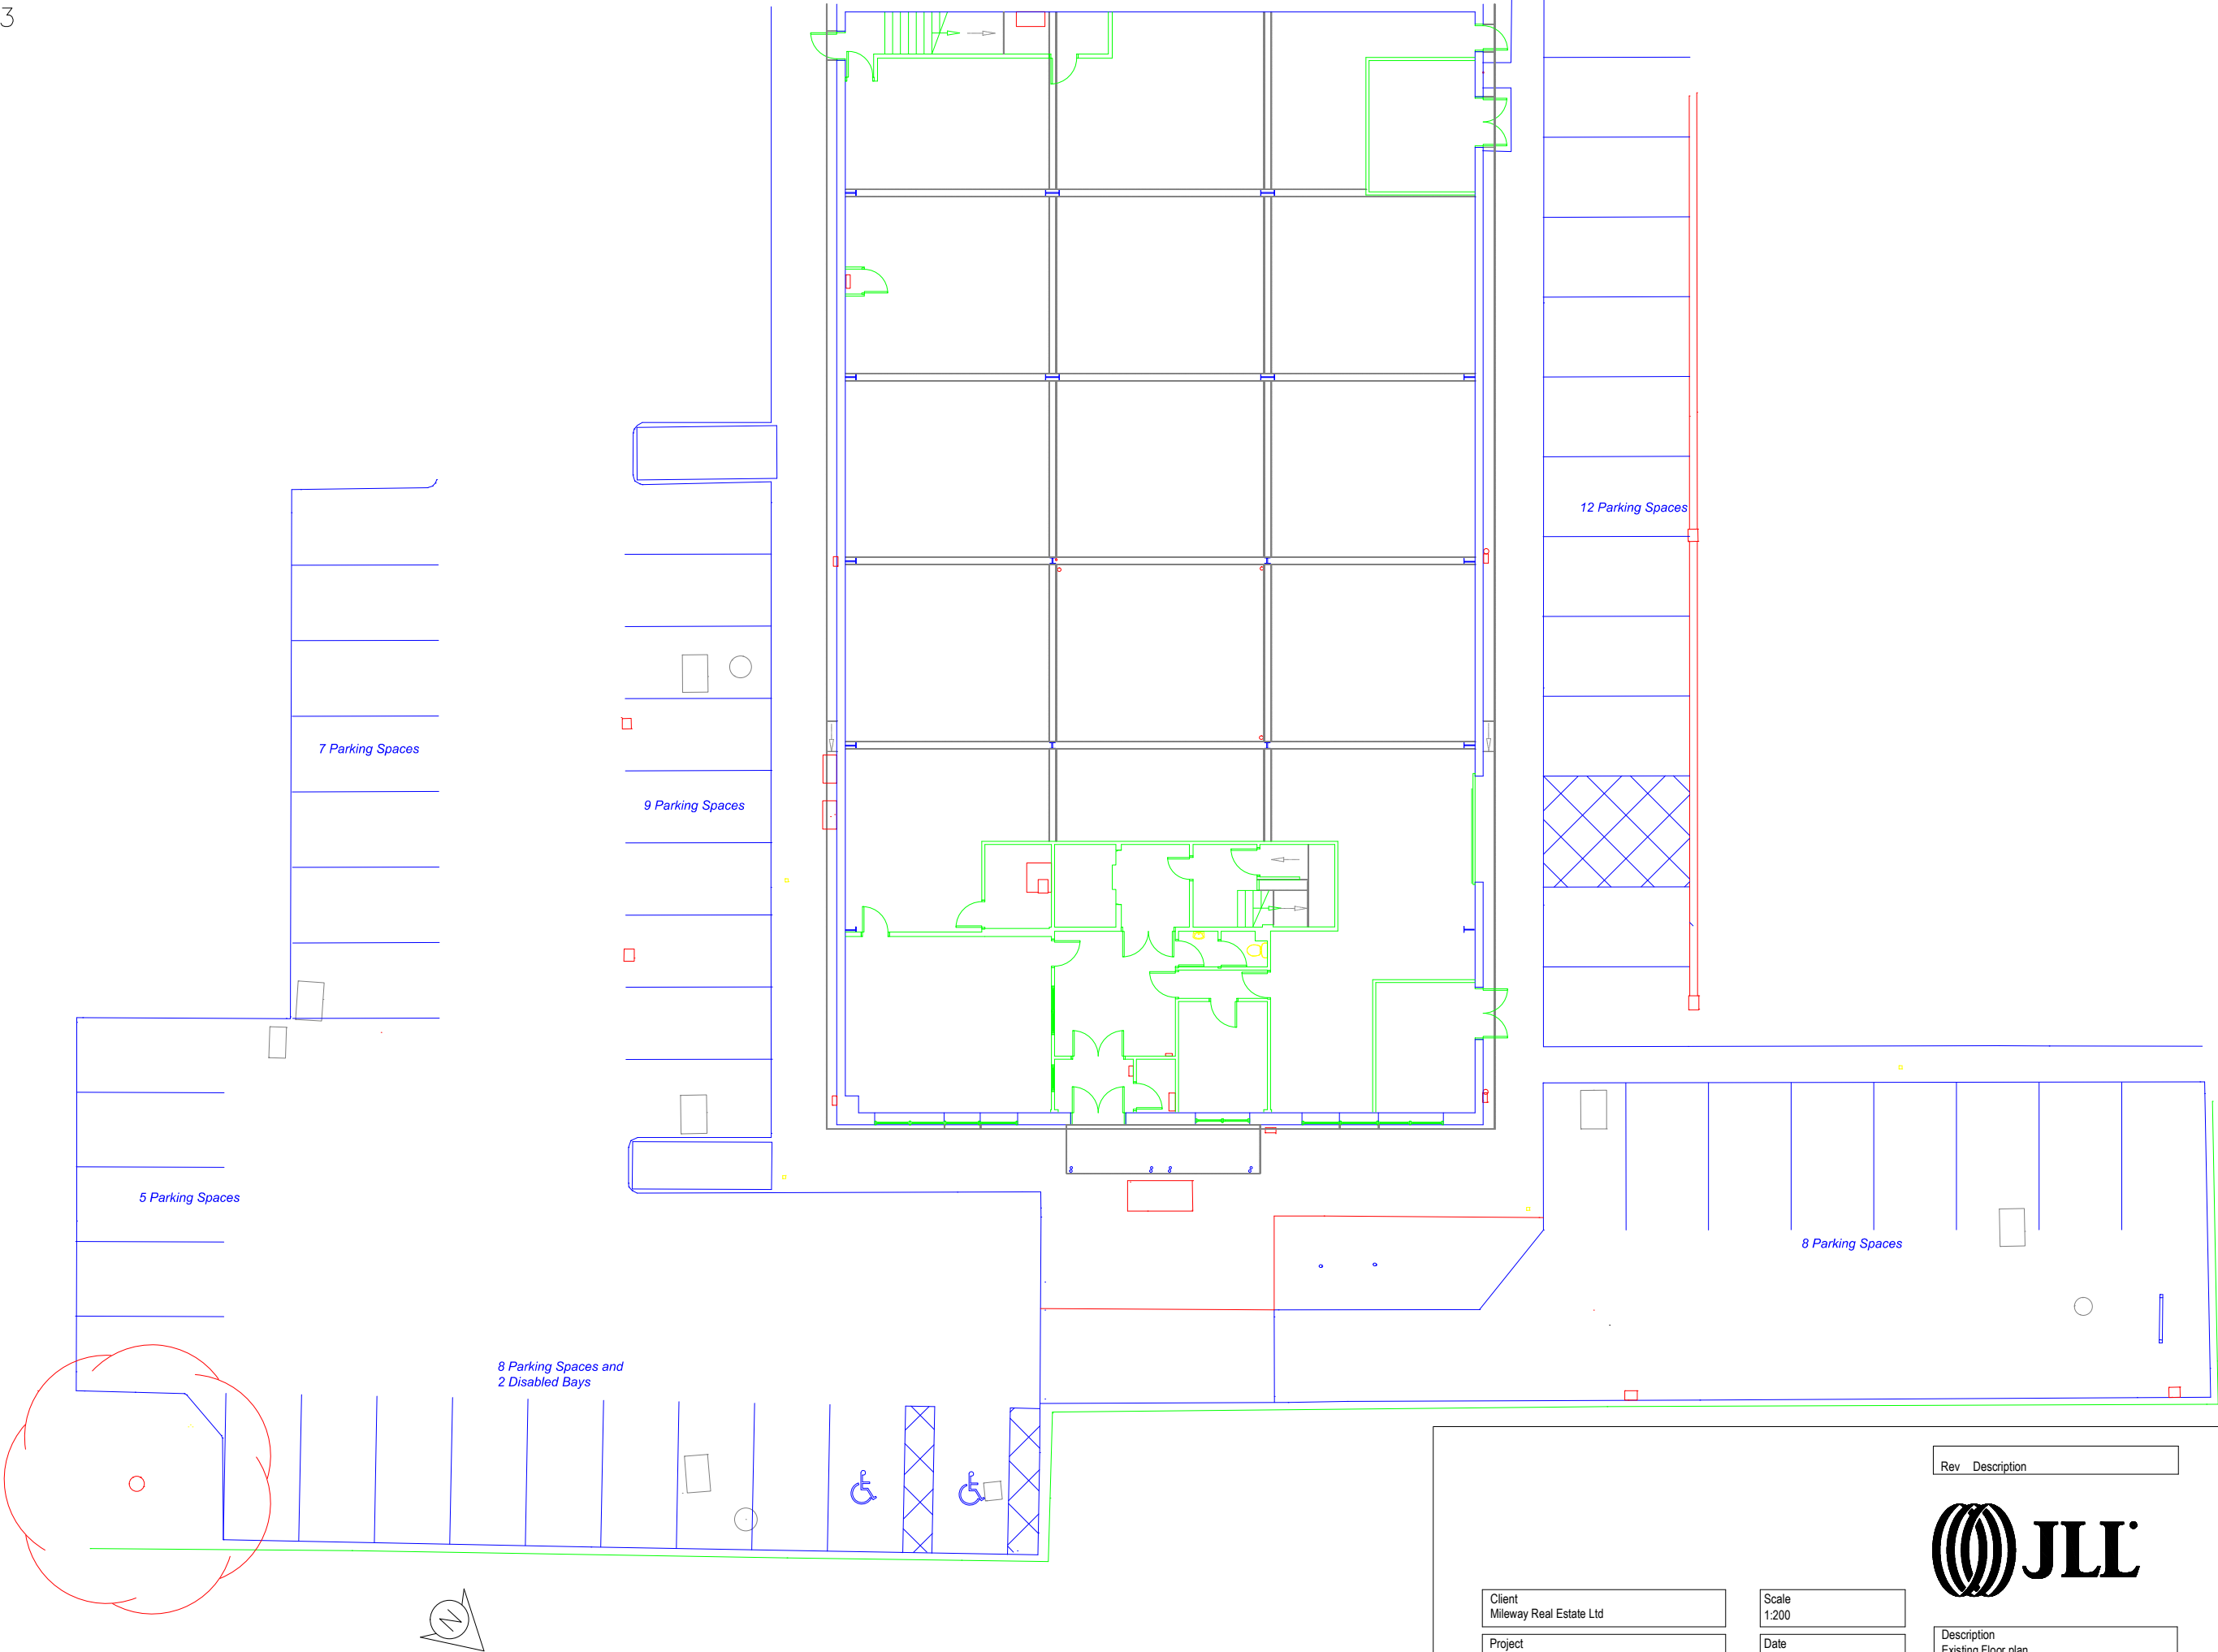


Client
Mileway Real Estate Ltd

Project
Unit 2, Cambria House
Pentrebach Industrial Estate
Merthyr Tydfil

Scale
1:200

Date
23/04/21

By
PDS

Checked
JC

Rev	Description
-----	-------------



Description
Existing Floor plan
Ground Floor

Date	By	Chck'd
------	----	--------



One Kingsway
Cardiff CF10 3AN
+44 (0)29 2022 7666
jll.co.uk/cardiff

Job
163318

Drg
163318 - 01

rev

DO NOT SCALE THIS DRAWING. CHECK ALL DIMENSIONS ON SITE

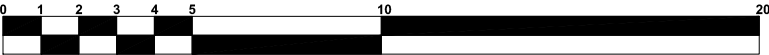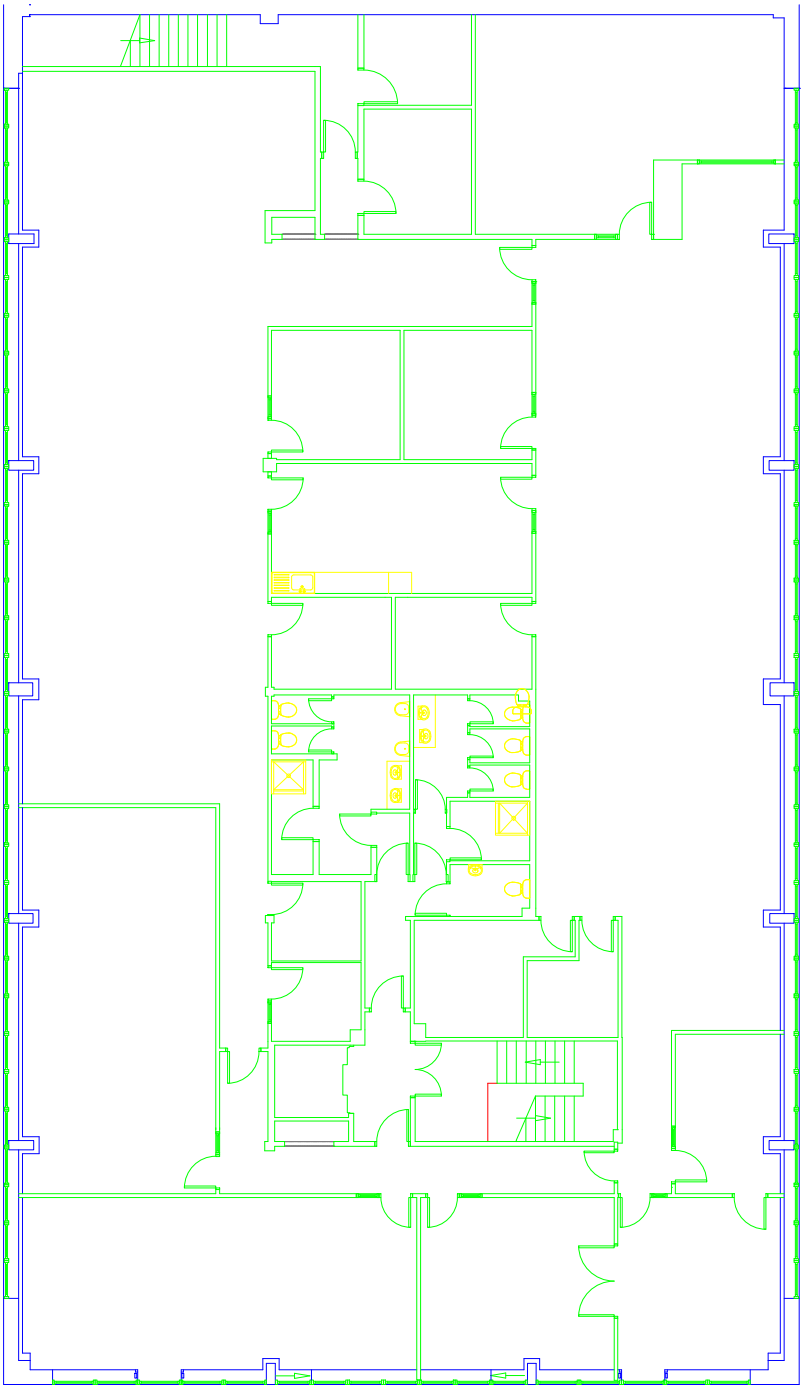

Client
Mileway Real Estate Ltd

Project
Unit 2, Cambria House
Pentrebach Industrial Estate
Merthyr Tydfil

Scale
1:200

Date
23/04/21

By
PDS

Checked
JC

Rev	Description
-----	-------------



Description
Existing Floor plan
First Floor

Date	By	Chck'd
------	----	--------

One Kingsway
Cardiff CF10 3AN
+44 (0)29 2022 7666
jll.co.uk/cardiff


Job
163318

Drg
163318 - 09


rev

DO NOT SCALE THIS DRAWING. CHECK ALL DIMENSIONS ON SITE



1:100@A3

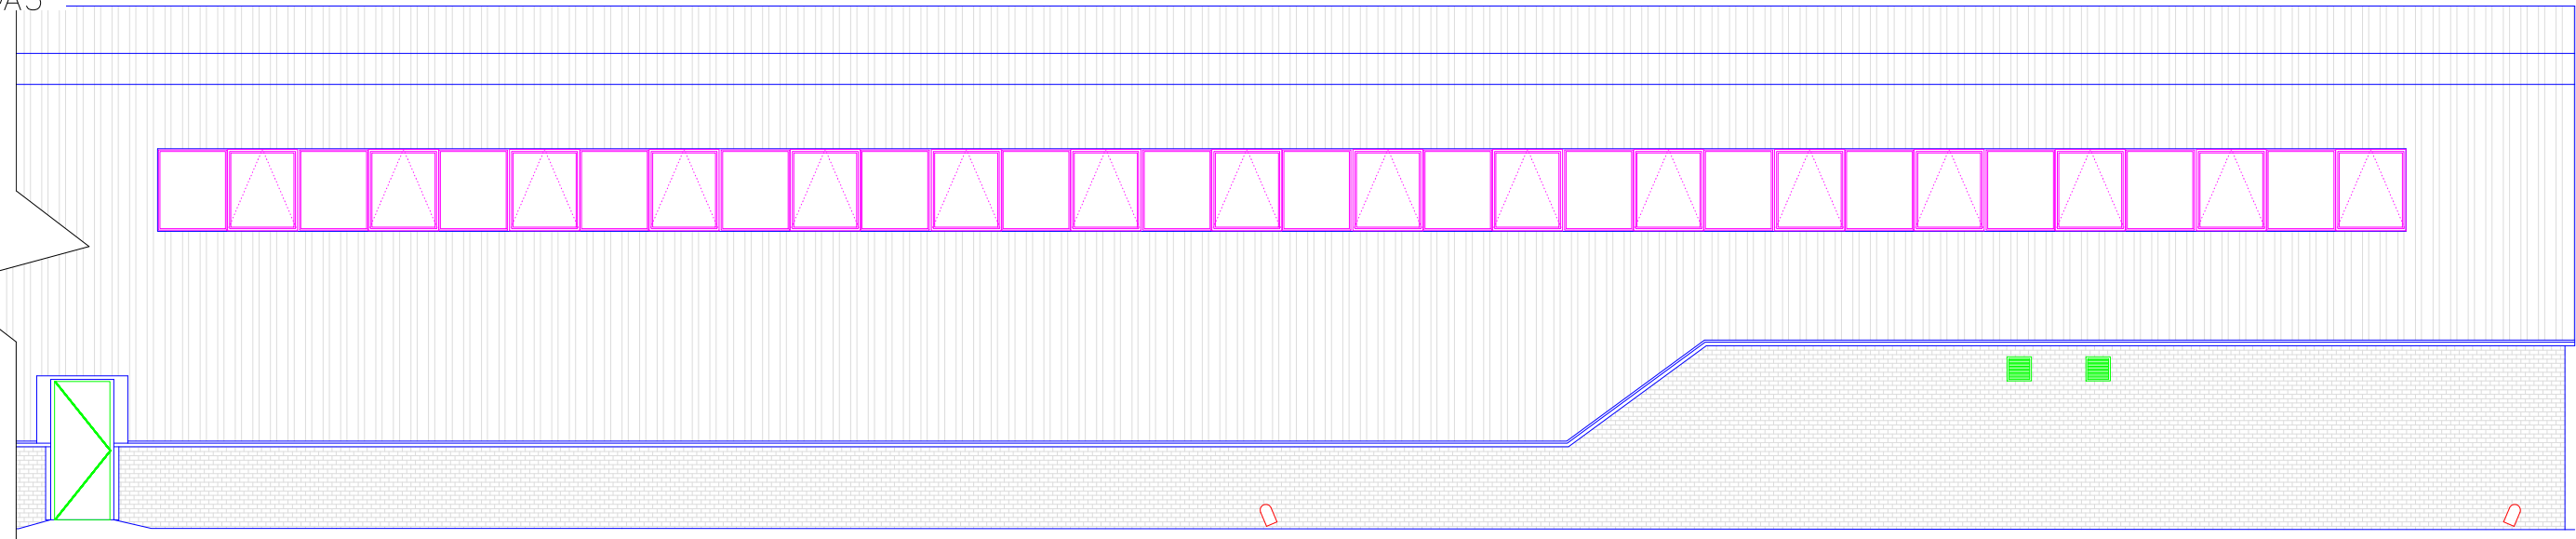

SOUTH

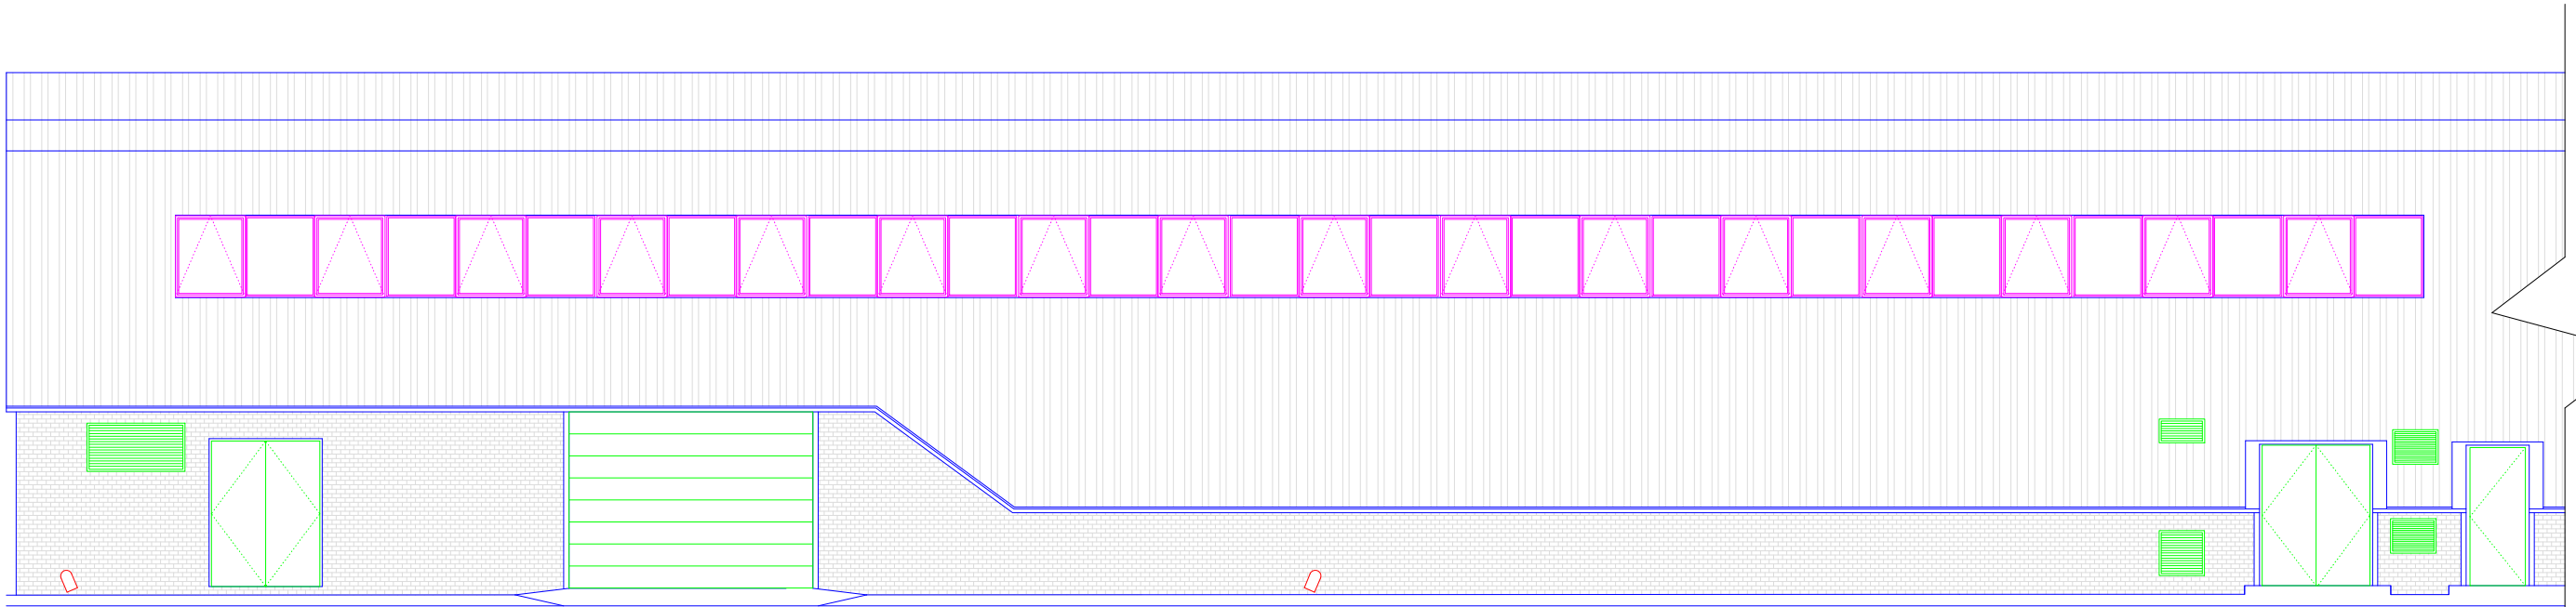

NORTH

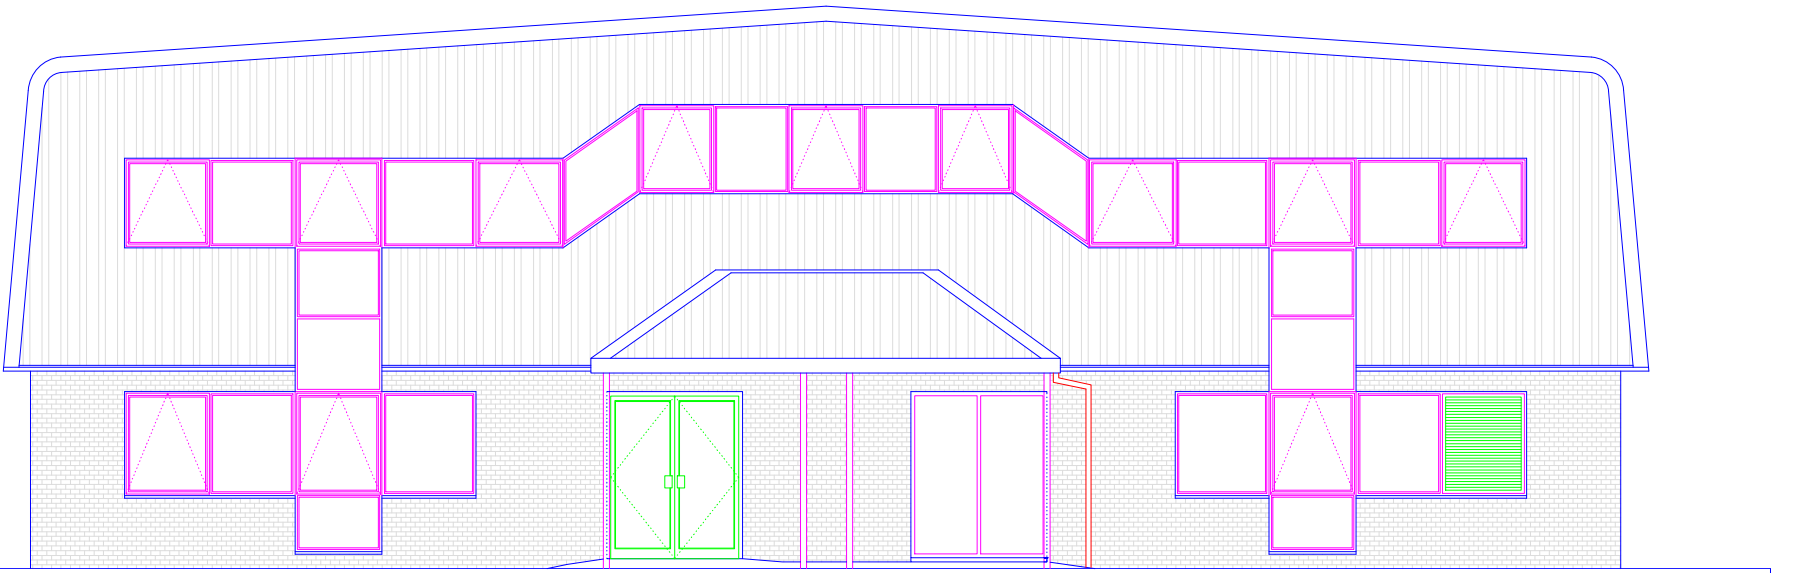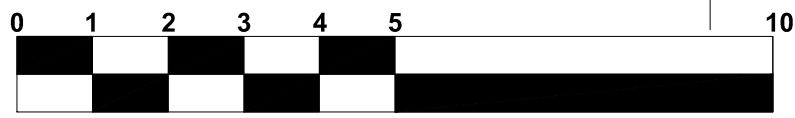

EAST

Client
Mileway Real Estate Ltd

Project
Unit 2, Cambria House
Pentrebach Industrial Estate
Merthyr Tydfil

Scale
1:100

Date
23/04/21

By
PDS

Checked
JC

Rev	Description

Description
Existing Elevations




Date
By
Chck'd

One Kingsway
Cardiff CF10 3AN
+44 (0)29 2022 7666
jll.co.uk/cardiff

Job
163318

Drg
163318 - 02

rev

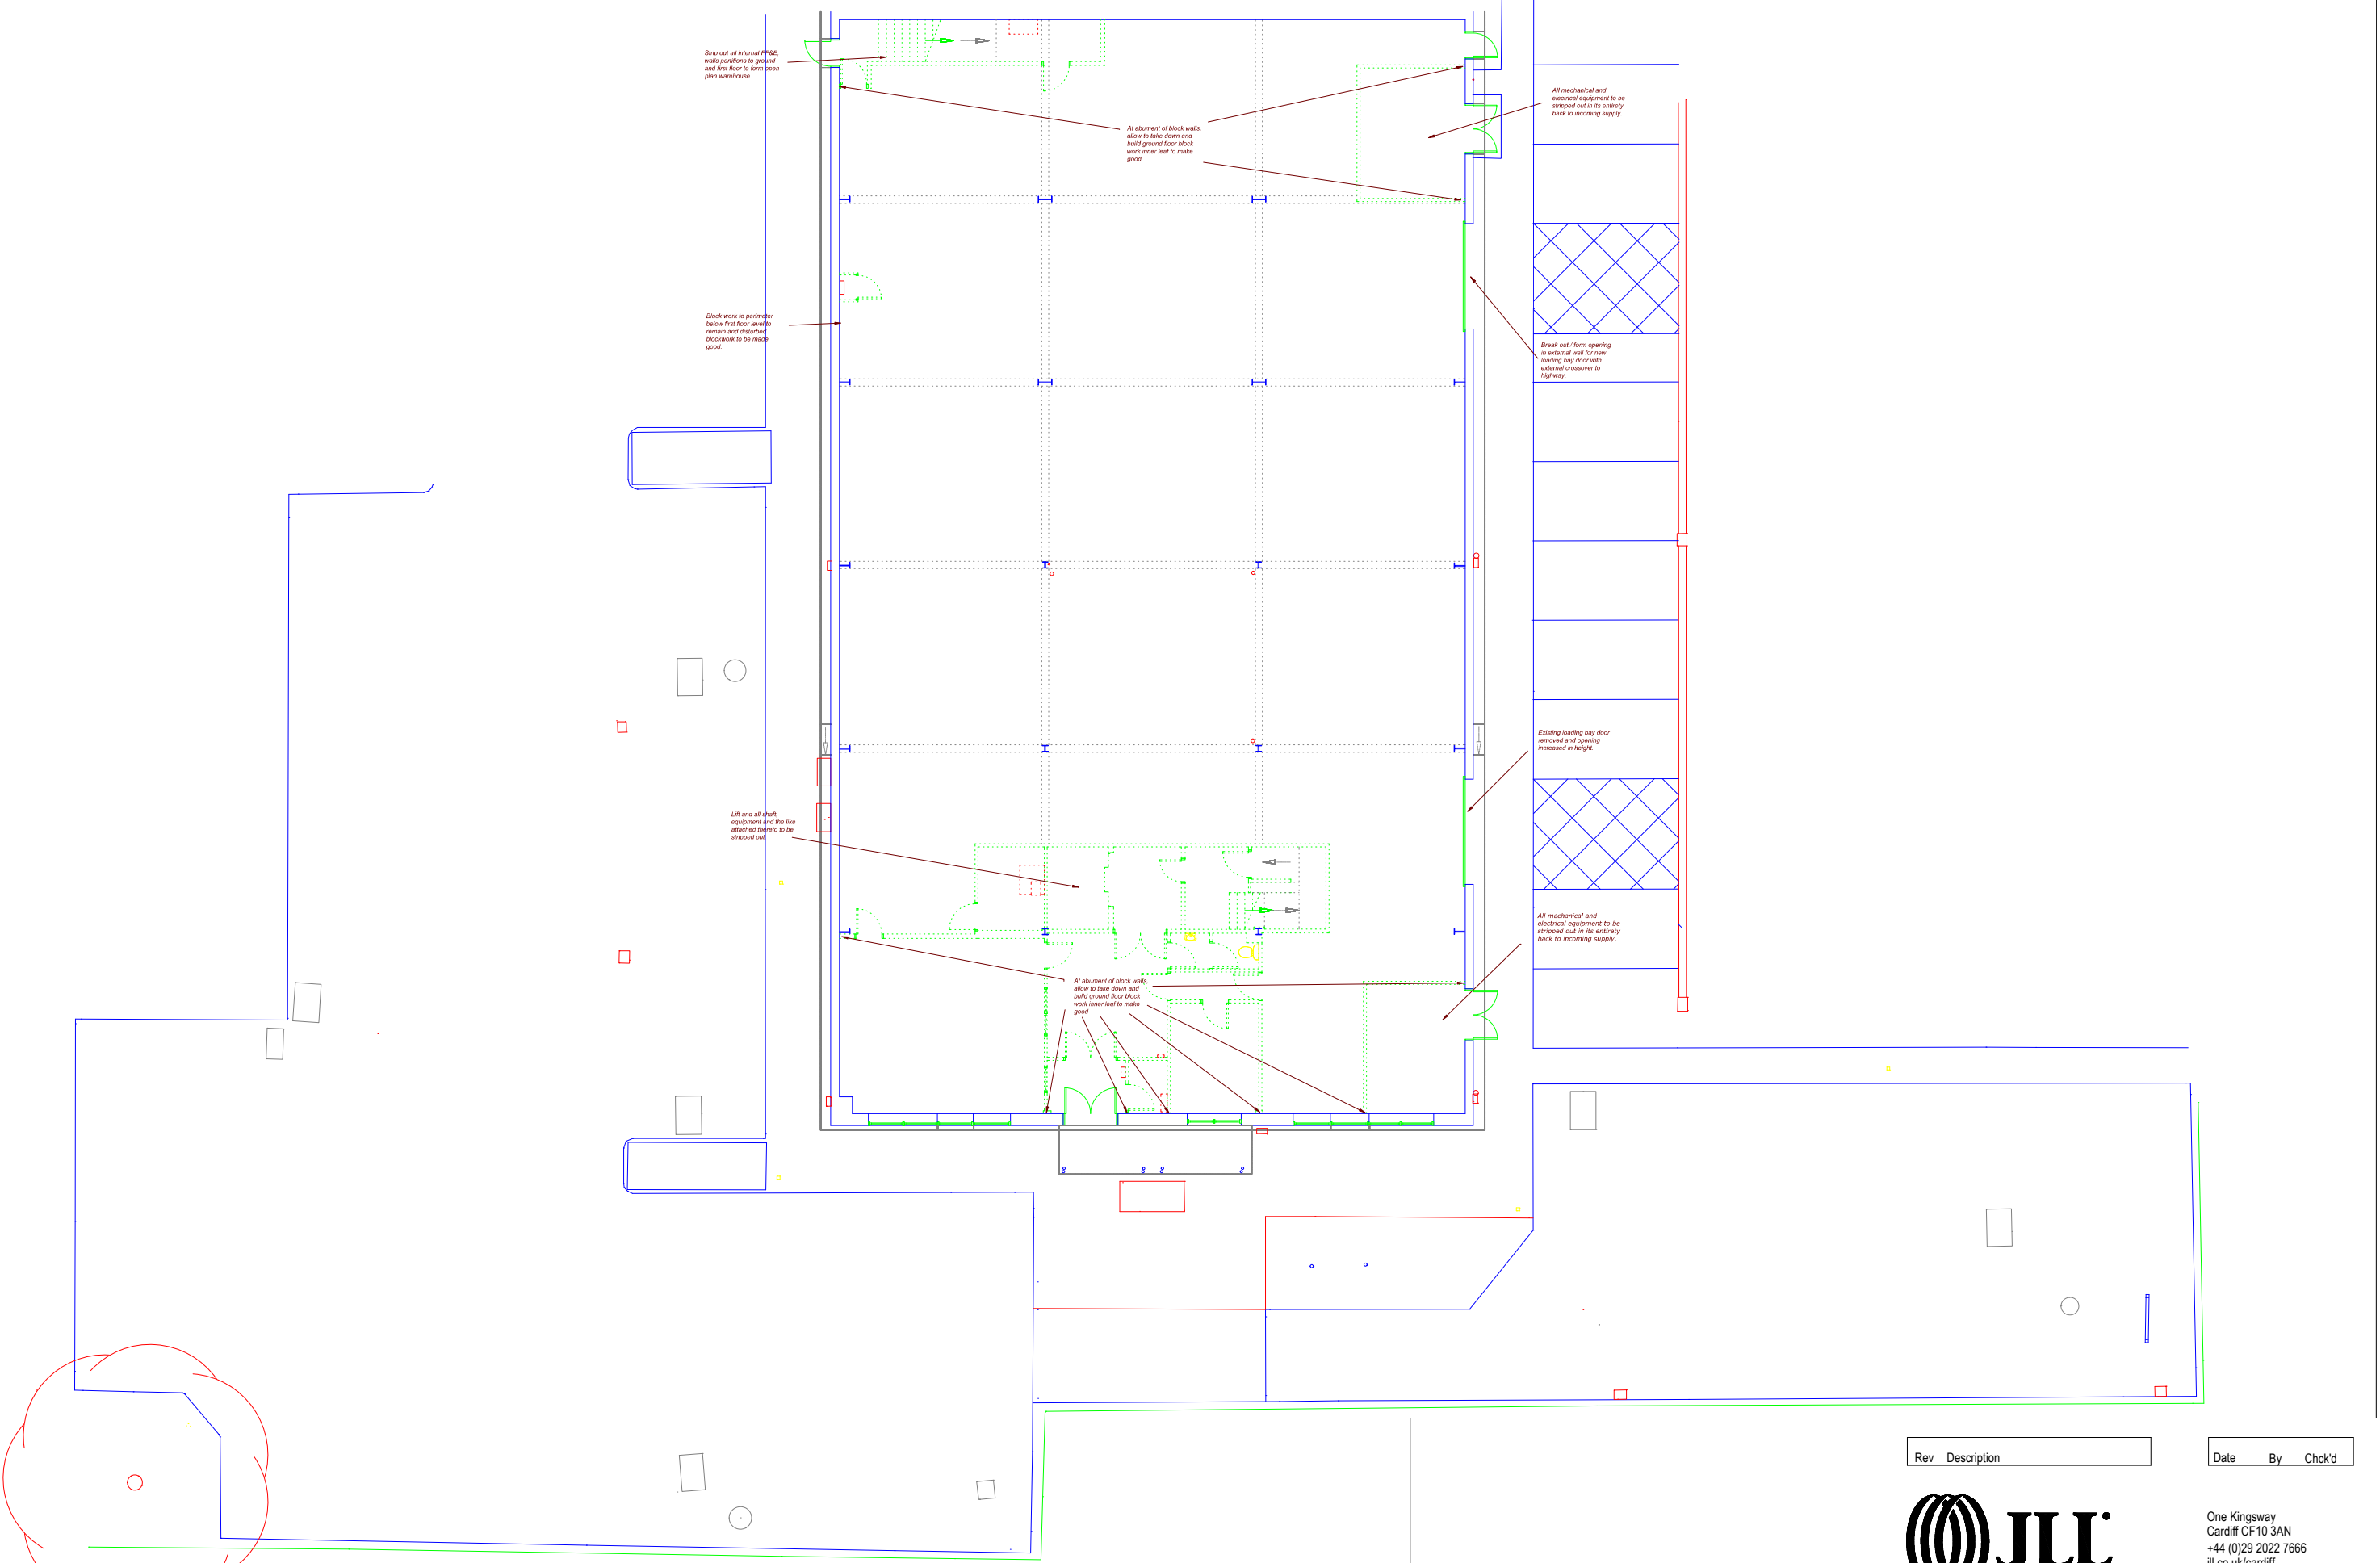

Client
Mileway Real Estate Ltd

Project
Unit 2, Cambria House
Pentrebach Industrial Estate
Merthyr Tydfil

Scale
1:200

Date
23/04/21

By
PDS

Checked
JC

Rev	Description
-----	-------------



Description
Strip out plan
Ground Floor

Date	By	Chck'd
------	----	--------


One Kingsway
Cardiff CF10 3AN
+44 (0)29 2022 7666
jll.co.uk/cardiff

Job
163318

Dwg
163318 - 03

rev

DO NOT SCALE THIS DRAWING. CHECK ALL DIMENSIONS ON SITE

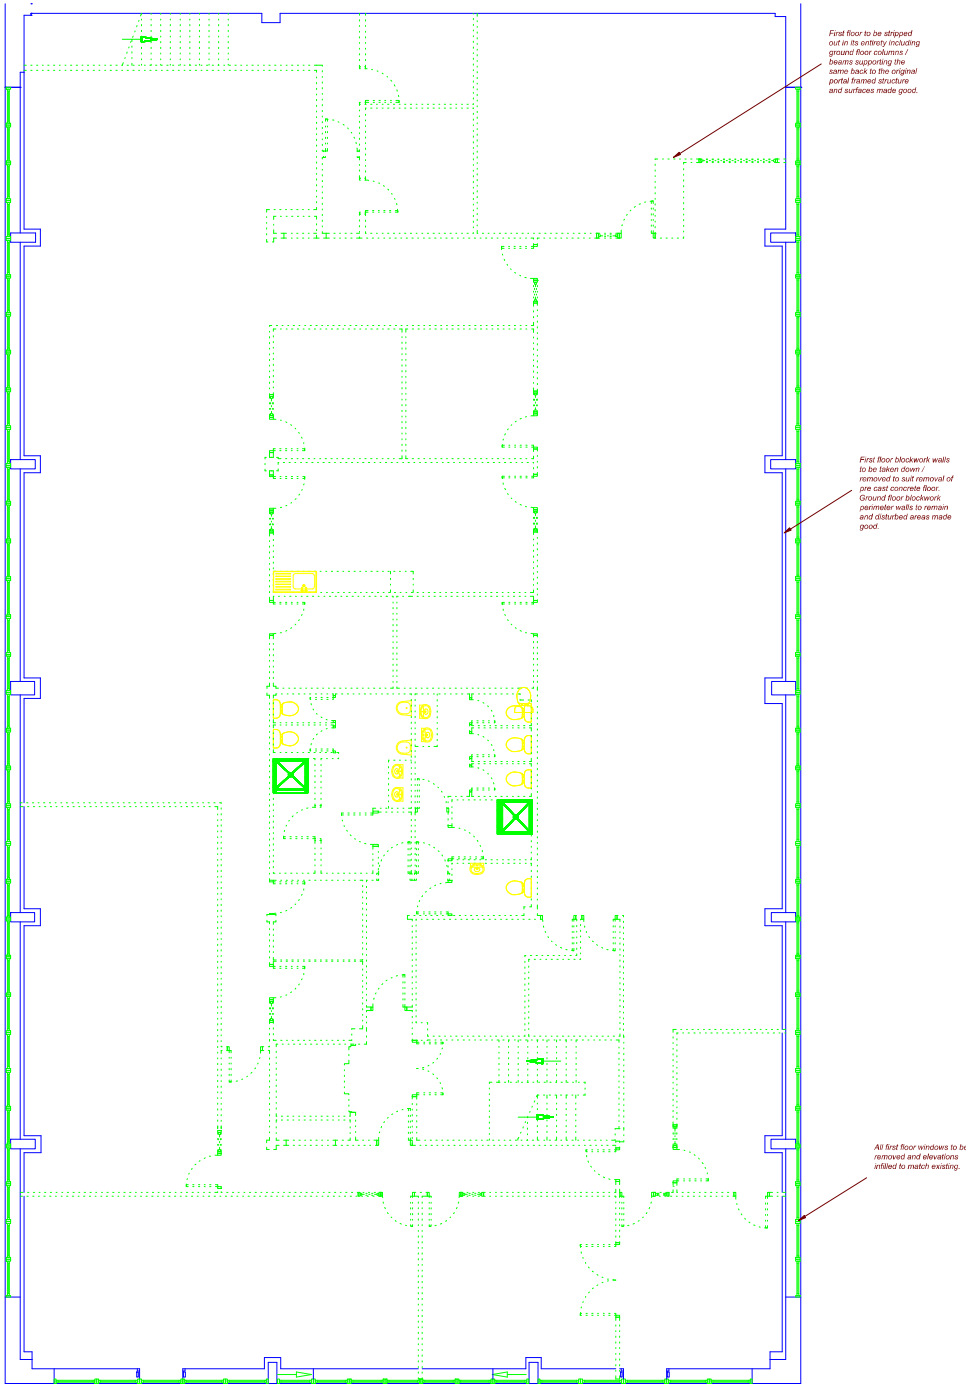

Client
Mileway Real Estate Ltd

Project
Unit 2, Cambria House
Pentrebach Industrial Estate
Merthyr Tydfil

Scale
1:200

Date
23/04/21

By
PDS

Checked
JC

Rev	Description
-----	-------------



Description
Strip out plan
First Floor

Date	By	Chck'd
------	----	--------

One Kingsway
Cardiff CF10 3AN
+44 (0)29 2022 7666
jll.co.uk/cardiff

Job
163318


Drg
163318 - 04

rev

DO NOT SCALE THIS DRAWING. CHECK ALL DIMENSIONS ON SITE

SOUTH

NORTH

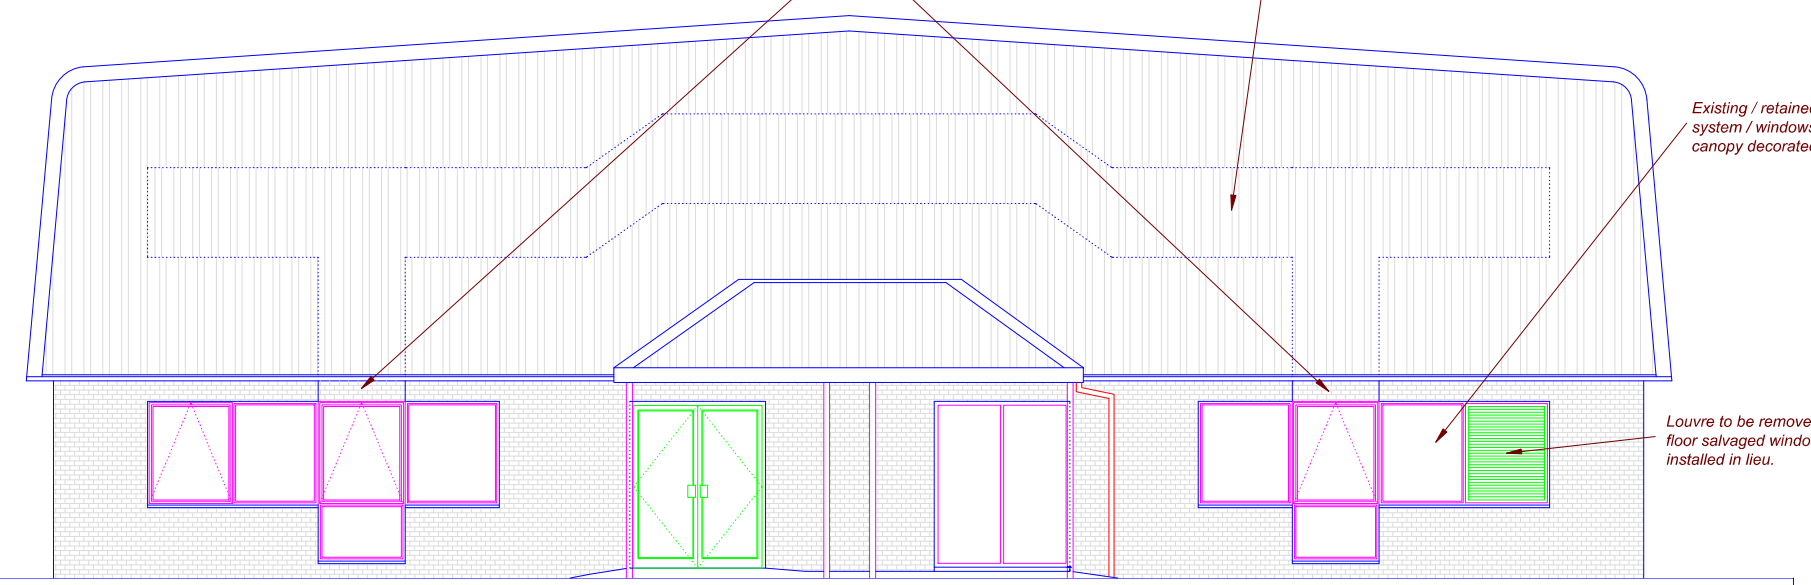

EAST

First floor windows to be removed and openings infilled with cladding to match existing.

Existing loading bay door opening reconfigured to provide 3.45 (as existing) wide x 5.3m high opening with new up and over loading door installed.

First floor windows to be removed and openings infilled with cladding to match existing.

New loading bay door opening to provide 3.45 wide x 5.3m high opening (to match adjacent) with new up and over loading door installed.

Existing vent louvres to be removed and openings infilled with brickwork to match existing.

First floor windows to be removed and openings infilled with cladding to match existing.

Existing vent louvre to be removed and openings infilled with brickwork to match existing.

Window openings infilled with brickwork to match existing.

First floor windows to be removed and openings infilled with cladding to match existing.

Existing / retained entrance system / windows / entrance canopy decorated in RAL 7016

Louvre to be removed and 1st floor salvaged window to be installed in lieu.

Existing vent louvres to be removed and openings infilled with brickwork / cladding to match existing.

Client
Mileway Real Estate Ltd

Project
Unit 2, Cambria House
Pentrebach Industrial Estate
Merthyr Tydfil

Scale
1:100

Date
23/04/21

By
PDS

Checked
JC

Rev	Description
-----	-------------



Description
Proposed Elevations

Date	By	Chck'd
------	----	--------


One Kingsway
Cardiff CF10 3AN
+44 (0)29 2022 7666
jll.co.uk/cardiff


Job
163318

Drg
163318 - 05

rev

DO NOT SCALE THIS DRAWING. CHECK ALL DIMENSIONS ON SITE

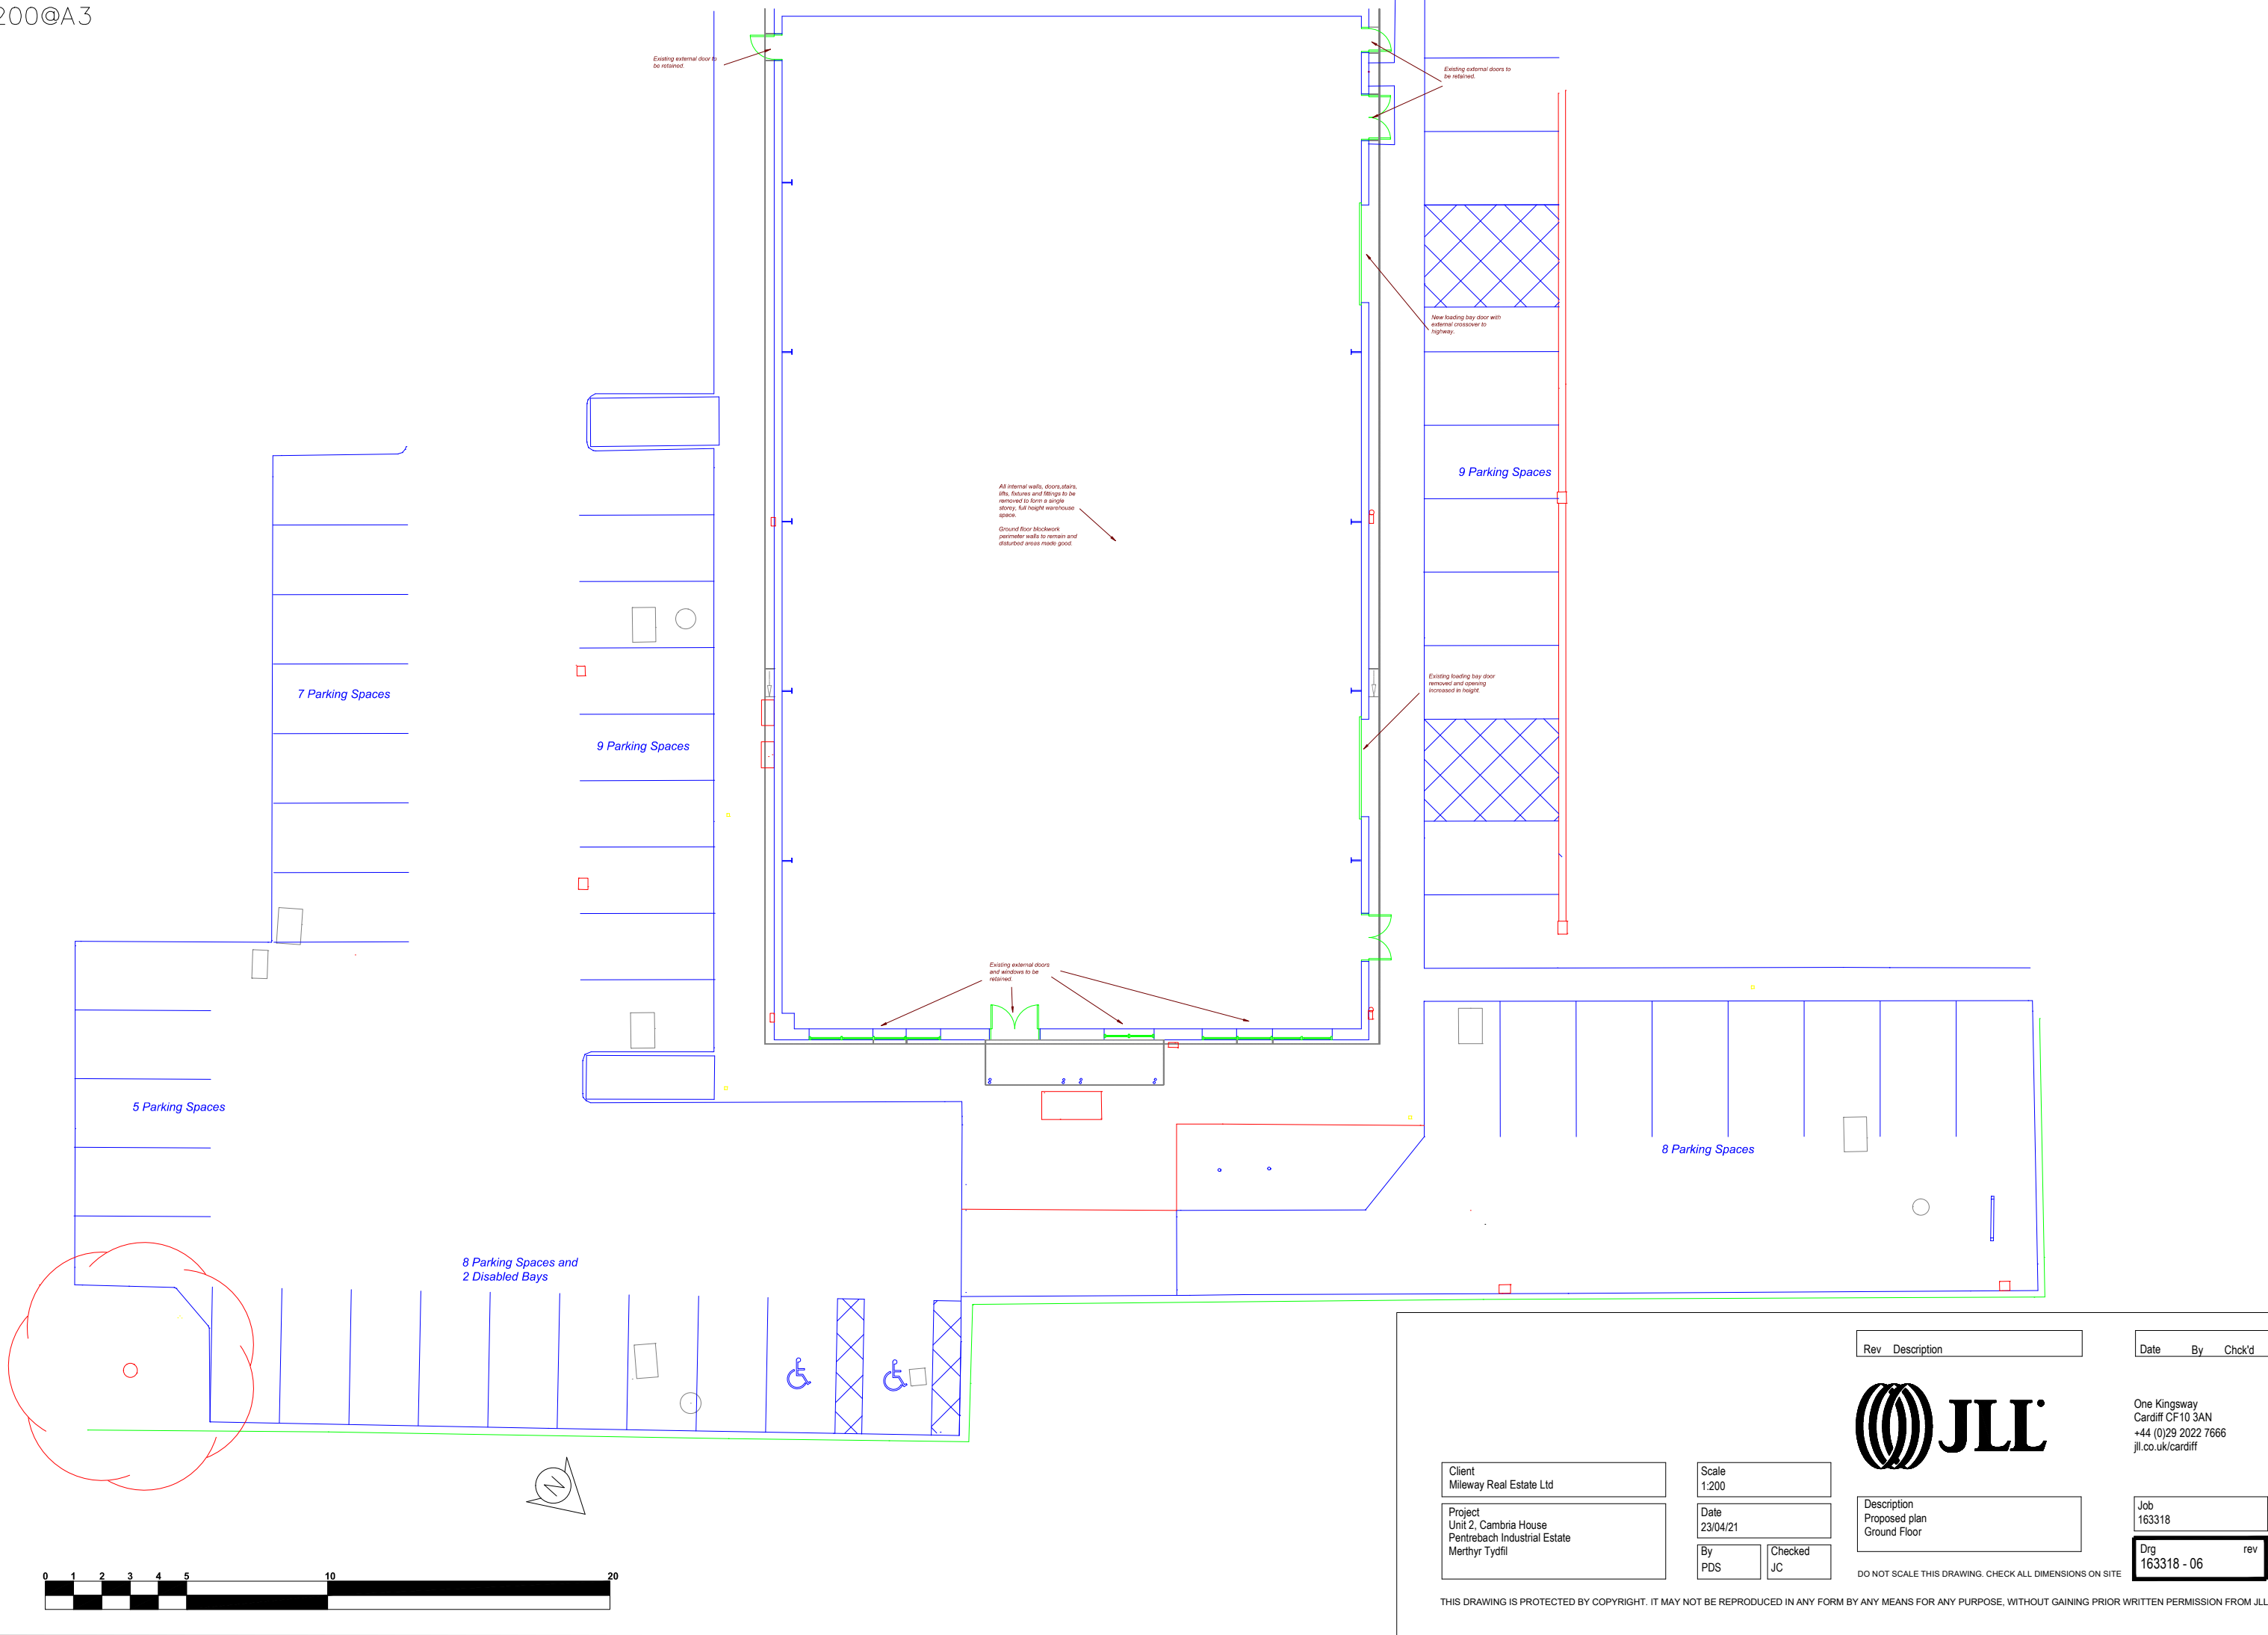

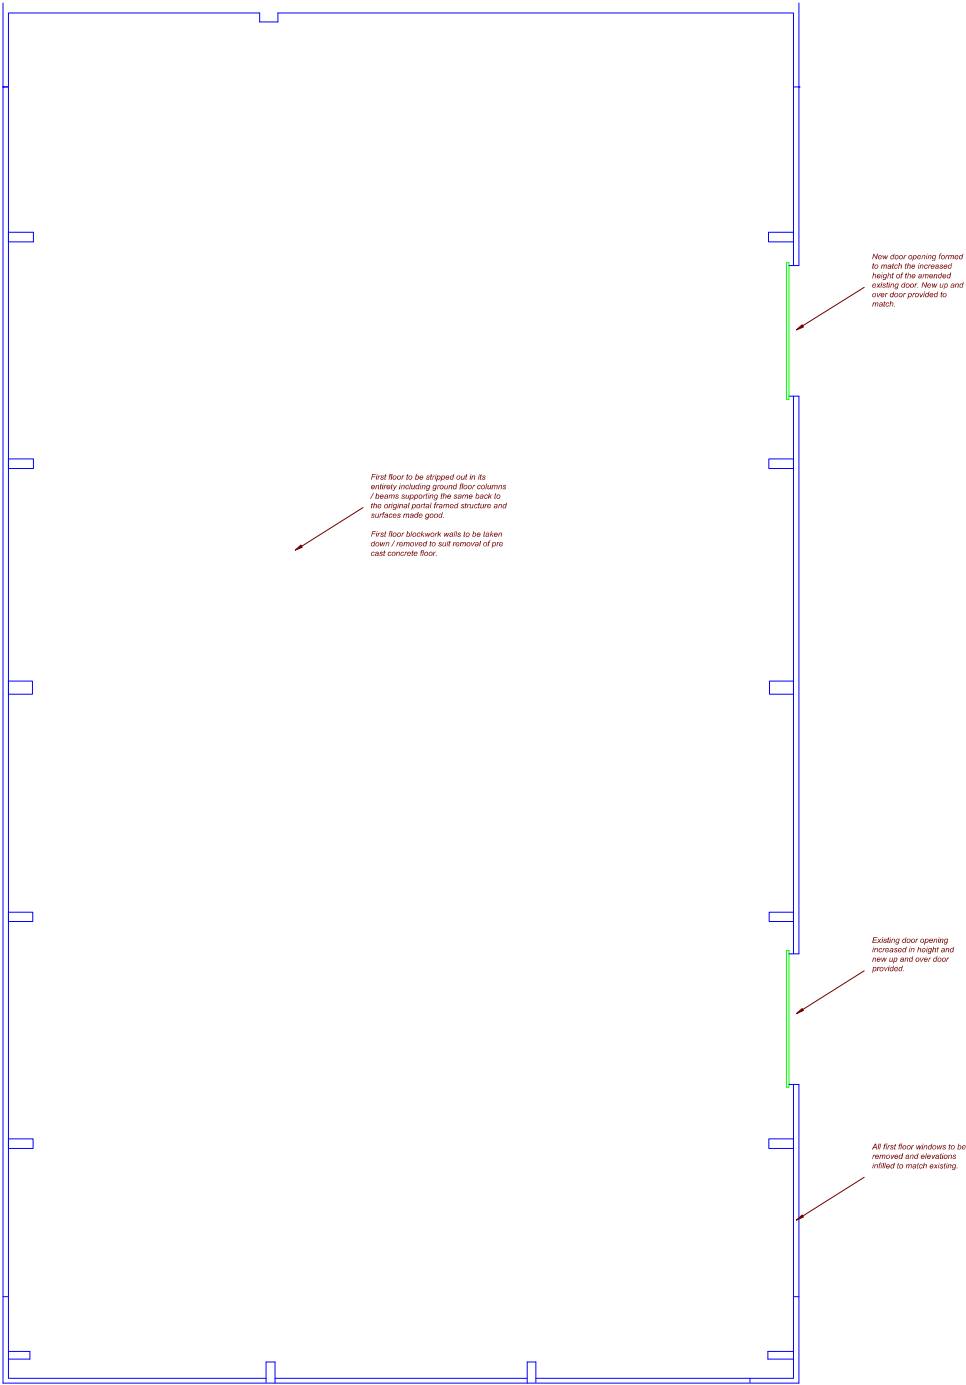

Client
Mileway Real Estate Ltd

Project
Unit 2, Cambria House
Pentrebach Industrial Estate
Merthyr Tydfil

Scale
1:200

Date
23/04/21

By
PDS

Checked
JC

Rev	Description
-----	-------------



Description
Proposed plan
First Floor

Date	By	Chck'd
------	----	--------

One Kingsway
Cardiff CF10 3AN
+44 (0)29 2022 7666
jll.co.uk/cardiff

Job
163318


Drg
163318 - 07

rev

DO NOT SCALE THIS DRAWING. CHECK ALL DIMENSIONS ON SITE

SOUTH

NORTH

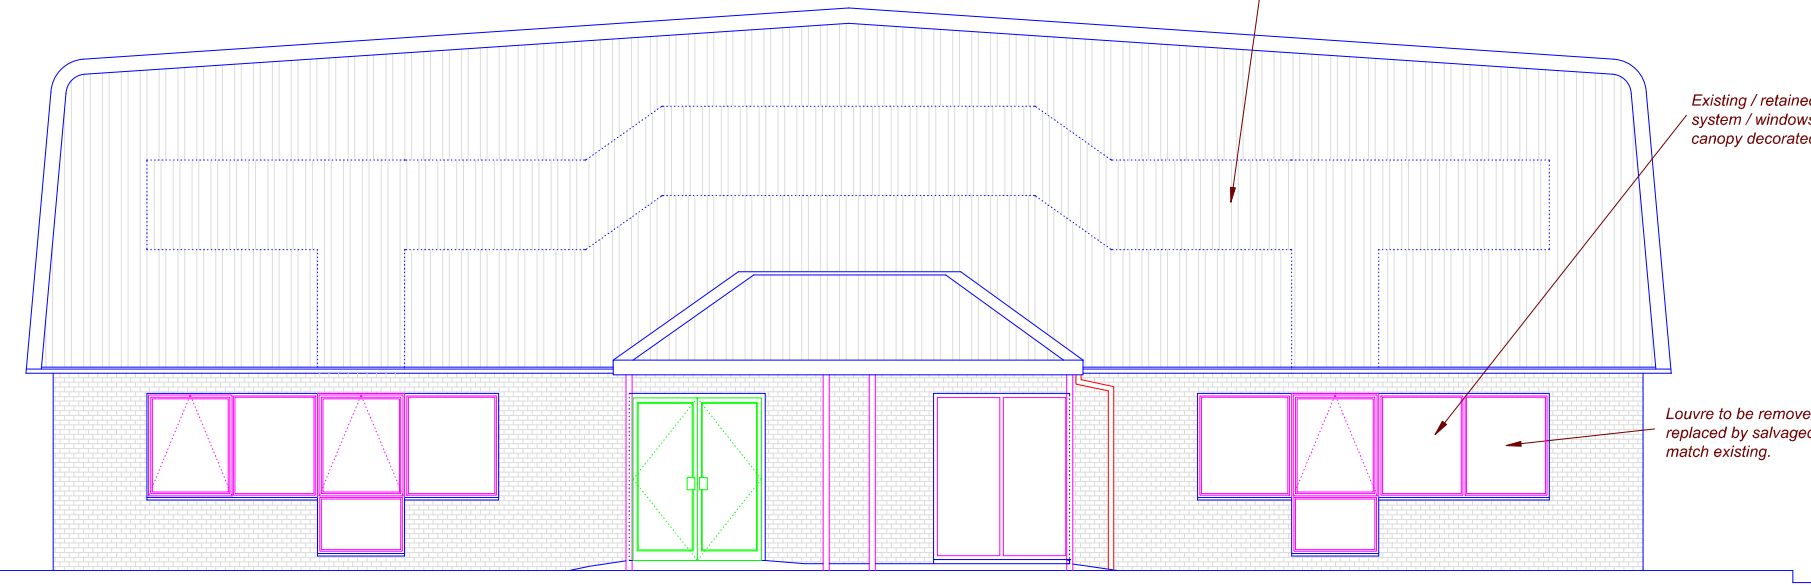

EAST

First floor windows to be removed and openings infilled with cladding to match existing.

Existing loading bay door opening reconfigured to provide 3.45 (as existing) wide x 5.3m high opening with new up and over loading door installed.

First floor windows to be removed and openings infilled with cladding to match existing.


New loading bay door opening to provide 3.45 wide x 5.3m high opening (to match adjacent) with new up and over loading door installed.

First floor windows to be removed and openings infilled with cladding to match existing.

First floor windows to be removed and openings infilled with cladding to match existing.

Existing / retained entrance system / windows / entrance canopy decorated in RAL 7016

Louvre to be removed and replaced by salvaged window to match existing.

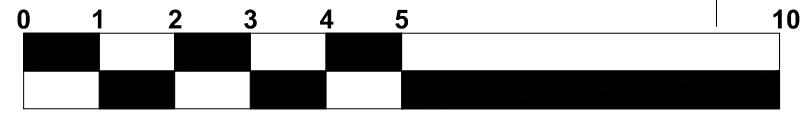

Client
Mileway Real Estate Ltd

Project
Unit 2, Cambria House
Pentrebach Industrial Estate
Merthyr Tydfil

Scale
1:100

Date
23/04/21

By
PDS

Checked
JC

Rev	Description
-----	-------------



Description
Proposed Elevations

Date	By	Chck'd
------	----	--------

One Kingsway
Cardiff CF10 3AN
+44 (0)29 2022 7666
jll.co.uk/cardiff

Job
163318

Drg
163318 - 08

rev