


210104

MTCB
PLANNING DEPARTMENT
30 MAR 2021
RECEIVED

MERTHYR TYDFIL
COUNTY BOROUGH
COUNCIL
OFFICE COPY
PLEASE DO NOT
REMOVE

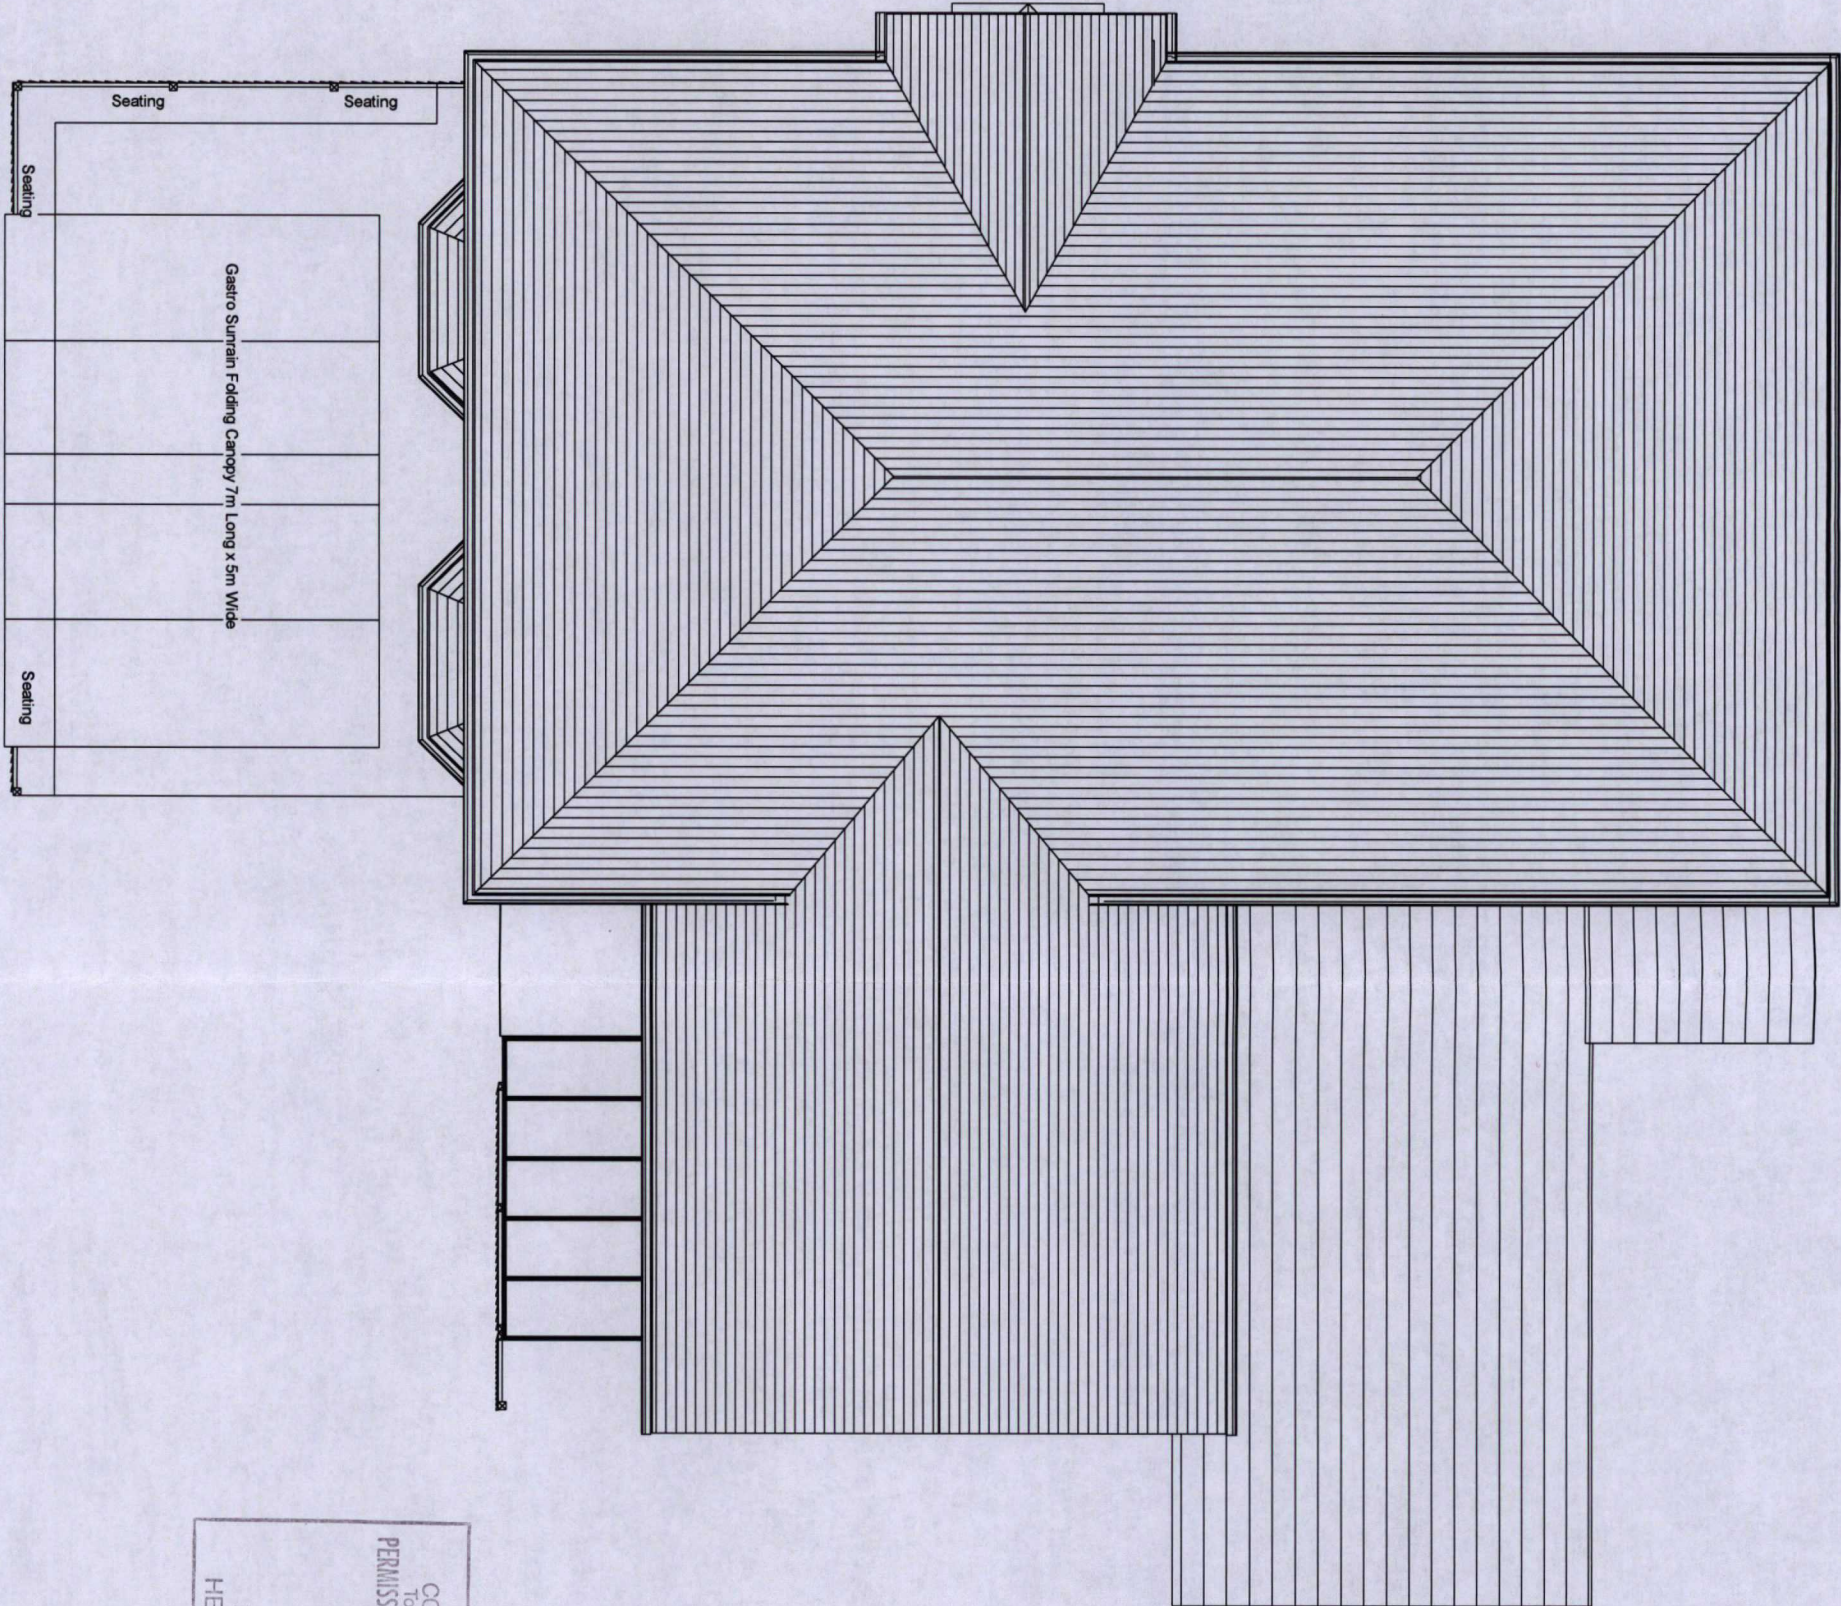

MERTHYR TYDFIL
COUNTY BOROUGH COUNCIL
Town & Country Planning Act 1990
PERMISSION GRANTED SUBJECT TO CONDITIONS
21 MAY 2021
J. JONES
BA(Hons) BTP M.R.T.P.I.
HEAD OF TOWN PLANNING

INDIGO DESIGN (Part of 3dcdawales Ltd) 5 Ashlea Drive, Merthyr Tydfil, CF47 0NY Tele 01685 385746 Mob - 07940913216 Email: philip@3dcdawales.co.uk			
This Drawing is Copyright, Dimensions to be checked on site and not scaled from this drawing			
PURPOSE OF ISSUE	DRAWING NUMBER		
Planning Approval	HSC-07		
PROJECT			
New Canopy to front			
SHEET			
Proposed Roof			
Address Heolgering Social Club, Heolgering, Merthyr Tydfil, CF48 1RP			
Checked by	Drawn by	Scale (@ A3)	
JH	PH	1 : 100	
Rev No	Description	Date	
A	Issue	27/03/2021	

1 Proposed Roof
1 : 100