


210104

PLANING DEPARTMENT

30 MAR 2021

RECEIVED

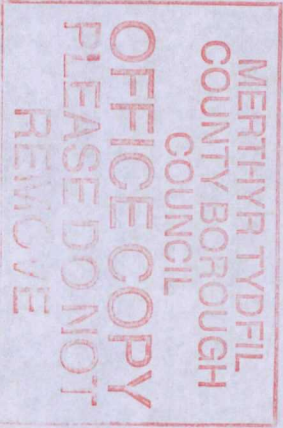


MERTHYR TYDFIL
COUNTY BOROUGH COUNCIL
Town & Country Planning Act 1990
PERMISSION GRANTED SUBJECT TO CONDITIONS

21 MAY 2021

J. JONES
BA(Hons) BTP M.R.T.P.I.
HEAD OF TOWN PLANNING

1 Proposed Ground Floor
1 : 100

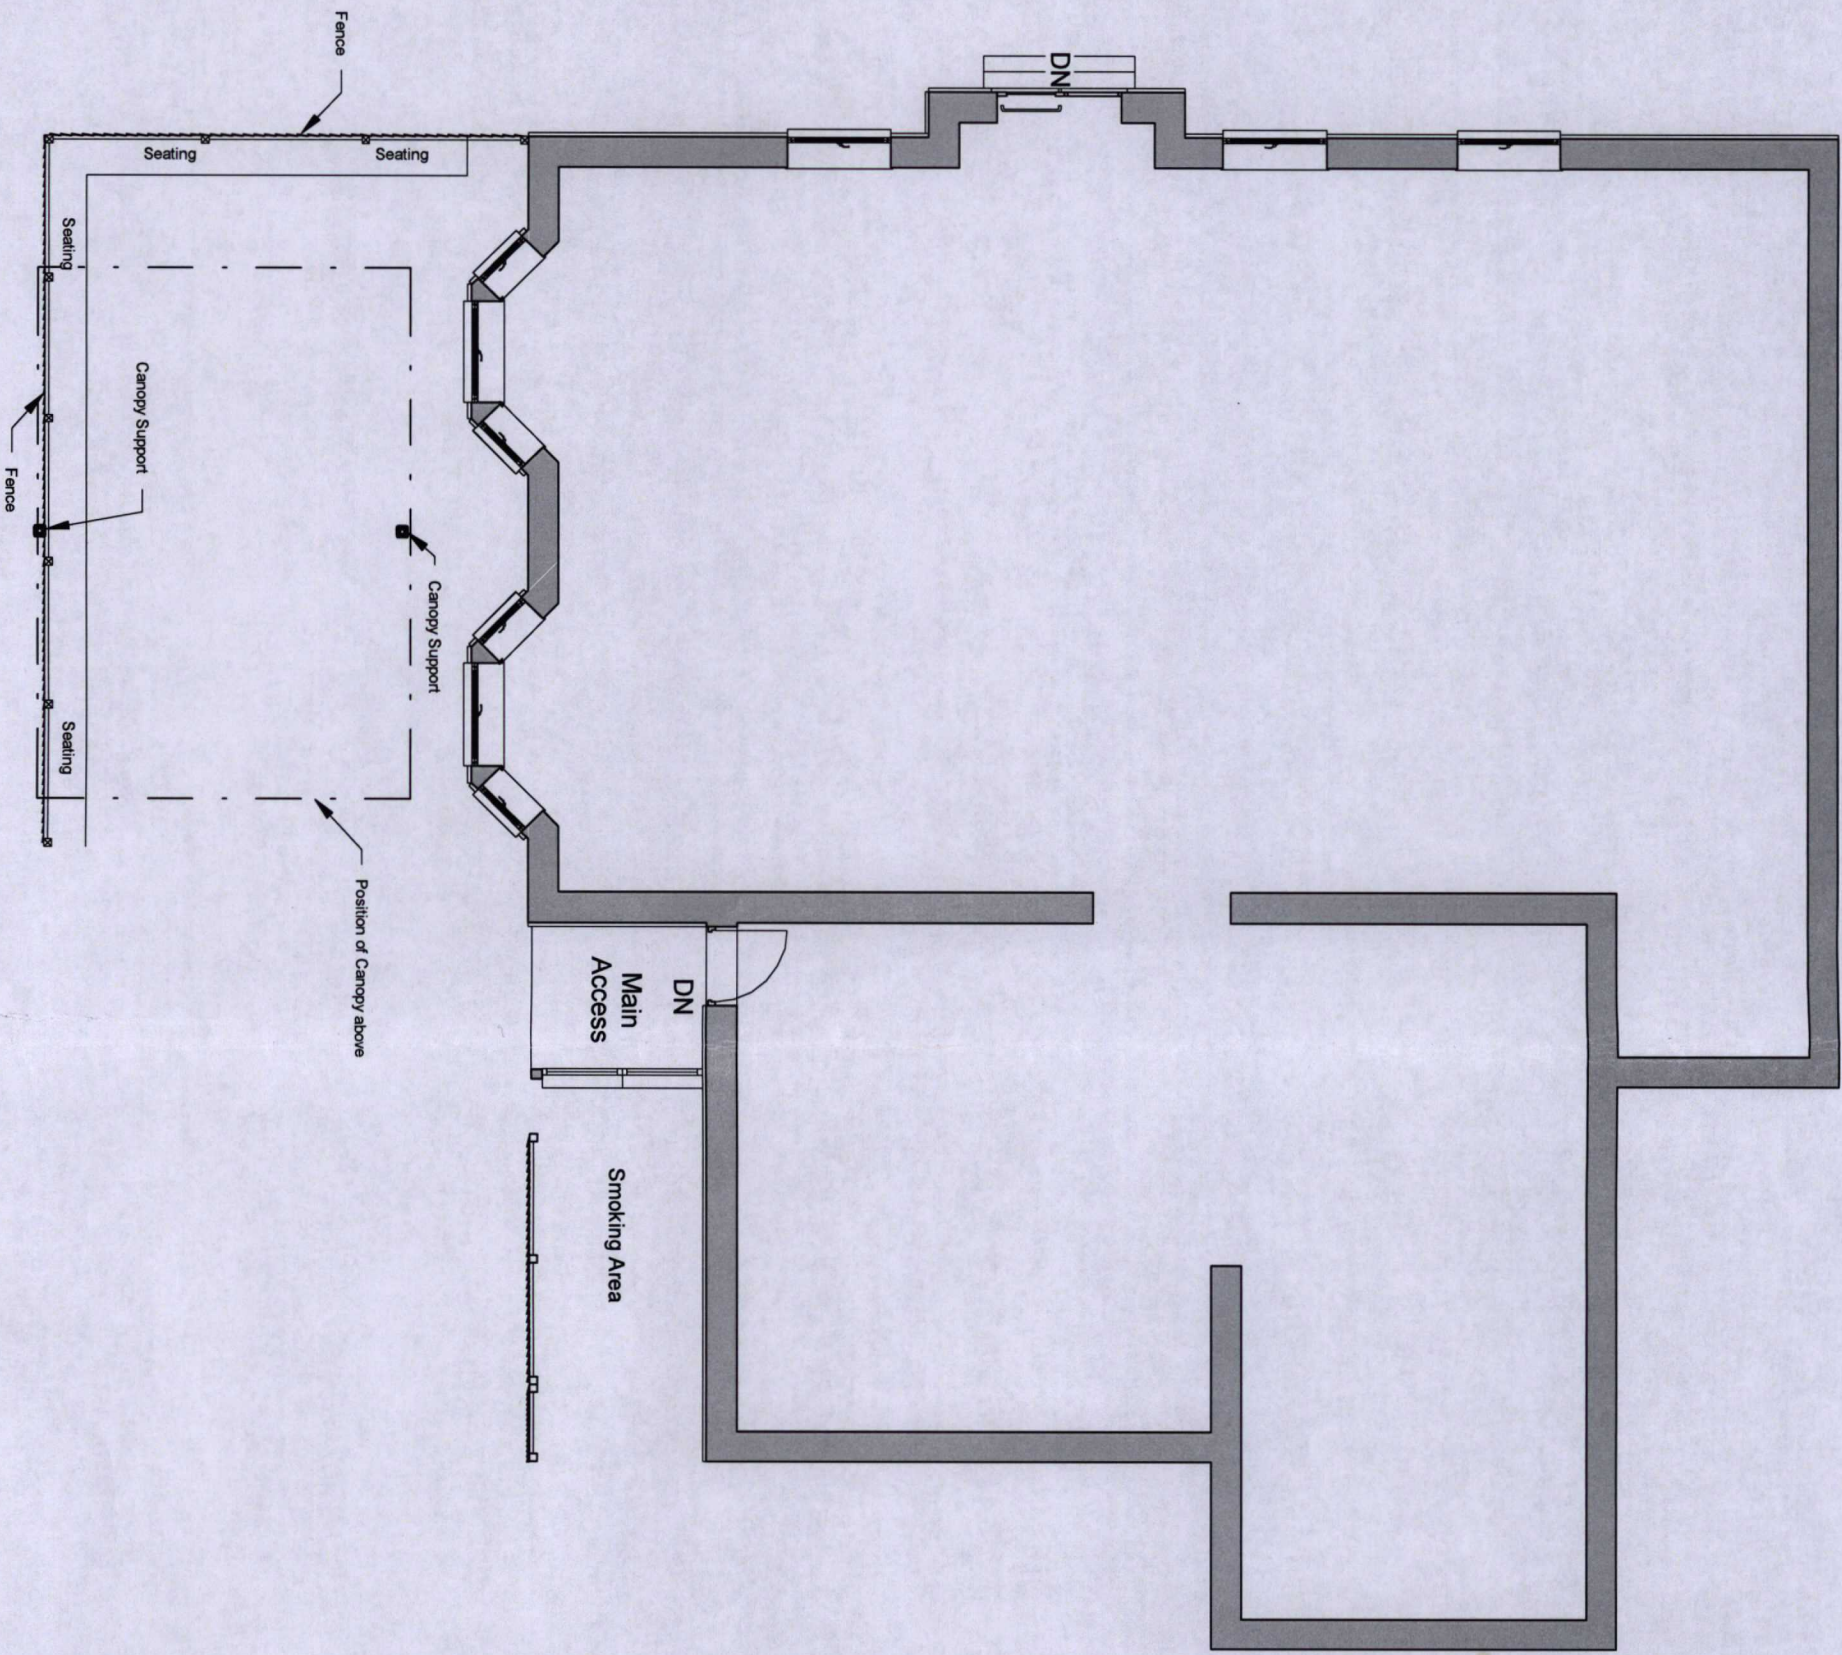

INDIGO DESIGN (Part of 3dacadwales Ltd) 5 Ashlea Drive, Merthyr Tydfil, CF47 0NYTale 01685 385746 Mob - 07940913216 Email: philip@3dacadwales.co.uk			
This Drawing is Copyright, Dimensions to be checked on site and not scaled from this drawing			
PURPOSE OF ISSUE	DRAWING NUMBER		
Planning Approval	HSC-04		
PROJECT	New Canopy to front		
SHEET	Proposed Plan		
Address Heolgering Social Club, Heolgering, Merthyr Tydfil, CF48 1RP			
Checked by	Drawn by	Scale (@ A3)	
JH	PH	1 : 100	
Rev No	Description	Date	
A	Issue	27/03/2021	