


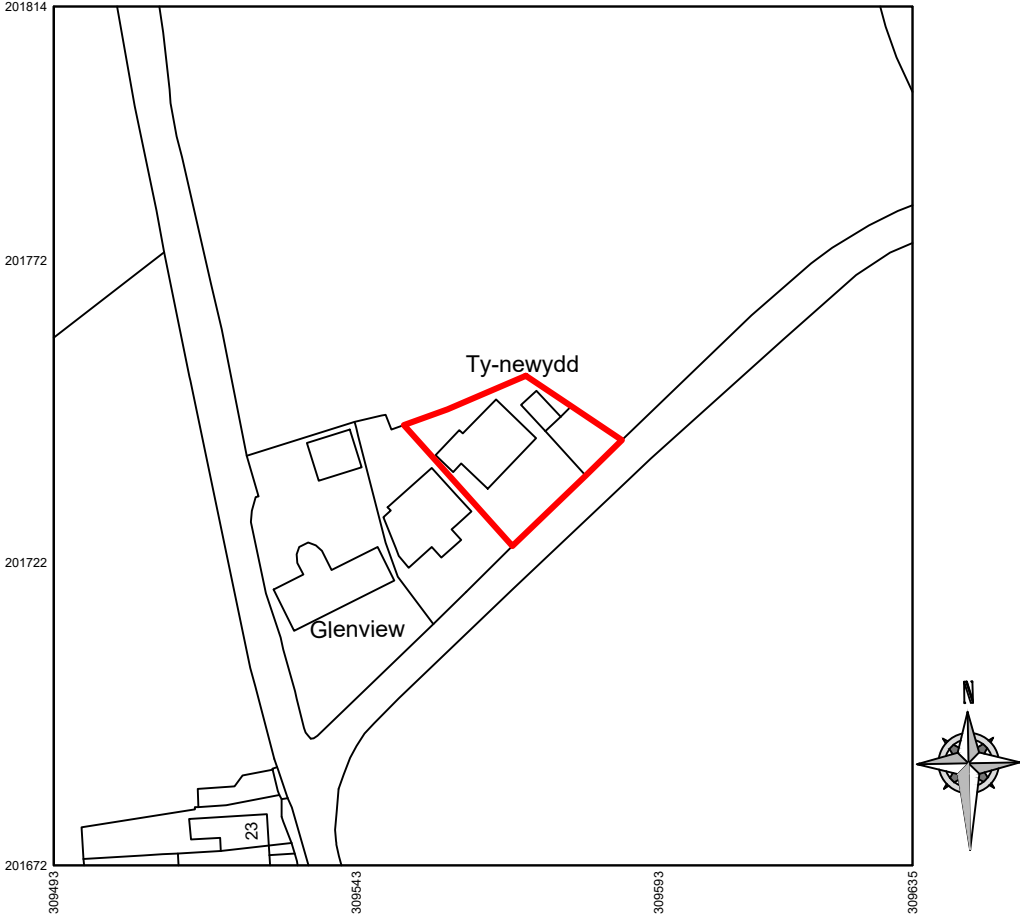

Site Location Plan 1:1250



Project Title: Ty Newydd, CF46 6SF	Drawing Title: Site Location Plan	Client: Robert Green	Date: April 2021	Drawn By: SLM	Revision:
		Drawing Number: 0204 - 01	Scale: 1:1250 @A3	Issue:	Revision Date: