



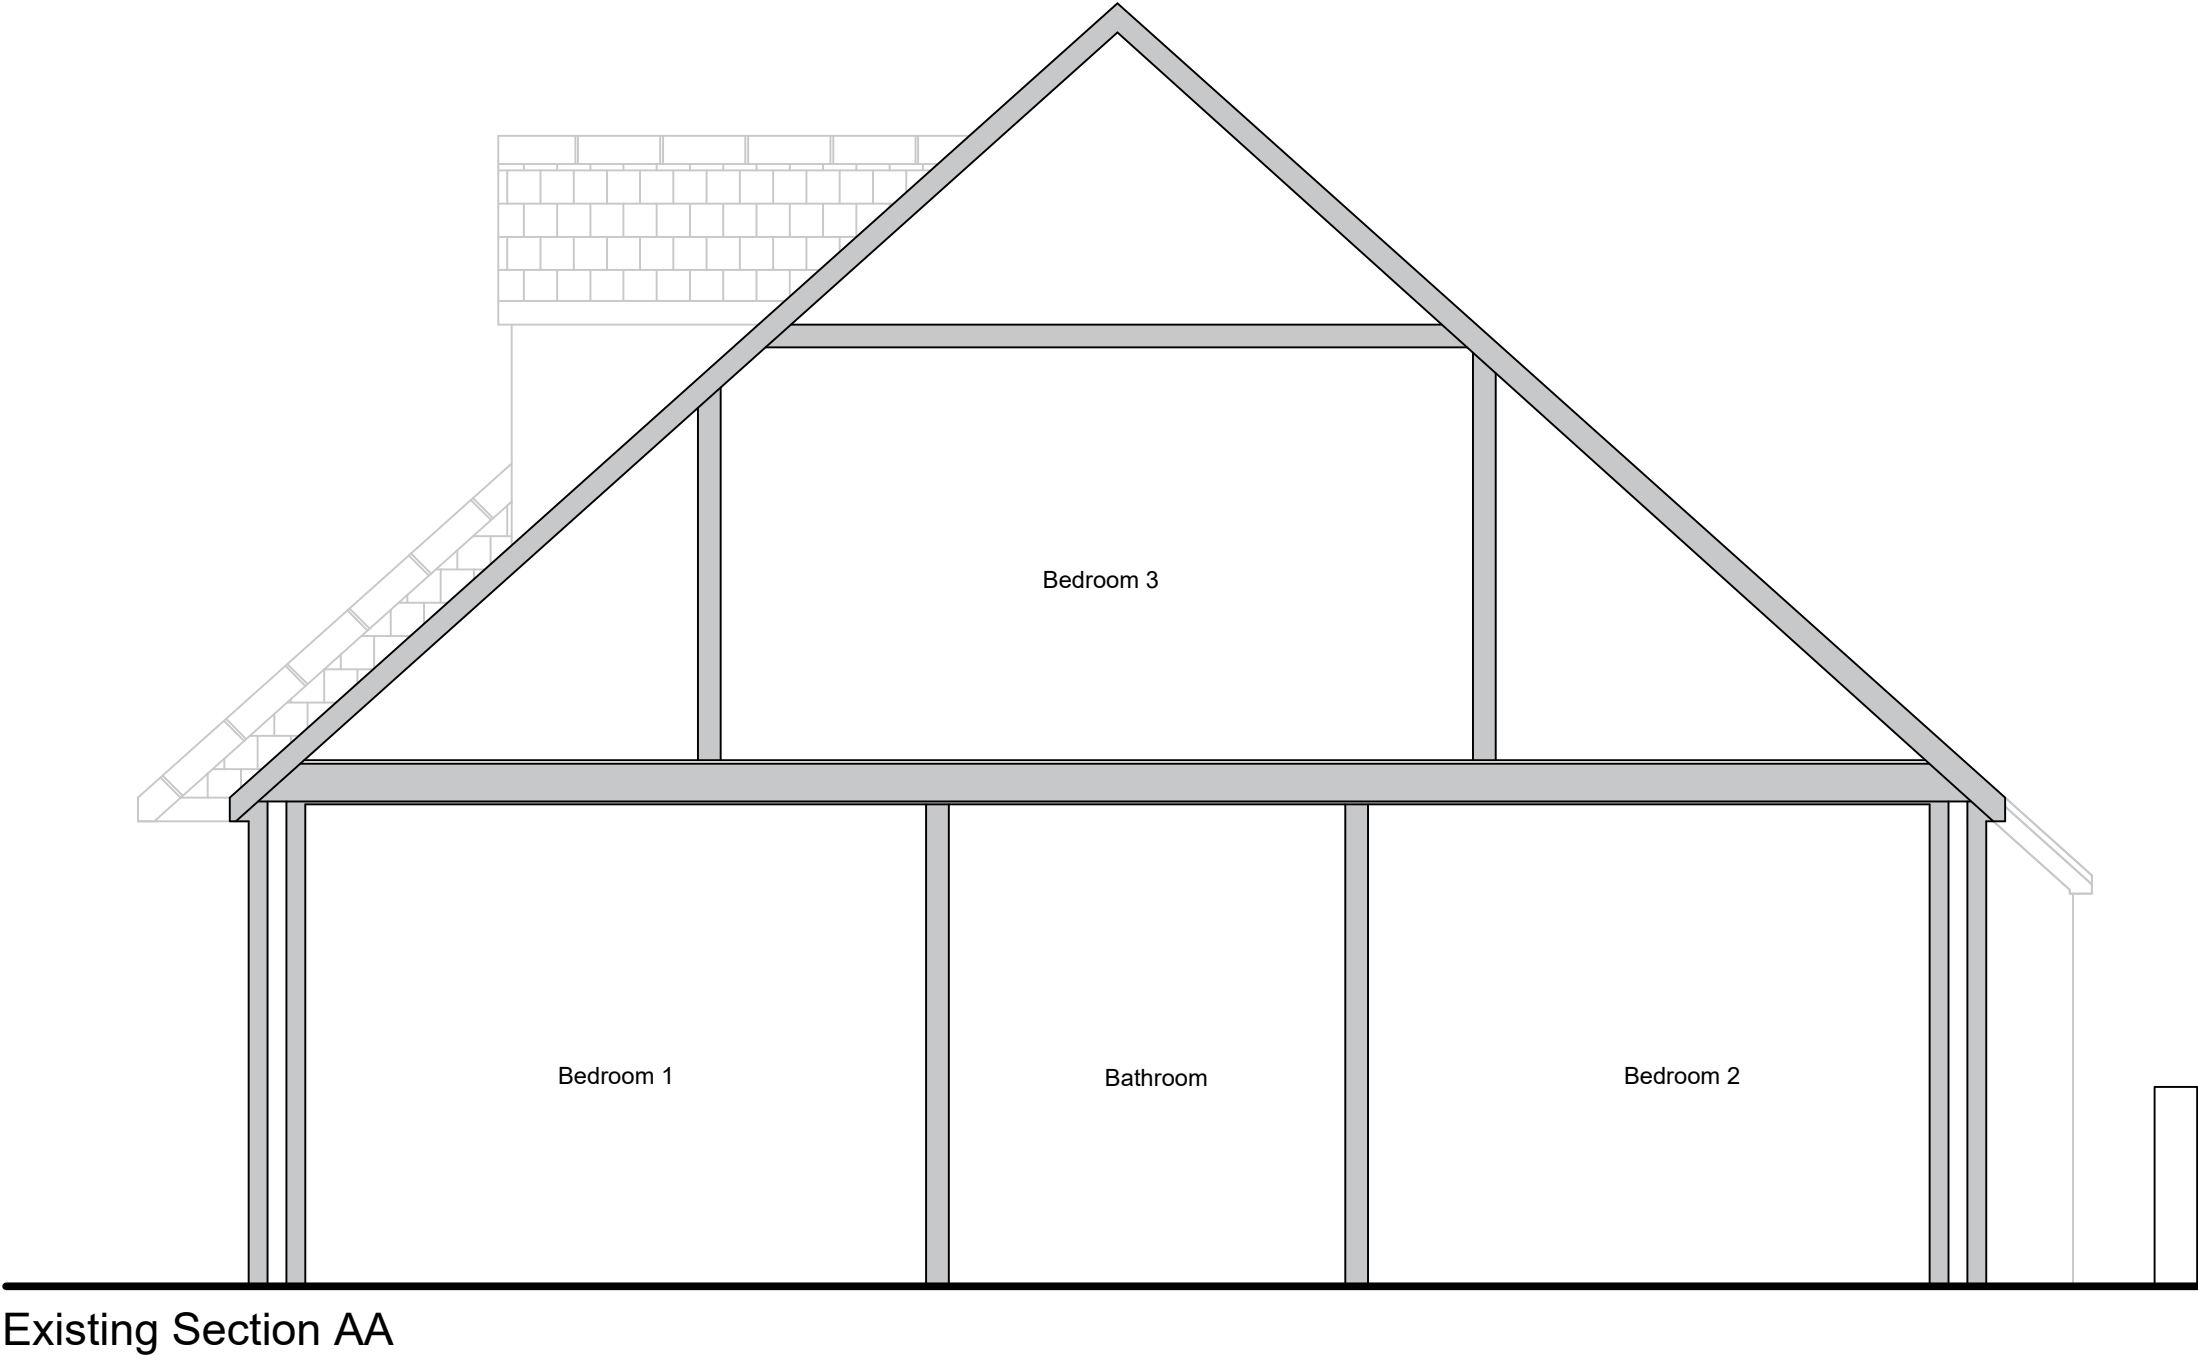

Existing Section AA

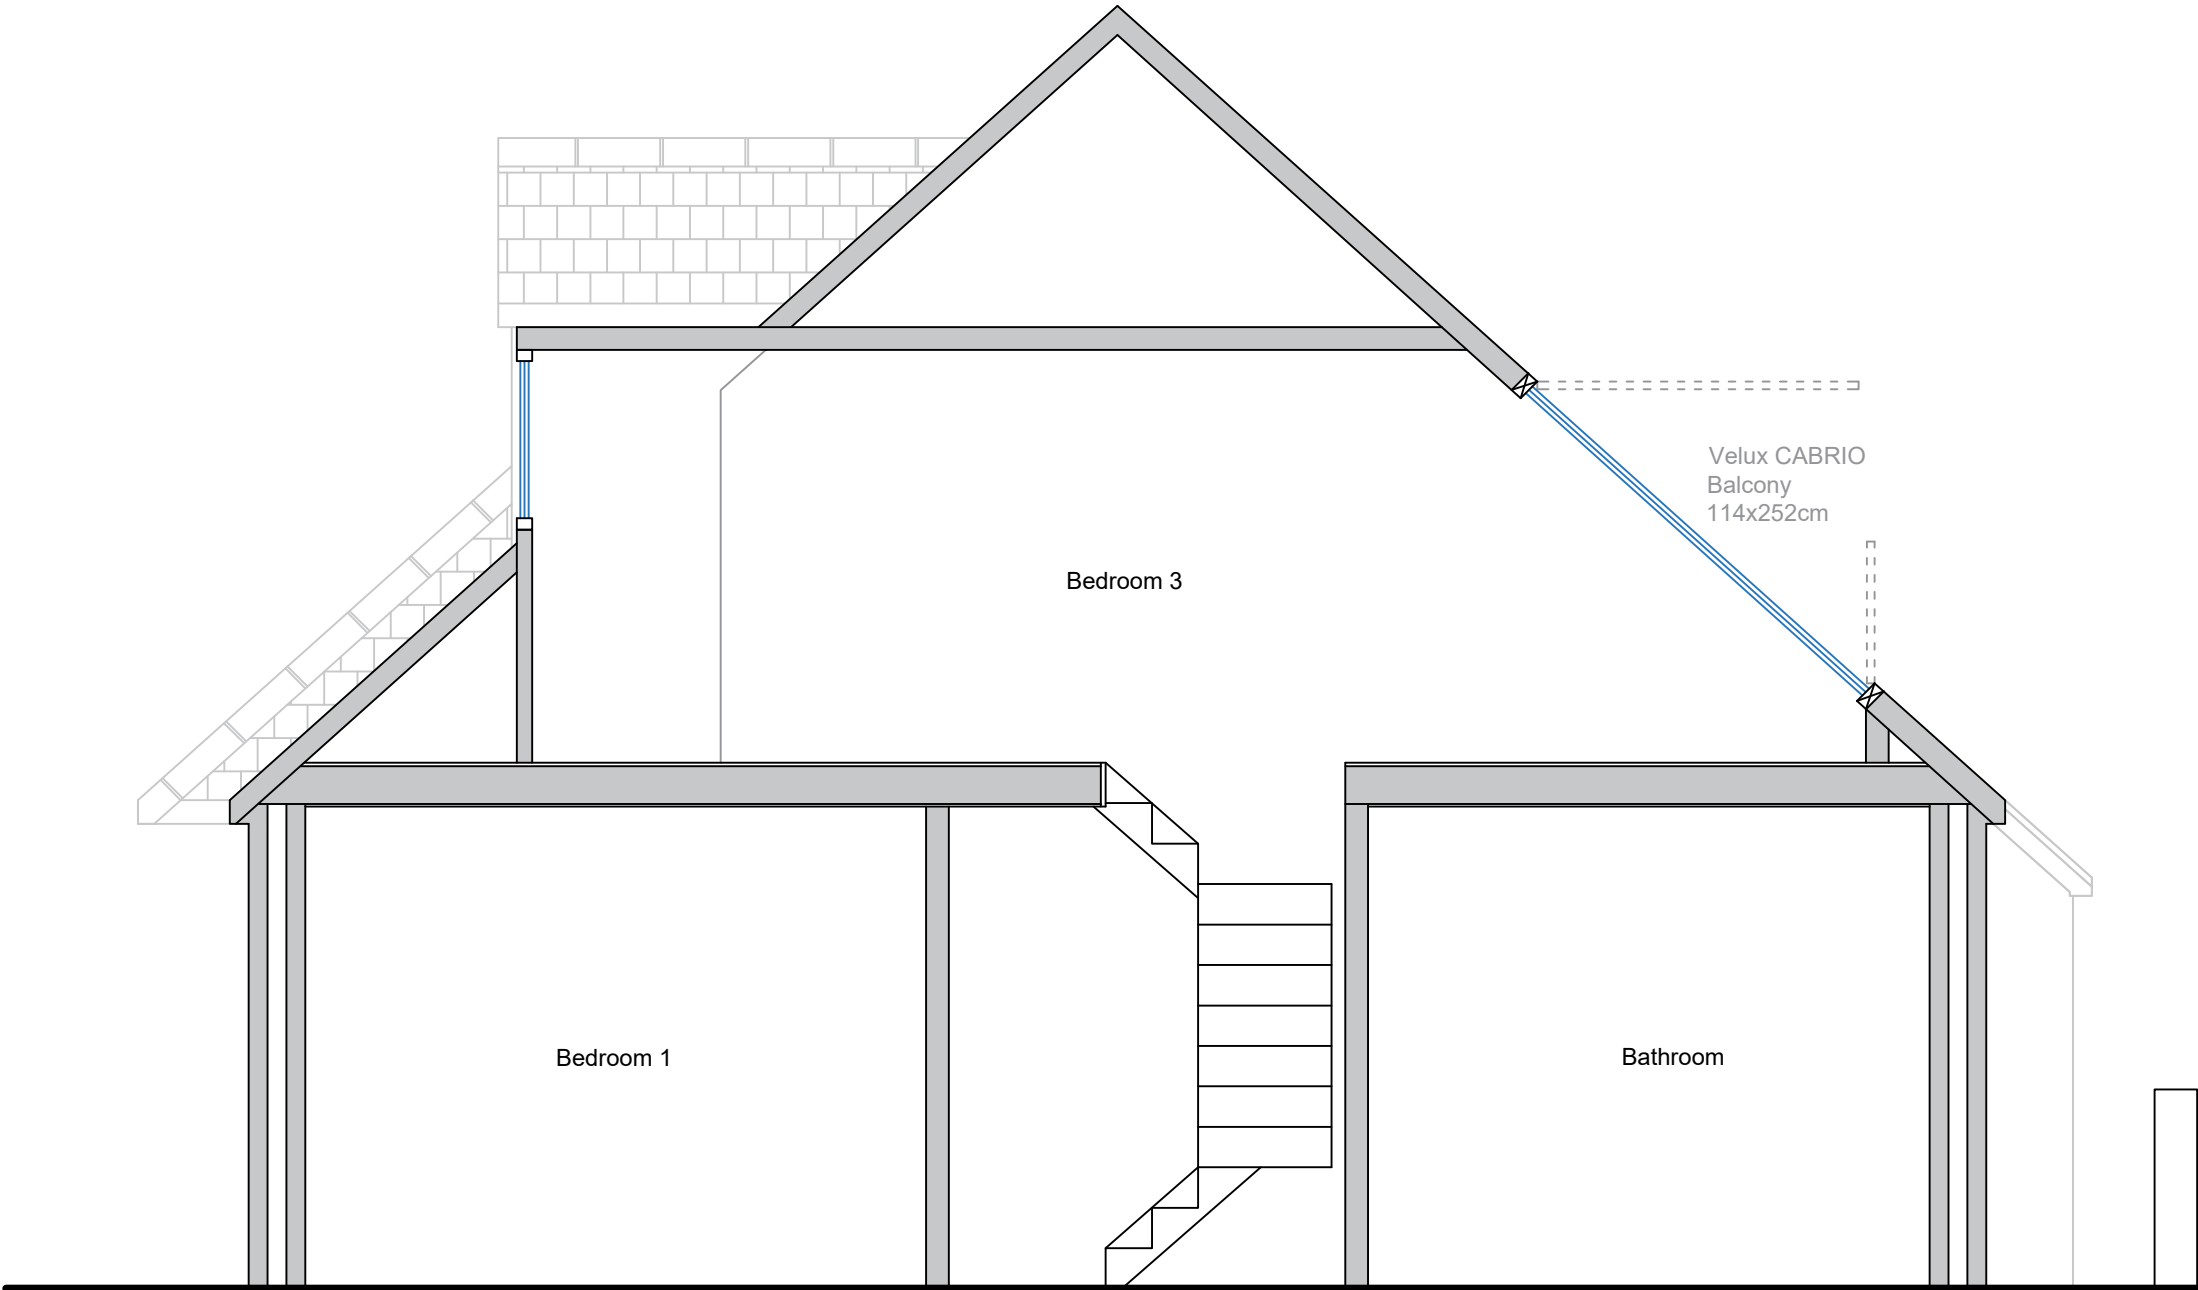

Proposed Section AA



Project Title: Ty Newydd, CF466SF	Drawing Title: Existing & Proposed Section AA	Client: Robert Green	Date: April 2021	Drawn By: SLM	Revision:
		Drawing Number: 0204 - 04	Scale: 1:40 @ A2	Issue:	Revision Date: