


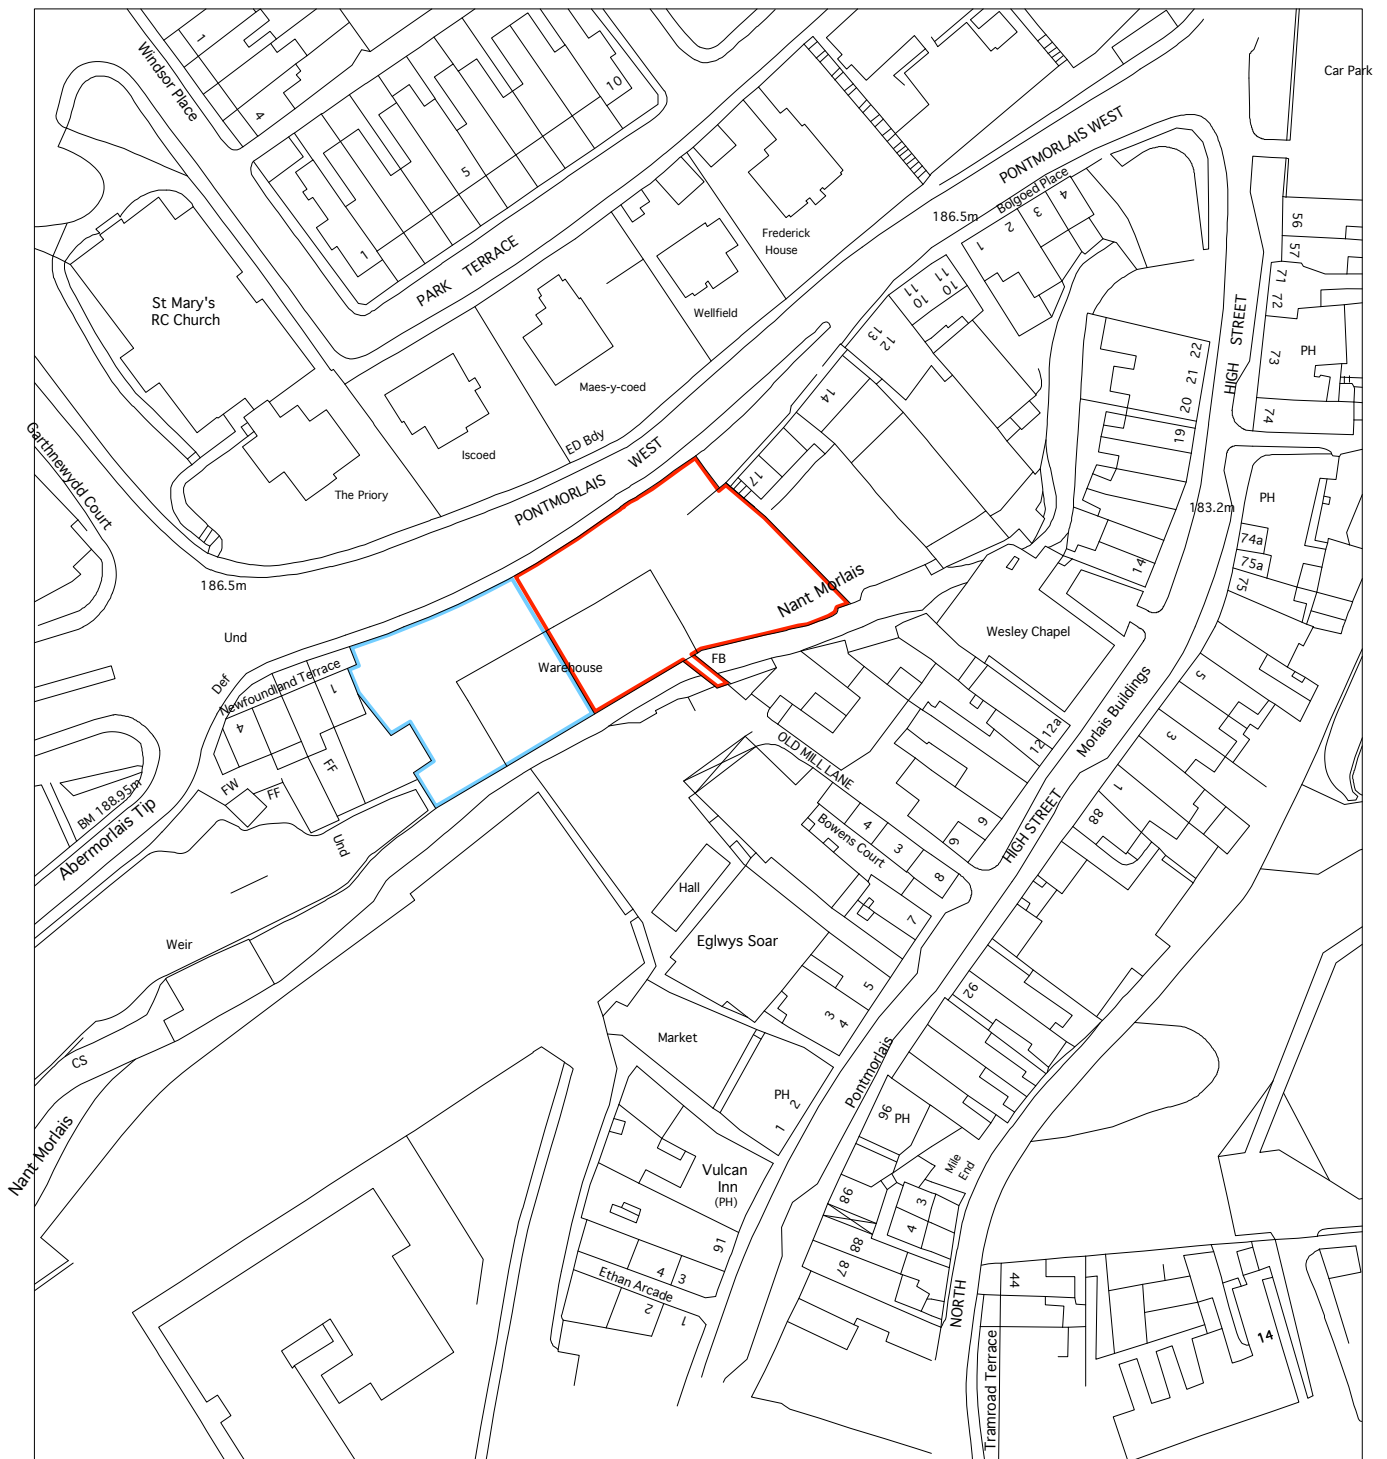

scale 1:1250

LOCATION PLAN THE OLD DRILL HALL PONTMORLAIS WEST MERTHYR TYDFIL CF48 1AD

