

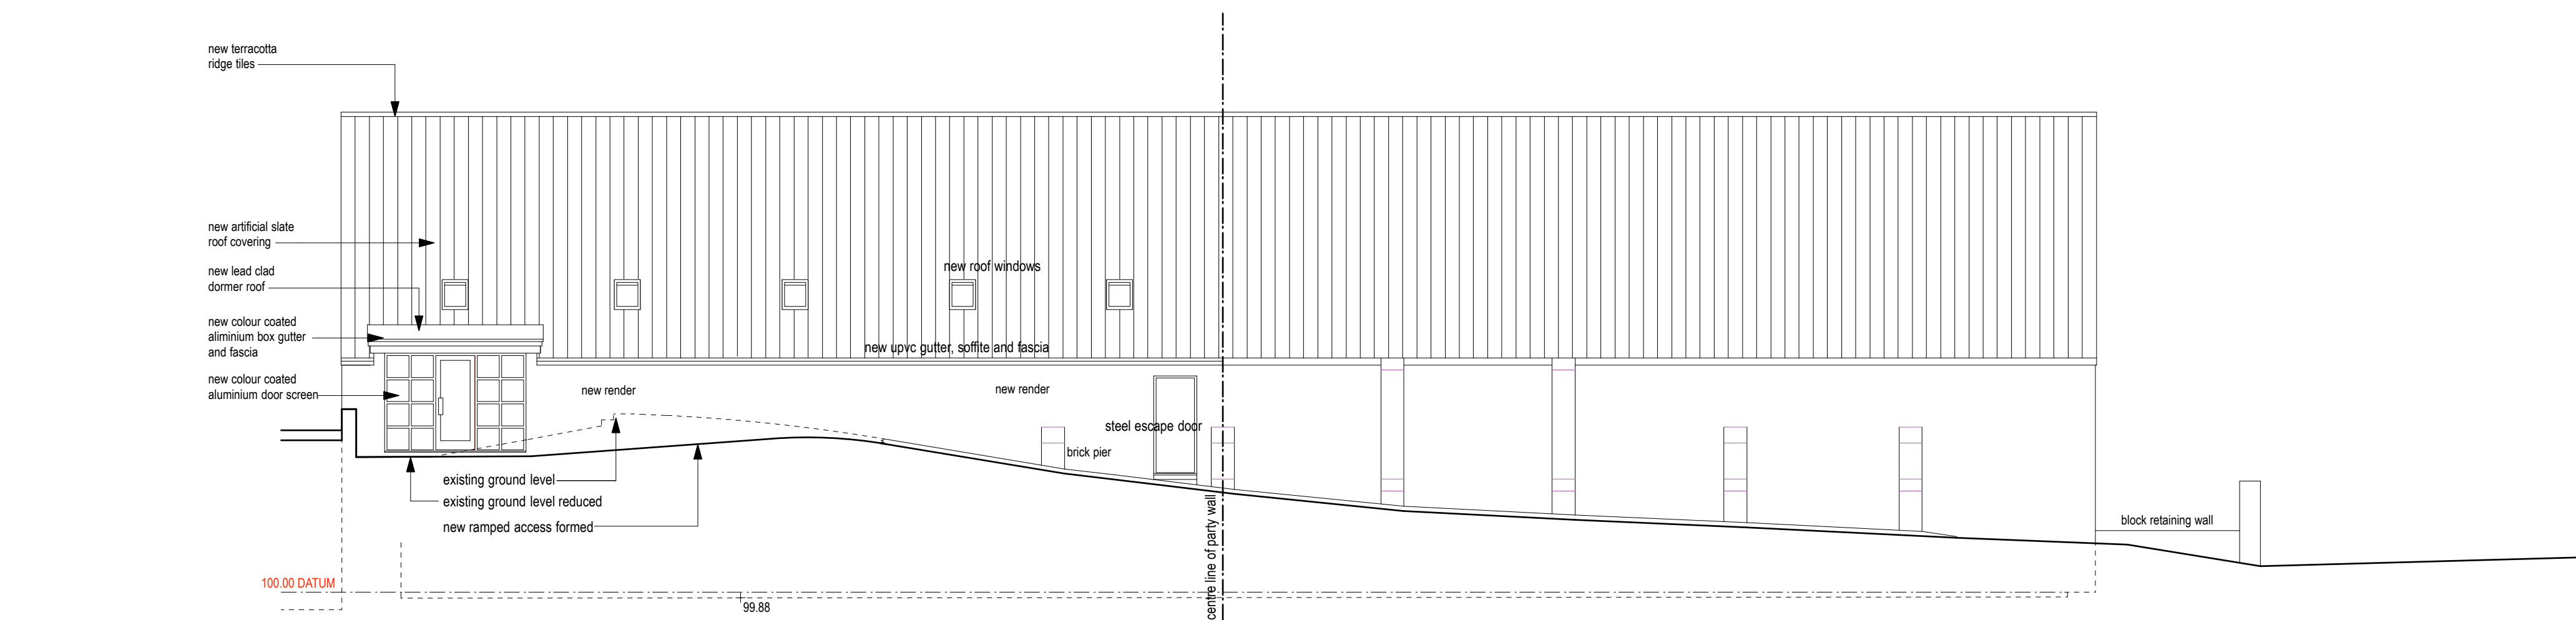


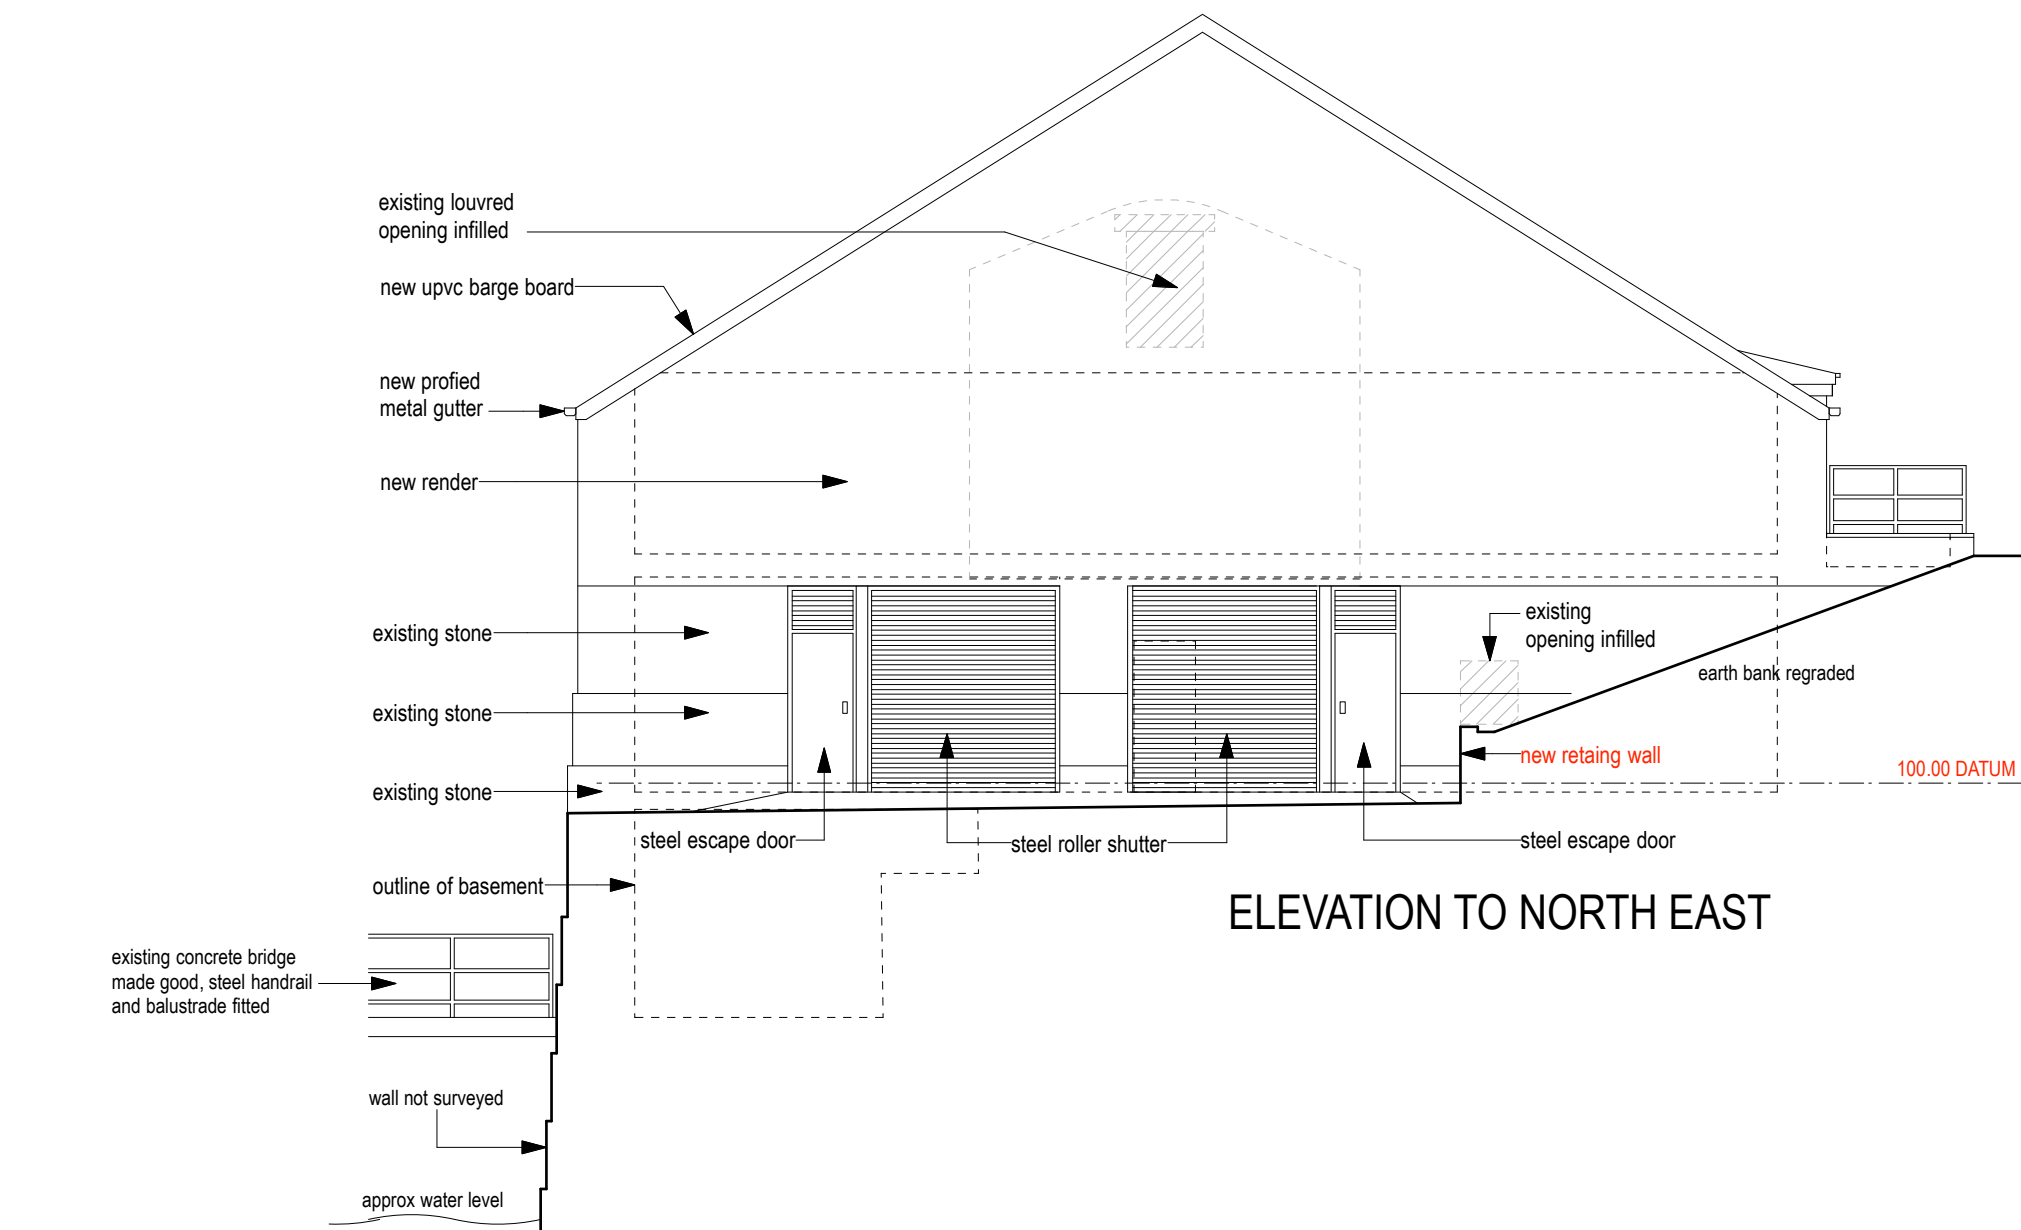

ELEVATION TO PONT MORLAIS WEST

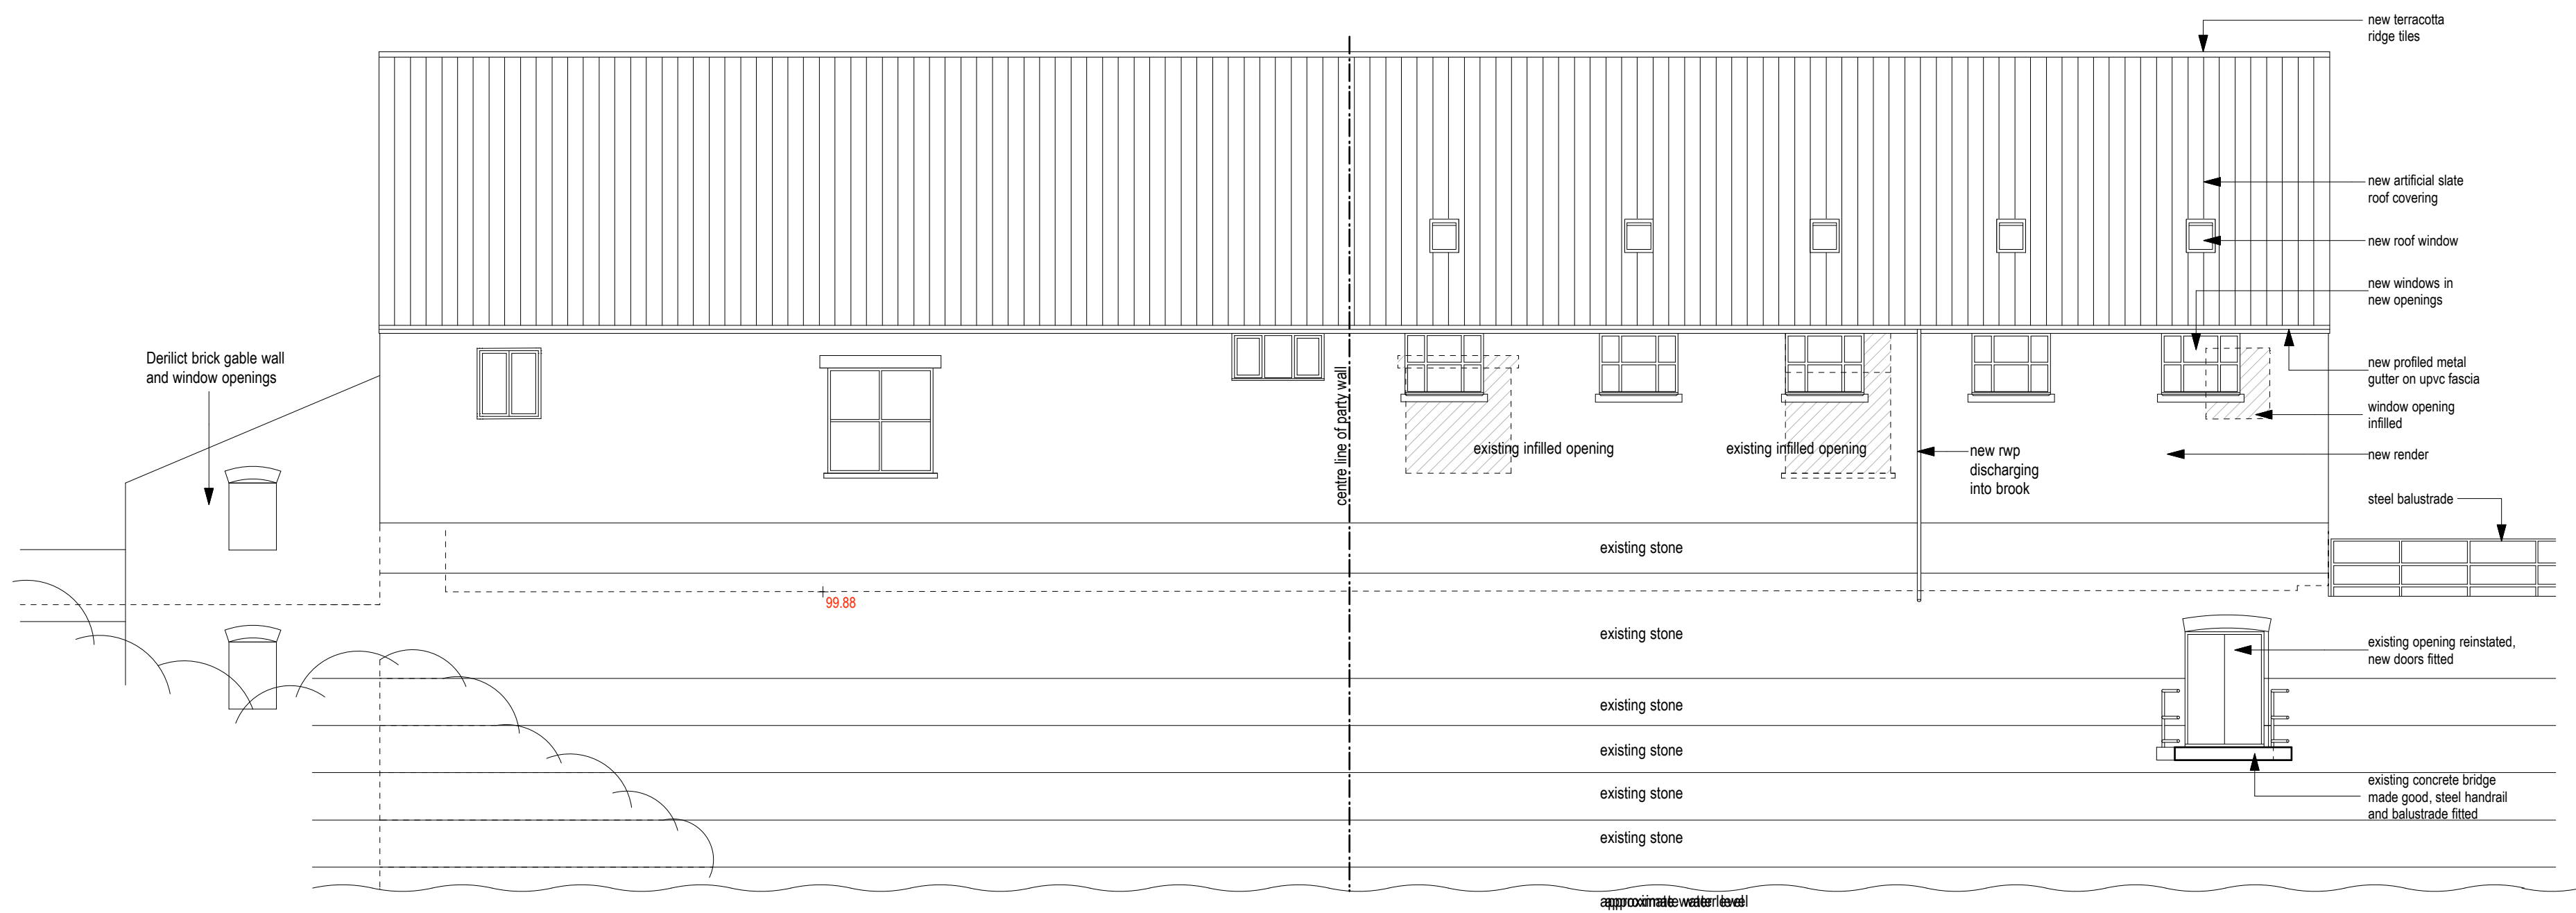

ELEVATION TO NORTH EAST

PROPOSED

revisions

This drawing, the works and concepts depicted are the copyright of Paul Overton Architects and may not be reproduced or made use of, either directly or indirectly, without express written consent.
Do not scale off this drawing.
All heights, levels, sizes and dimensions to be checked on site before any work is undertaken.

PAUL OVERTON ARCHITECTS 87A NEW STREET MERTHYR TYDFIL CF47 8UD		
Client MURPHY CORKE DEVELOPMENTS LTD		
Project THE OLD DRILL HALL PONT MORLAIS WEST MERTHYR TYDFIL		
Drawing Title UNITS 2 and 3 PROPOSED ELEVATIONS		
CAD ref 9053	Drawn PRO	
Date January 2021	Scale 1:100 @ A1	
Project No. 9053	Drawing No. 06	Revision A