


210376

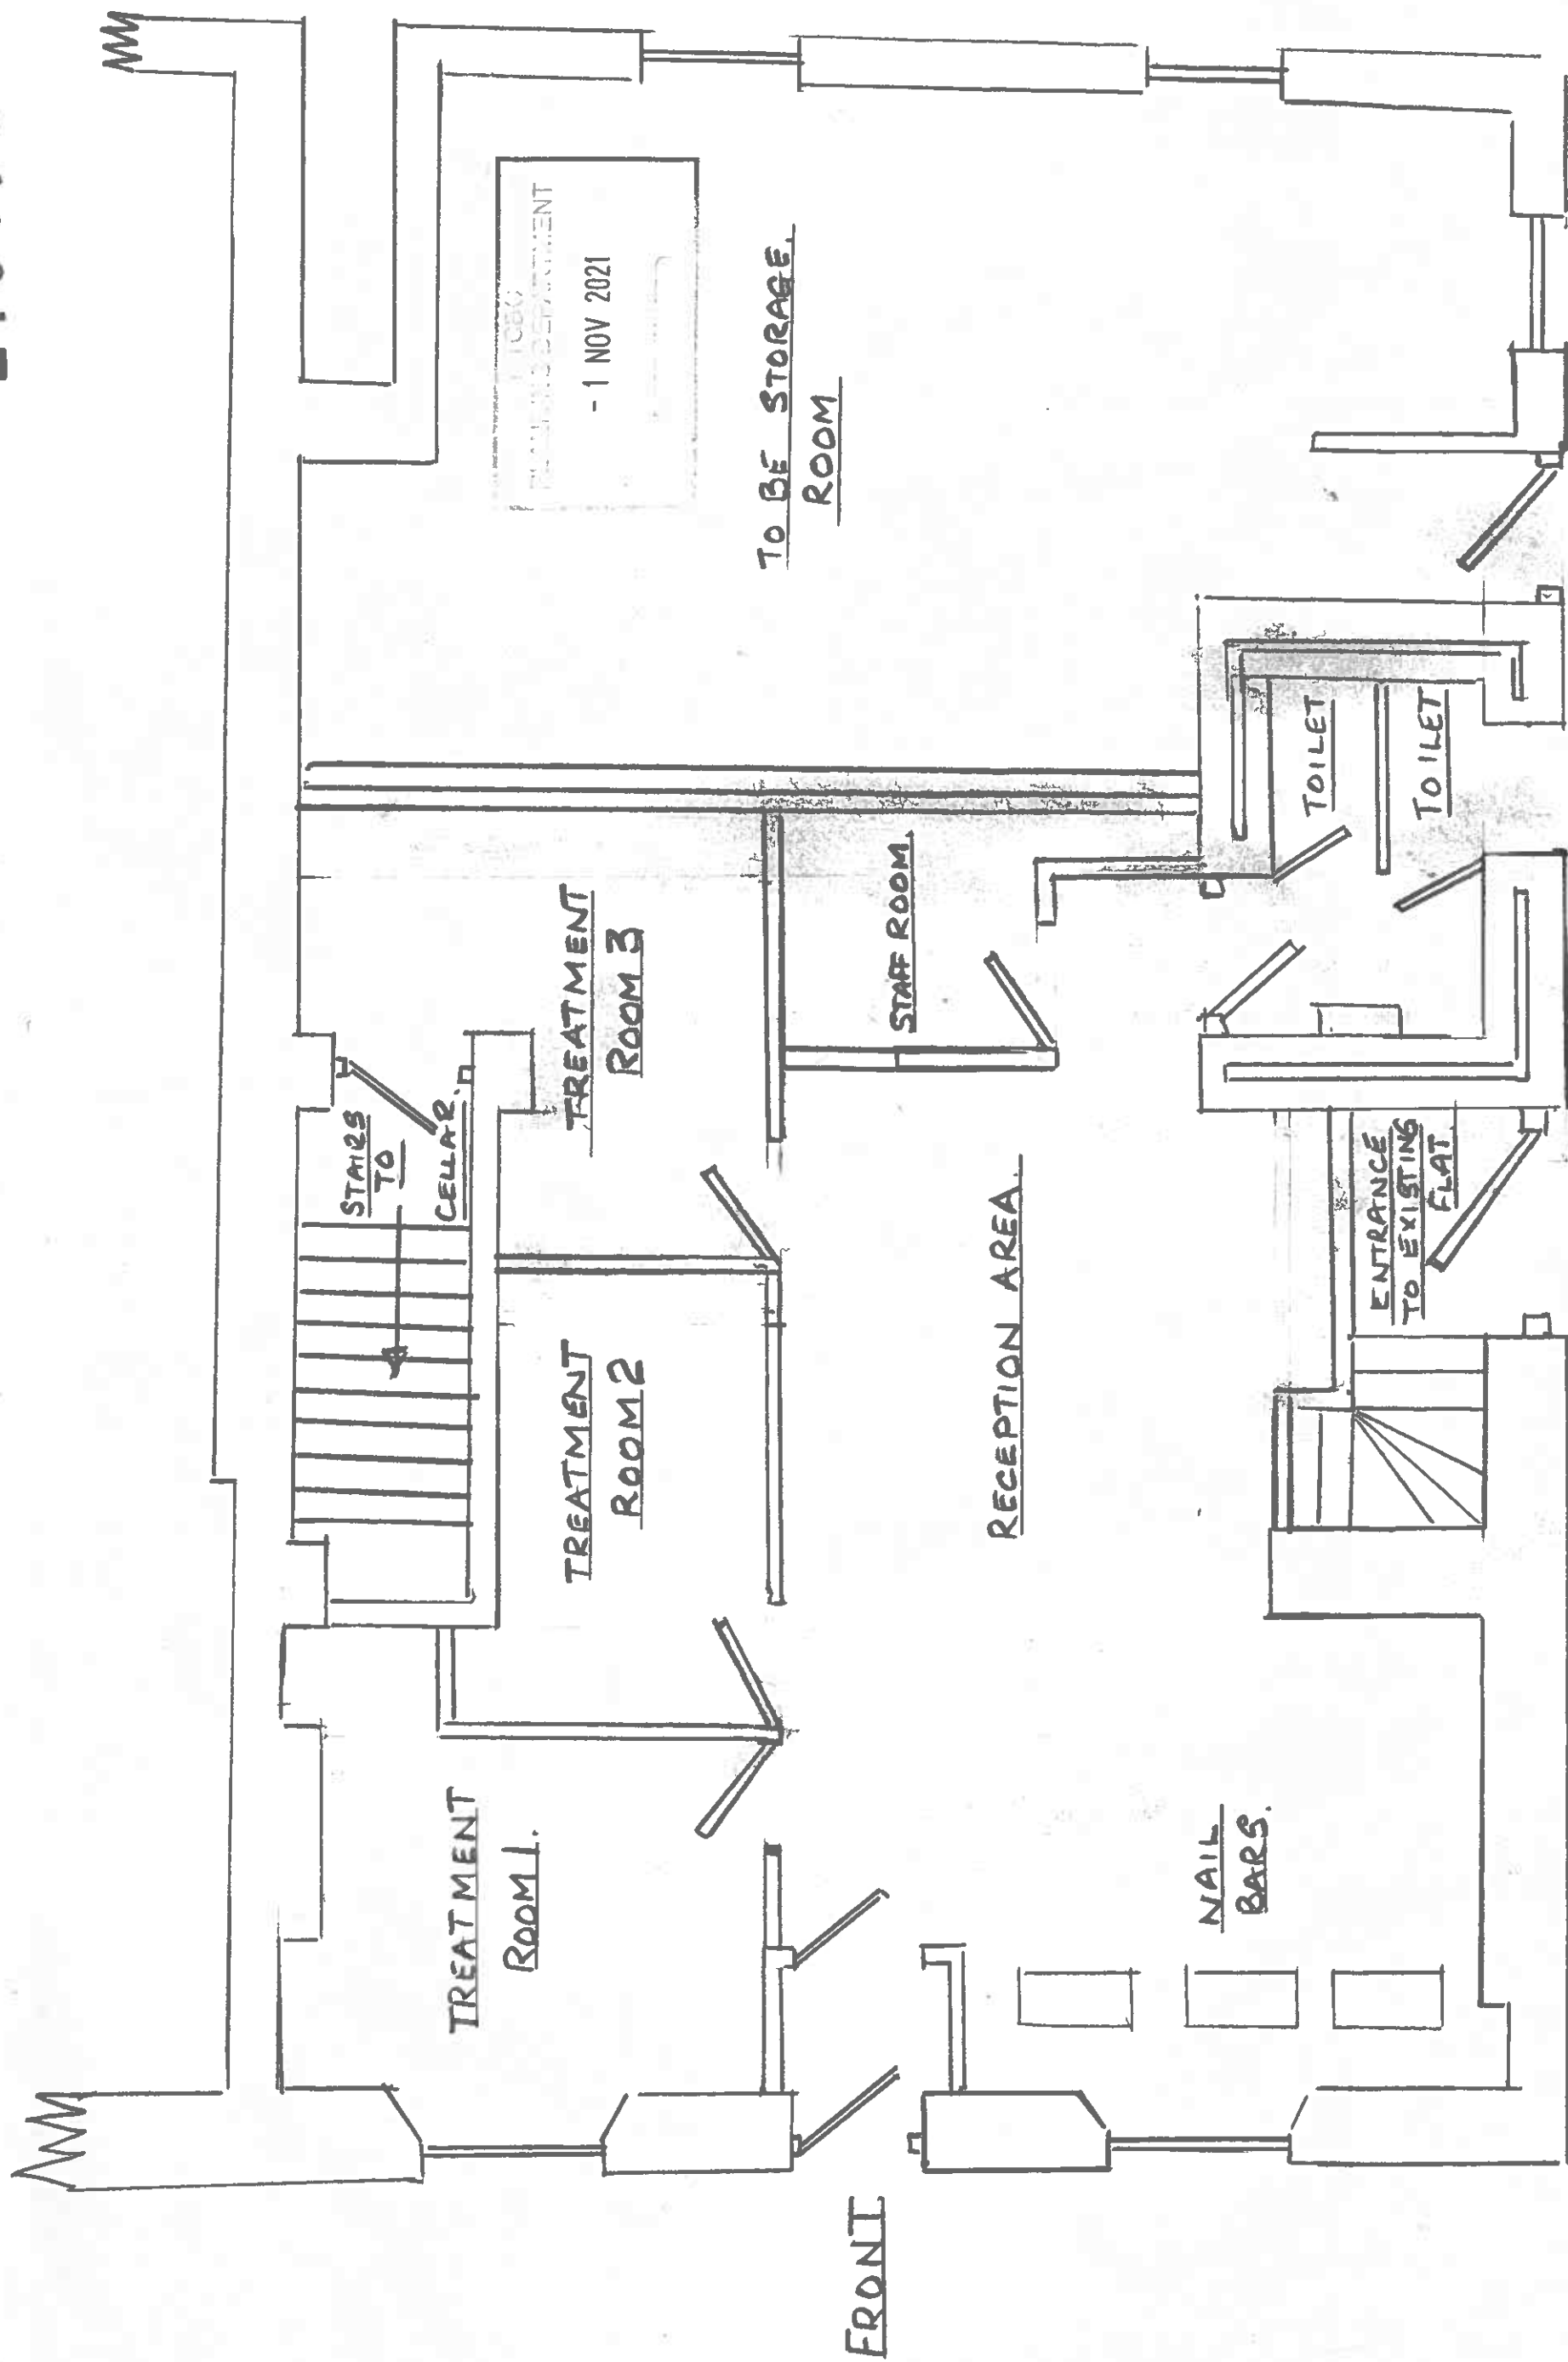

PROPOSED FLOOR PLAN  
MOUNTAIN ASH INN. TWYN-YR-ODYN

SCALE 1-50.