


PLANS

LOCATION PLAN

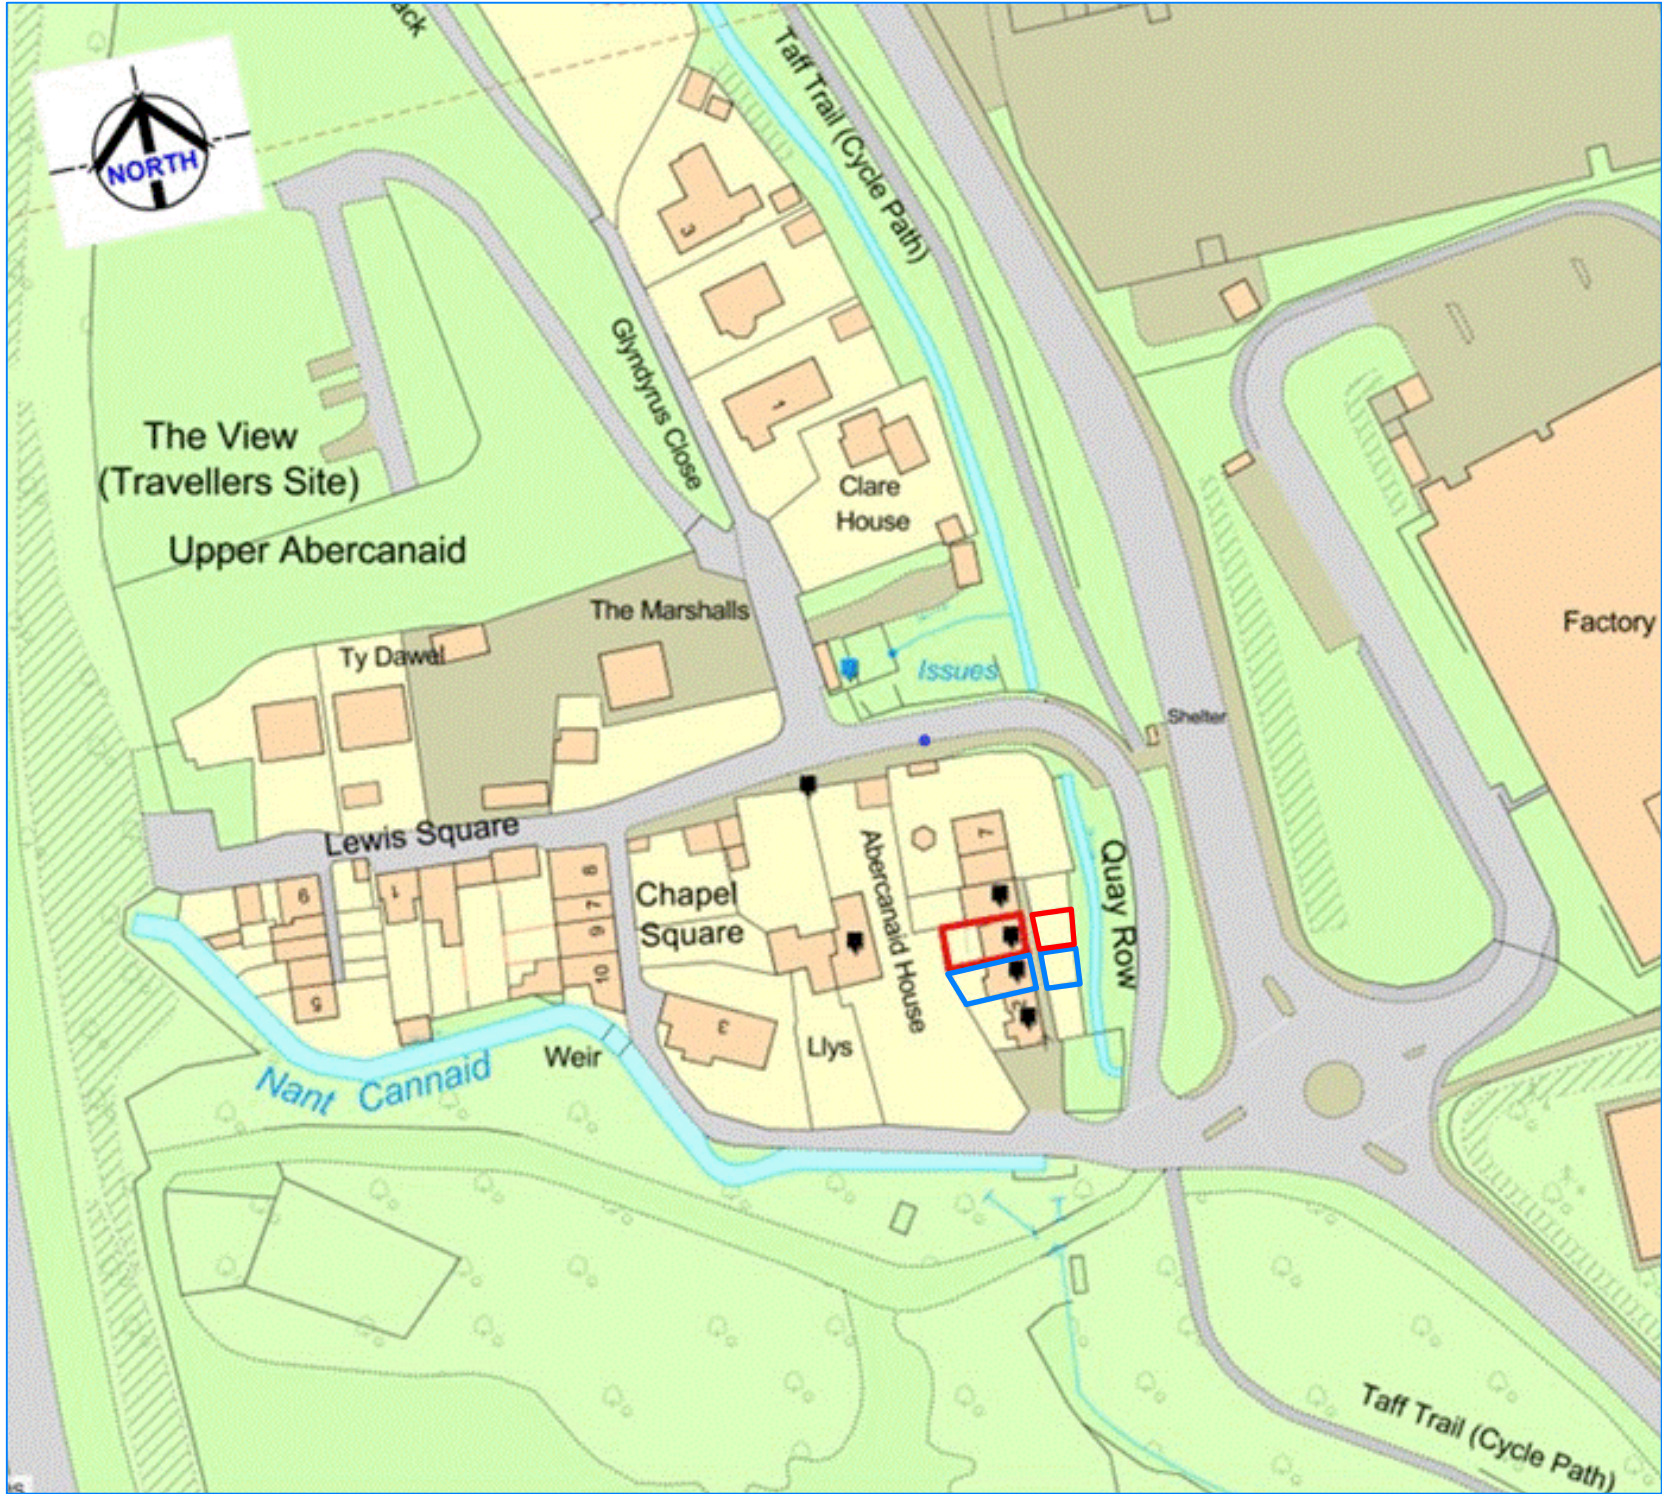

P: 11 TANSY CLOSE, HENGOED, CF82 8LF
E: mgould@mg3design.co.uk

Project 4 QUAY ROW, ABERCANAID MERTHYR TYDFIL, CF48 1YP	Client MRS AMELIA WILLIAMS	Title PROPOSED CHANGES FOR LISTED BUILDING CONSENT	Date FEBRUARY 2021 Drg no 105 Scale 1:1250	A2
Index A B	Revision NEW DRAWING (PROPOSAL) WINDOW DETAIL AMENDMENTS	Date 19/02/21 28/02/21	Revisions A B Pages 5 of 5 ALL DIMN'S IN mm	