

ELEVATIONS *PROPOSED*


REAR ELEVATION PROPOSED



Rear Windows - Windows to be replaced with UPVC double glazed units to the same shape and size as existing.


Rear Door - UPVC same size, half glazed alternative.

END ELEVATION PROPOSED

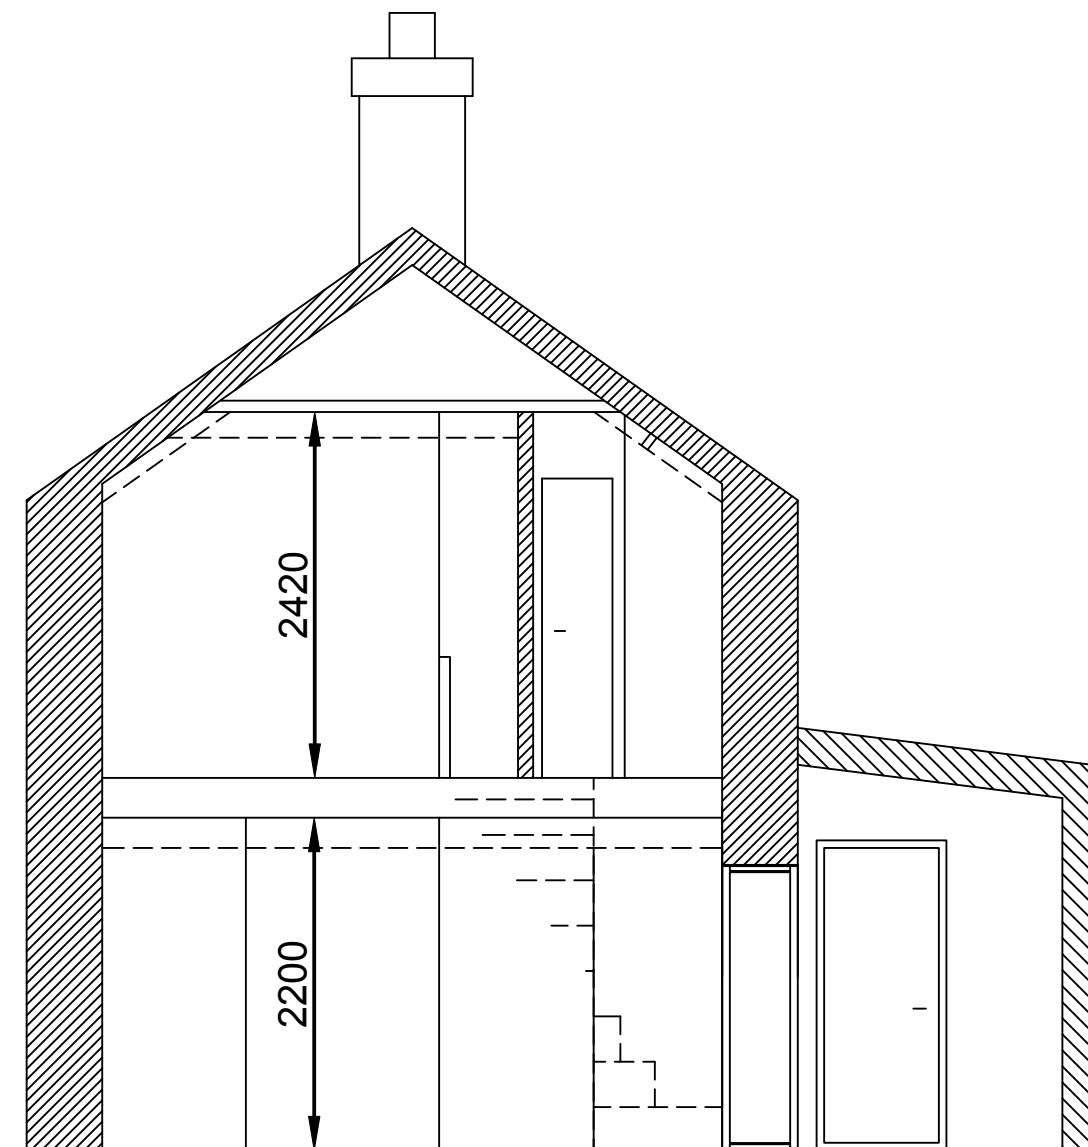

SECTION B-B

FRONT ELEVATION PROPOSED

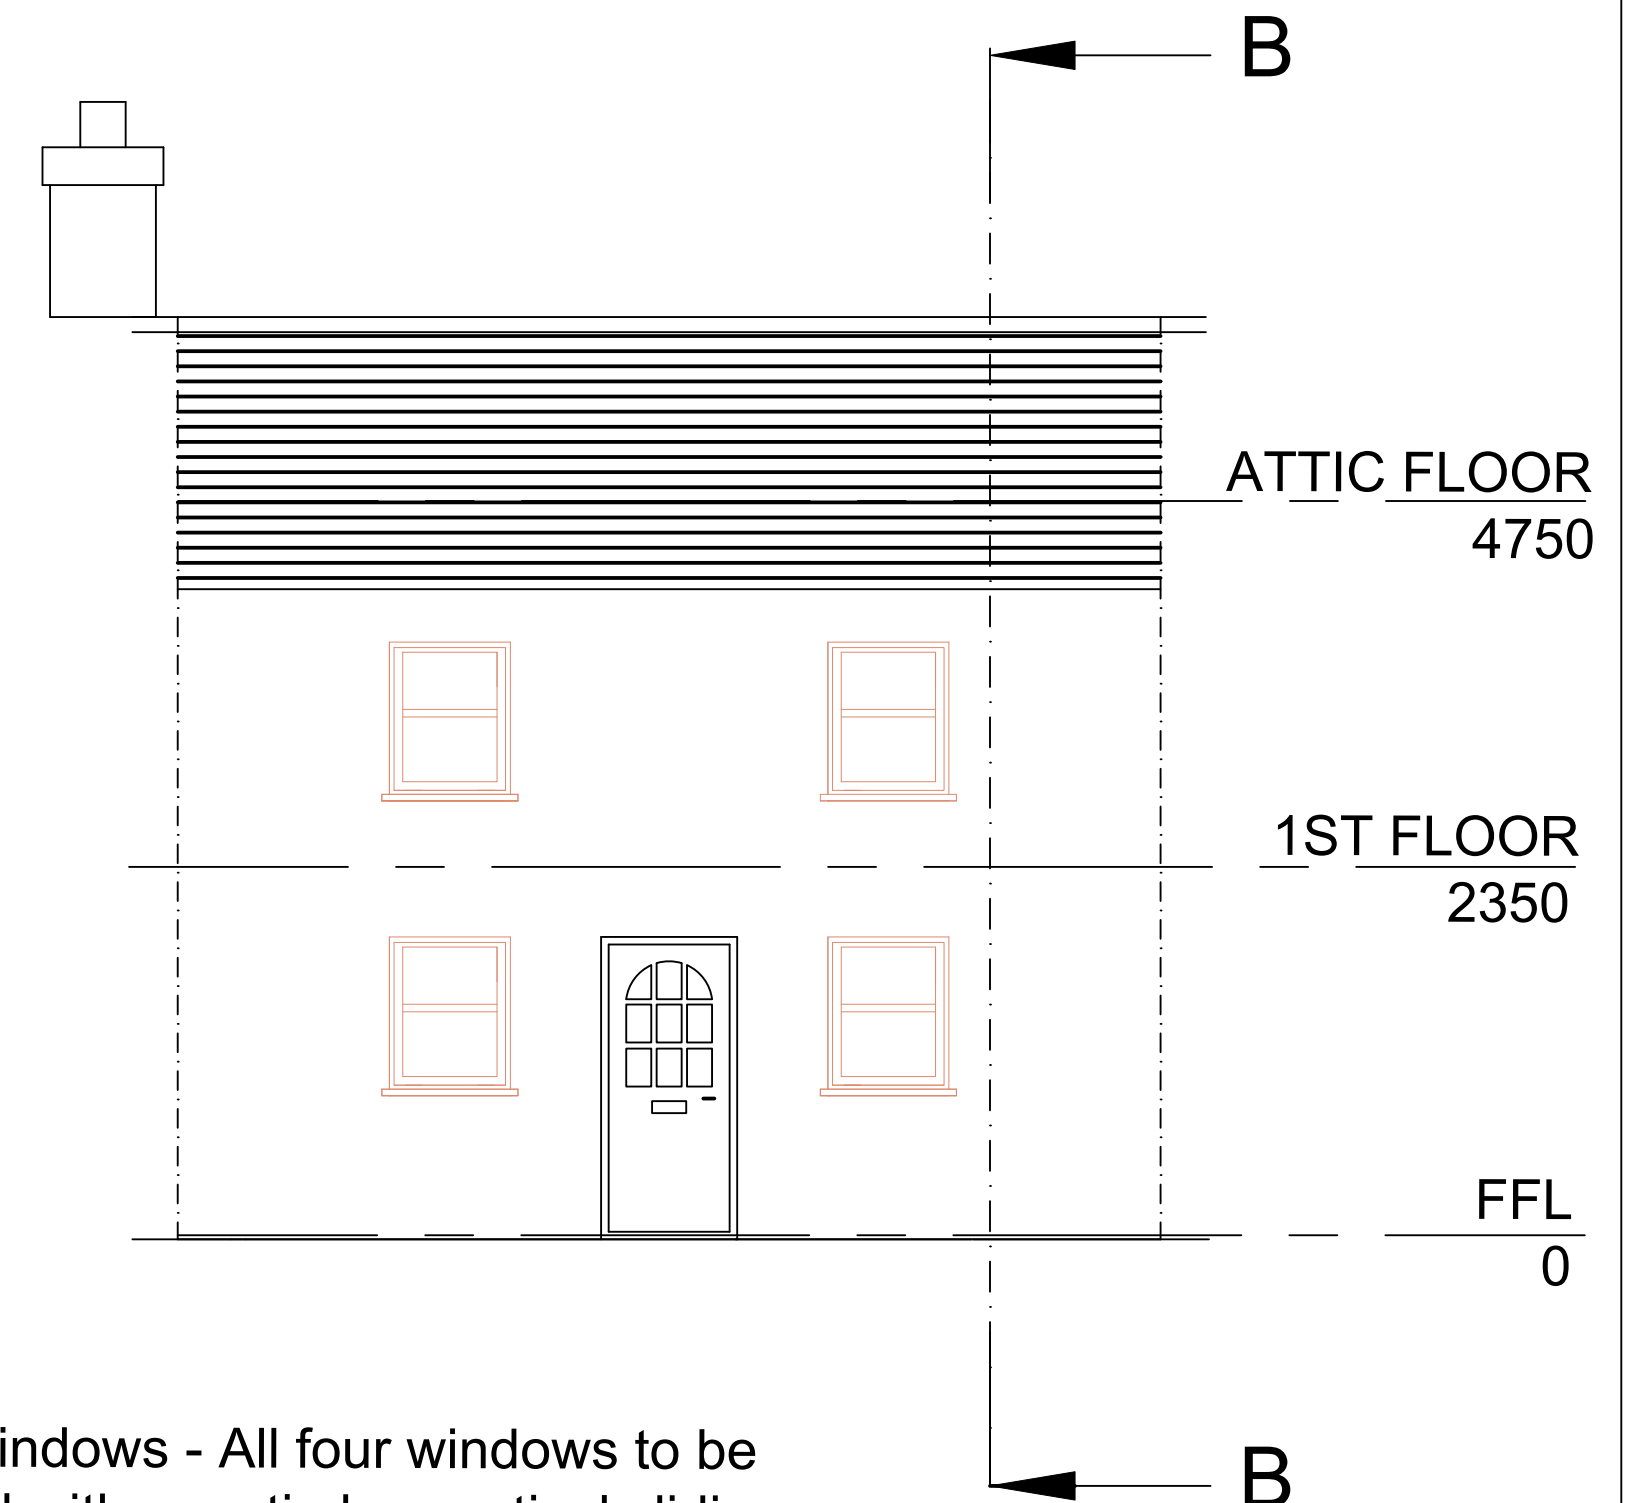

Front Windows - All four windows to be replaced with grey timber vertical sliding sash (1.5 W/(m2K))

Front Door - To be refurbished and painted to match new windows (grey)



P: 11 TANSY CLOSE, HENGOED, CF82 8LF
E: mgould@mg3design.co.uk

Project 4 QUAY ROW, ABERCANAID MERTHYR TYDFIL, CF48 1YP	Client MRS AMELIA WILLIAMS	Title PROPOSED CHANGES FOR LISTED BUILDING CONSENT	Date FEBRUARY 2021	A2
Index A B	Revision NEW DRAWING (PROPOSAL) WINDOW DETAIL AMENDMENTS	Date 19/02/21 28/02/21	Revisions A B	
			Pages 2 of 5	
			ALL DIMN'S IN mm	