
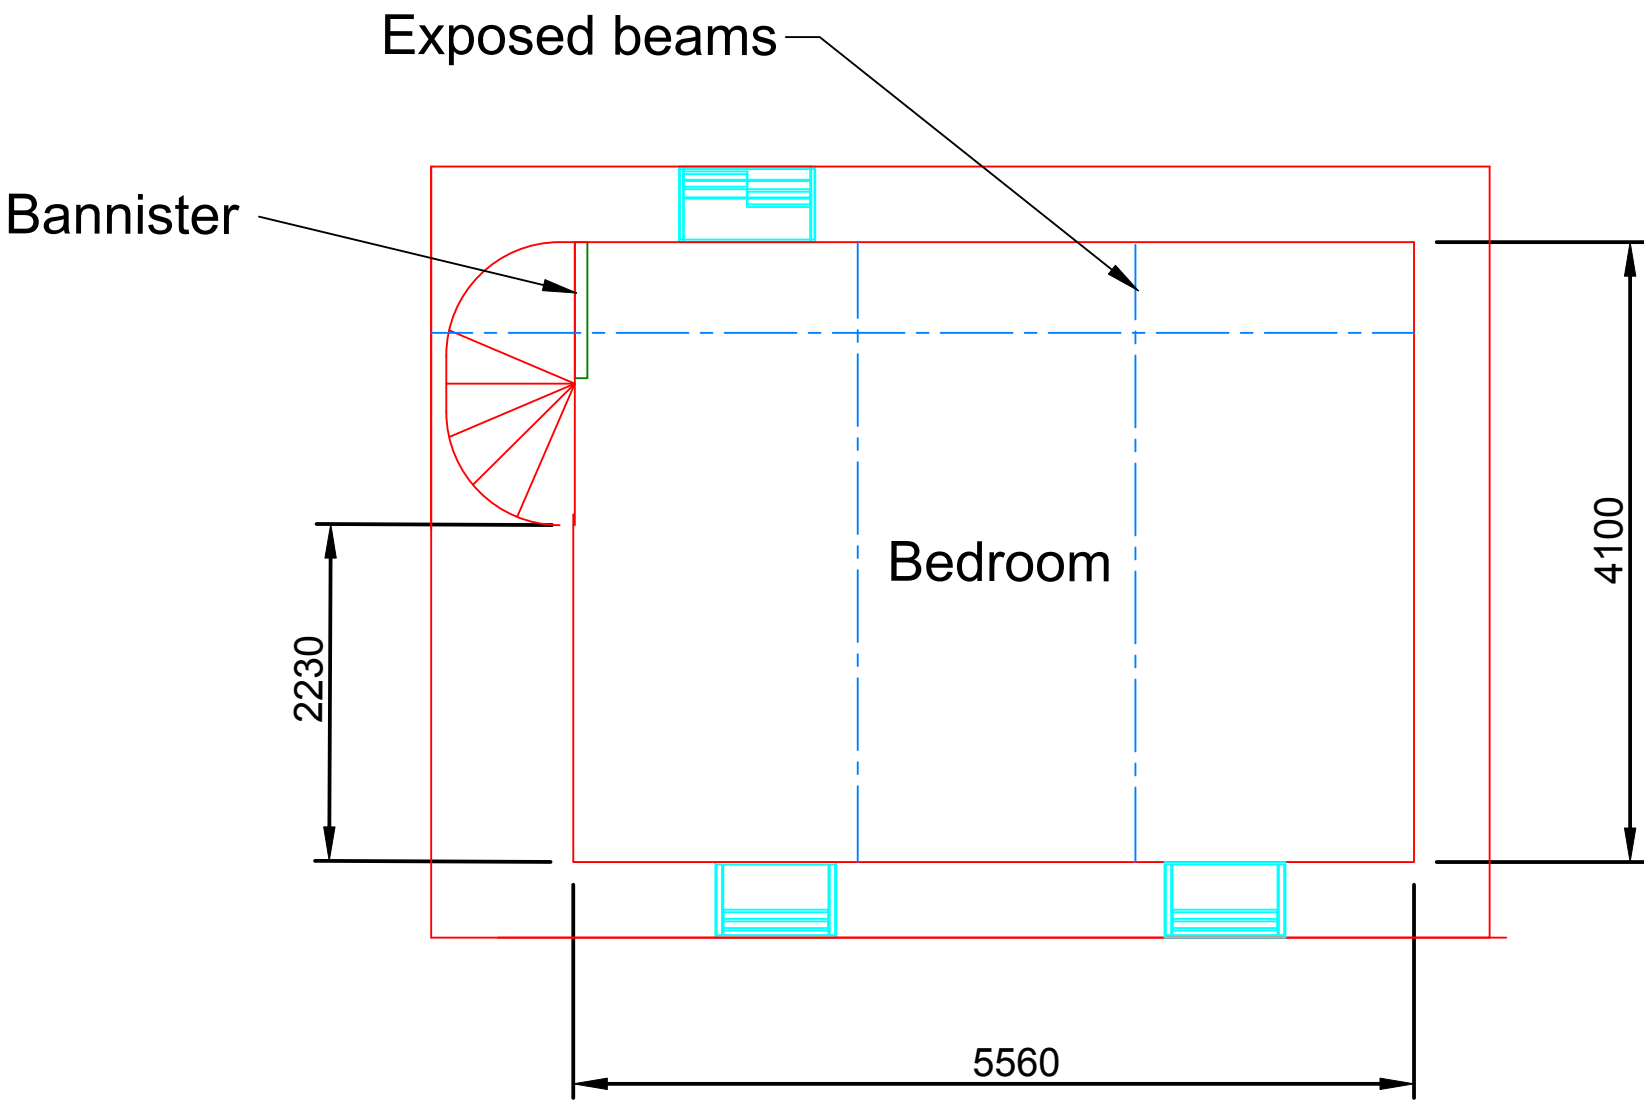


PLANS *EXISTING*

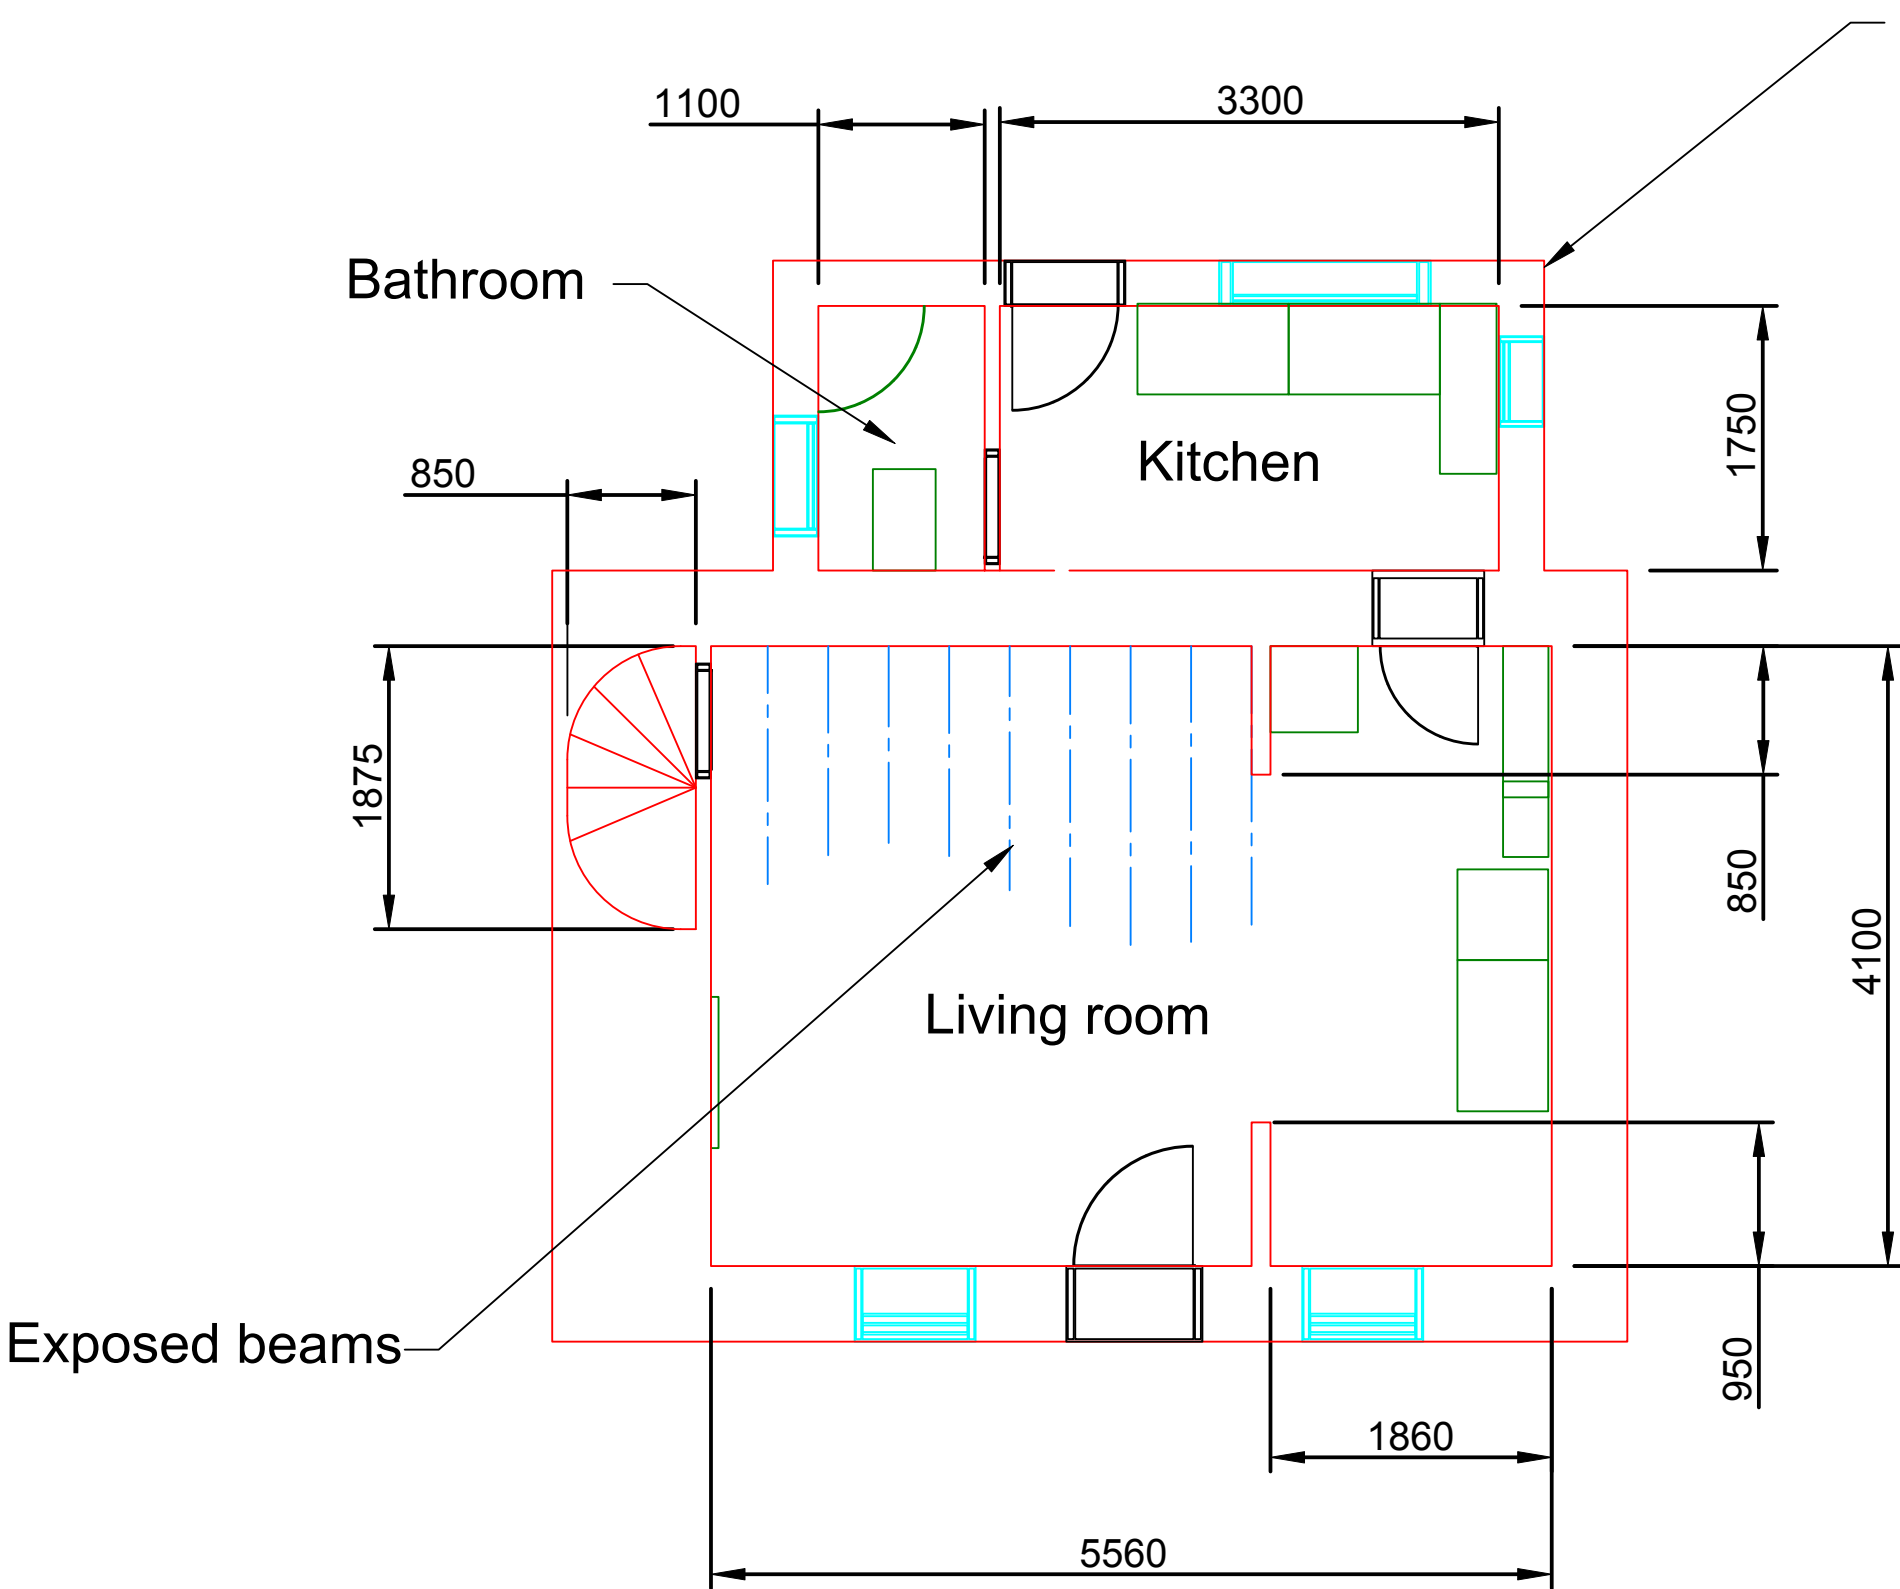

P: 11 TANSY CLOSE, HENGOED, CF82 8LF
E: mgould@mg3design.co.uk

Project 4 QUAY ROW, ABERCANAID MERTHYR TYDFIL, CF48 1YP		Client MRS AMELIA WILLIAMS	Title PROPOSED CHANGES FOR LISTED BUILDING CONSENT	Date FEBRUARY 2021	A2
Index A B		Revision NEW DRAWING (PROPOSAL) WINDOW DETAIL AMENDMENTS	Date 19/02/21 28/02/21	Revisions A B ☐ ☐	
				Pages 3 of 5	
				ALL DIMN'S IN mm	