


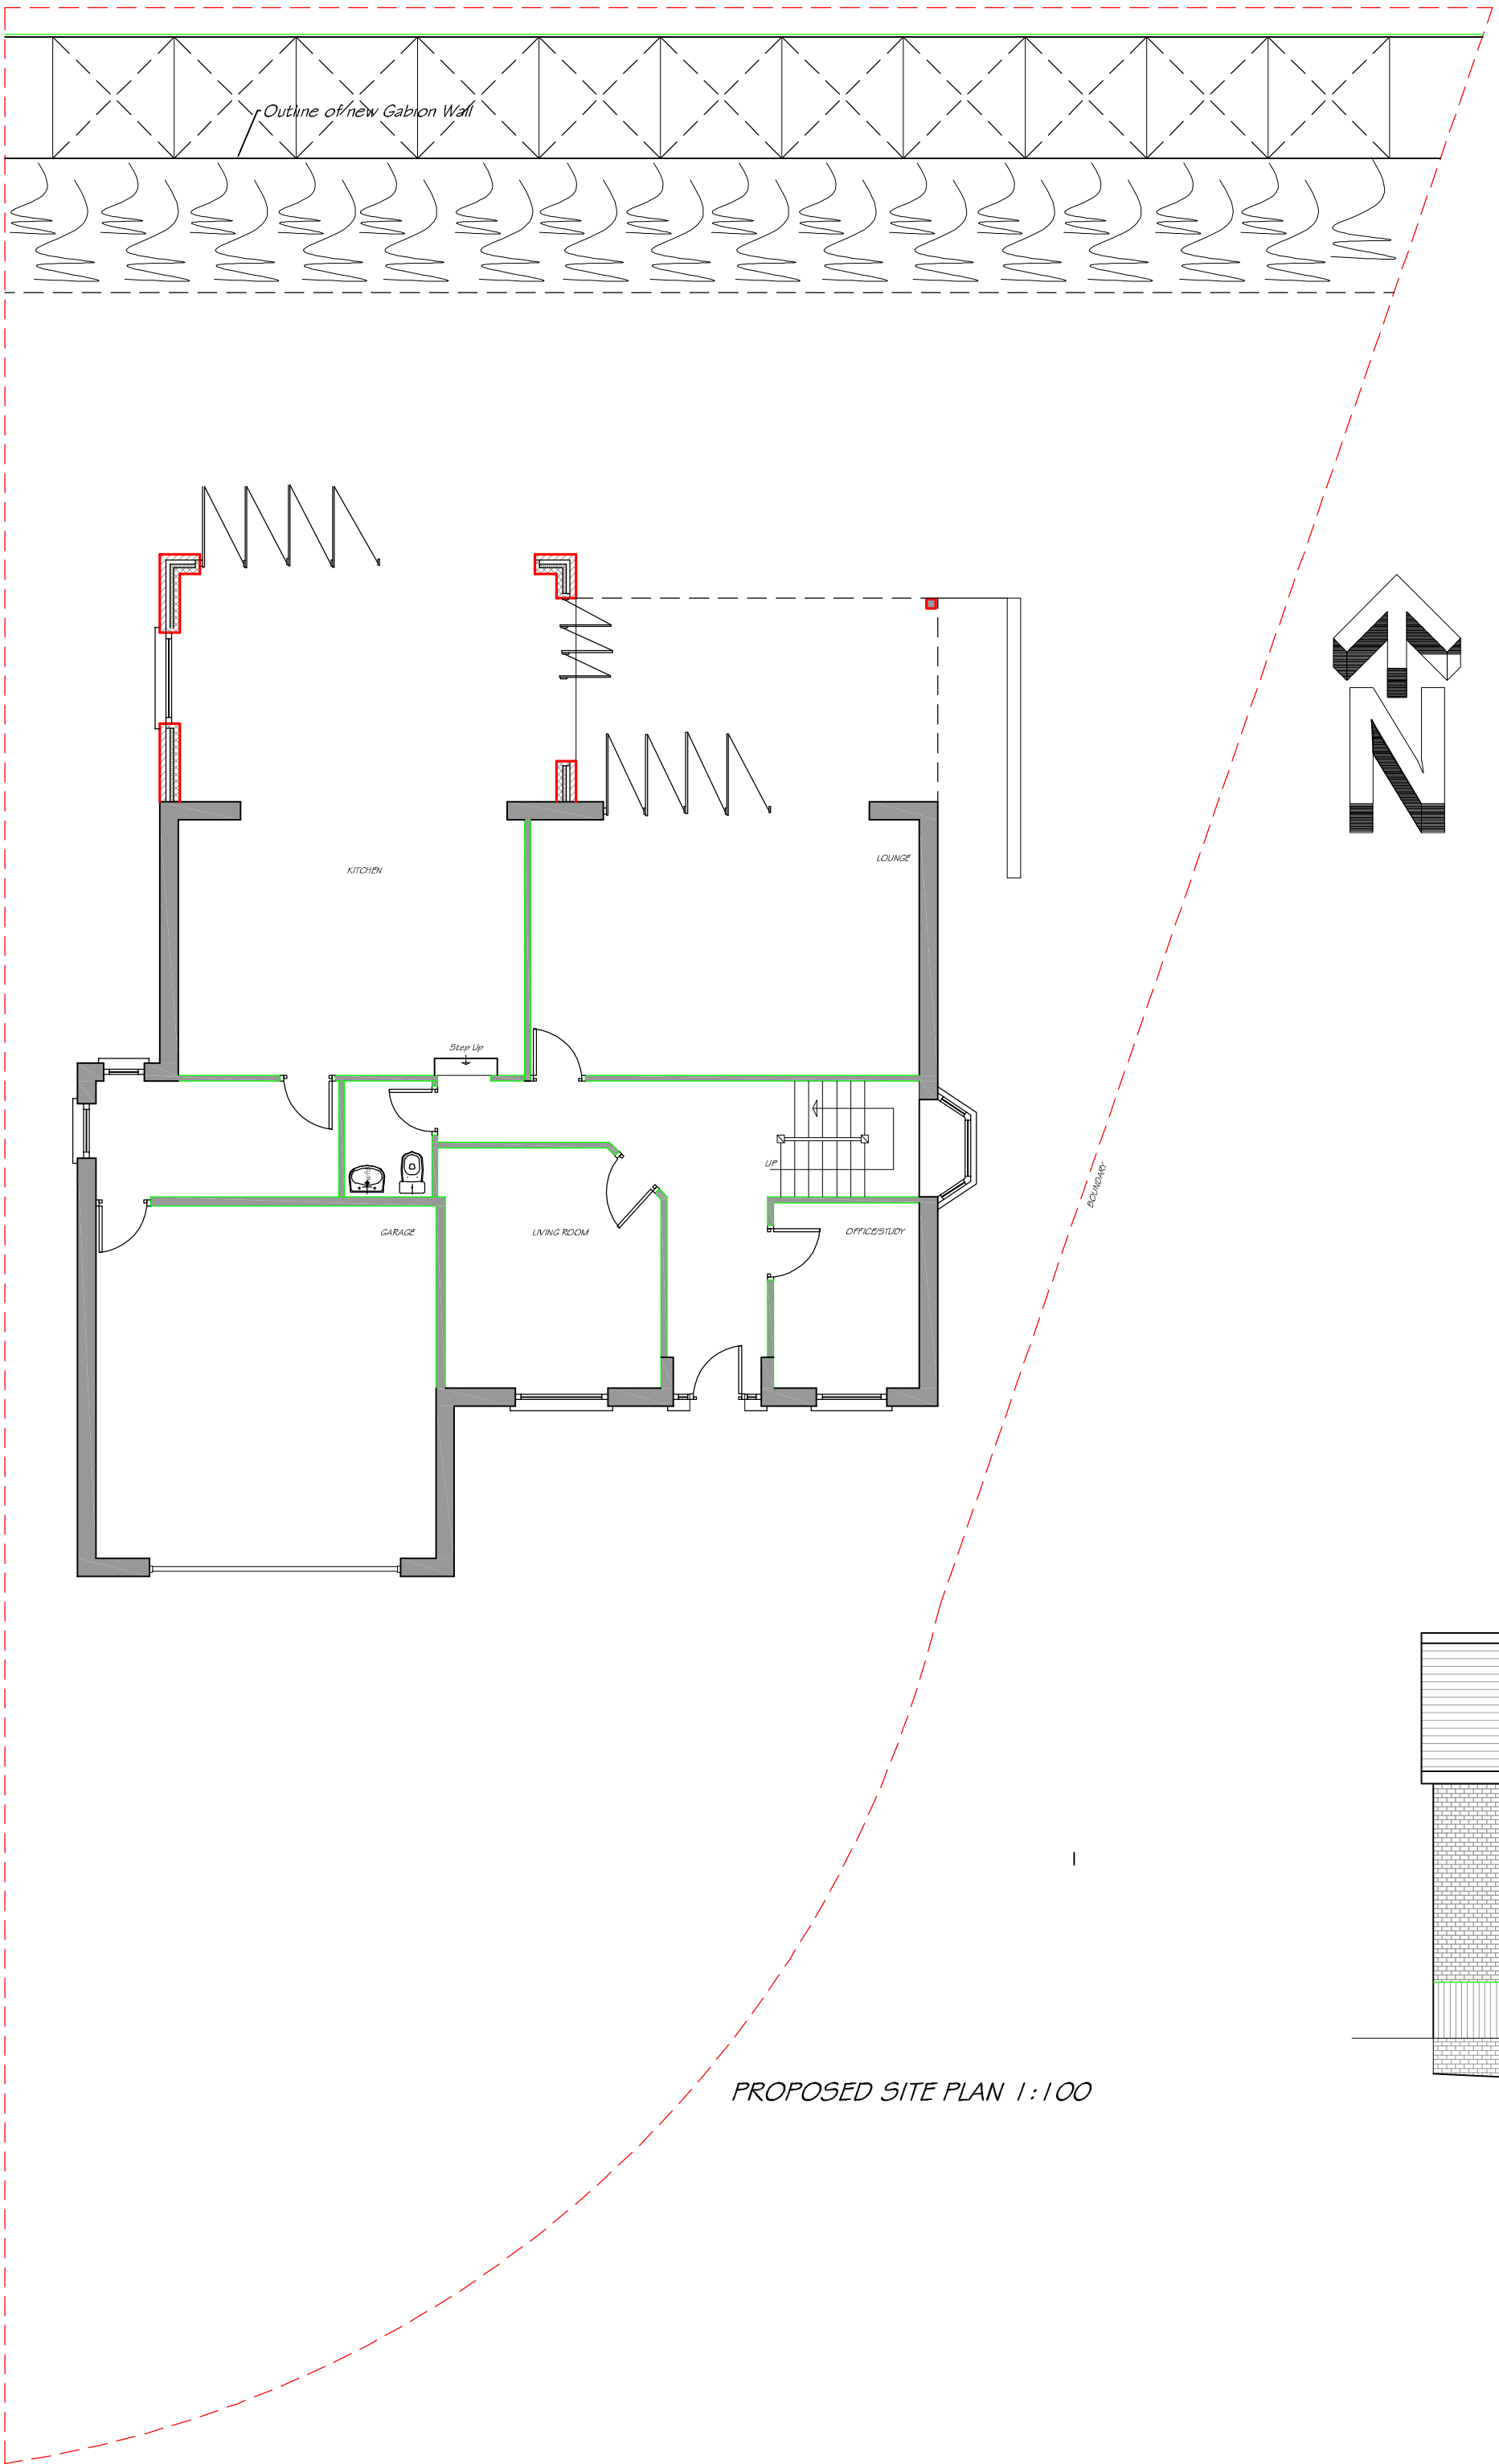

Outline of new Gabion Wall

KITCHEN

LOUNGE

Step Up

GARAGE

LIVING ROOM

UP

OFFICE/STUDY

PROPOSED SITE PLAN 1:100