



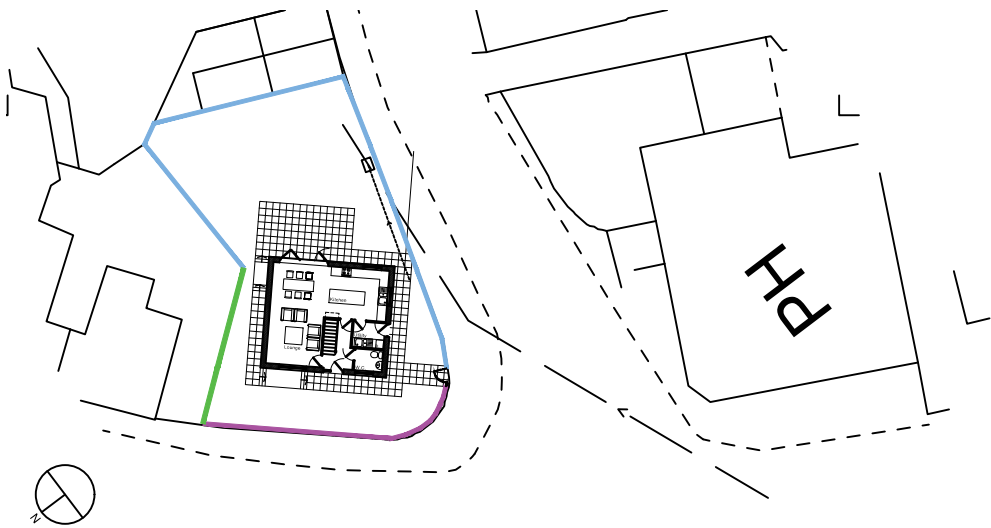

SITE BOUNDARY TREATMENT KEY
1:500

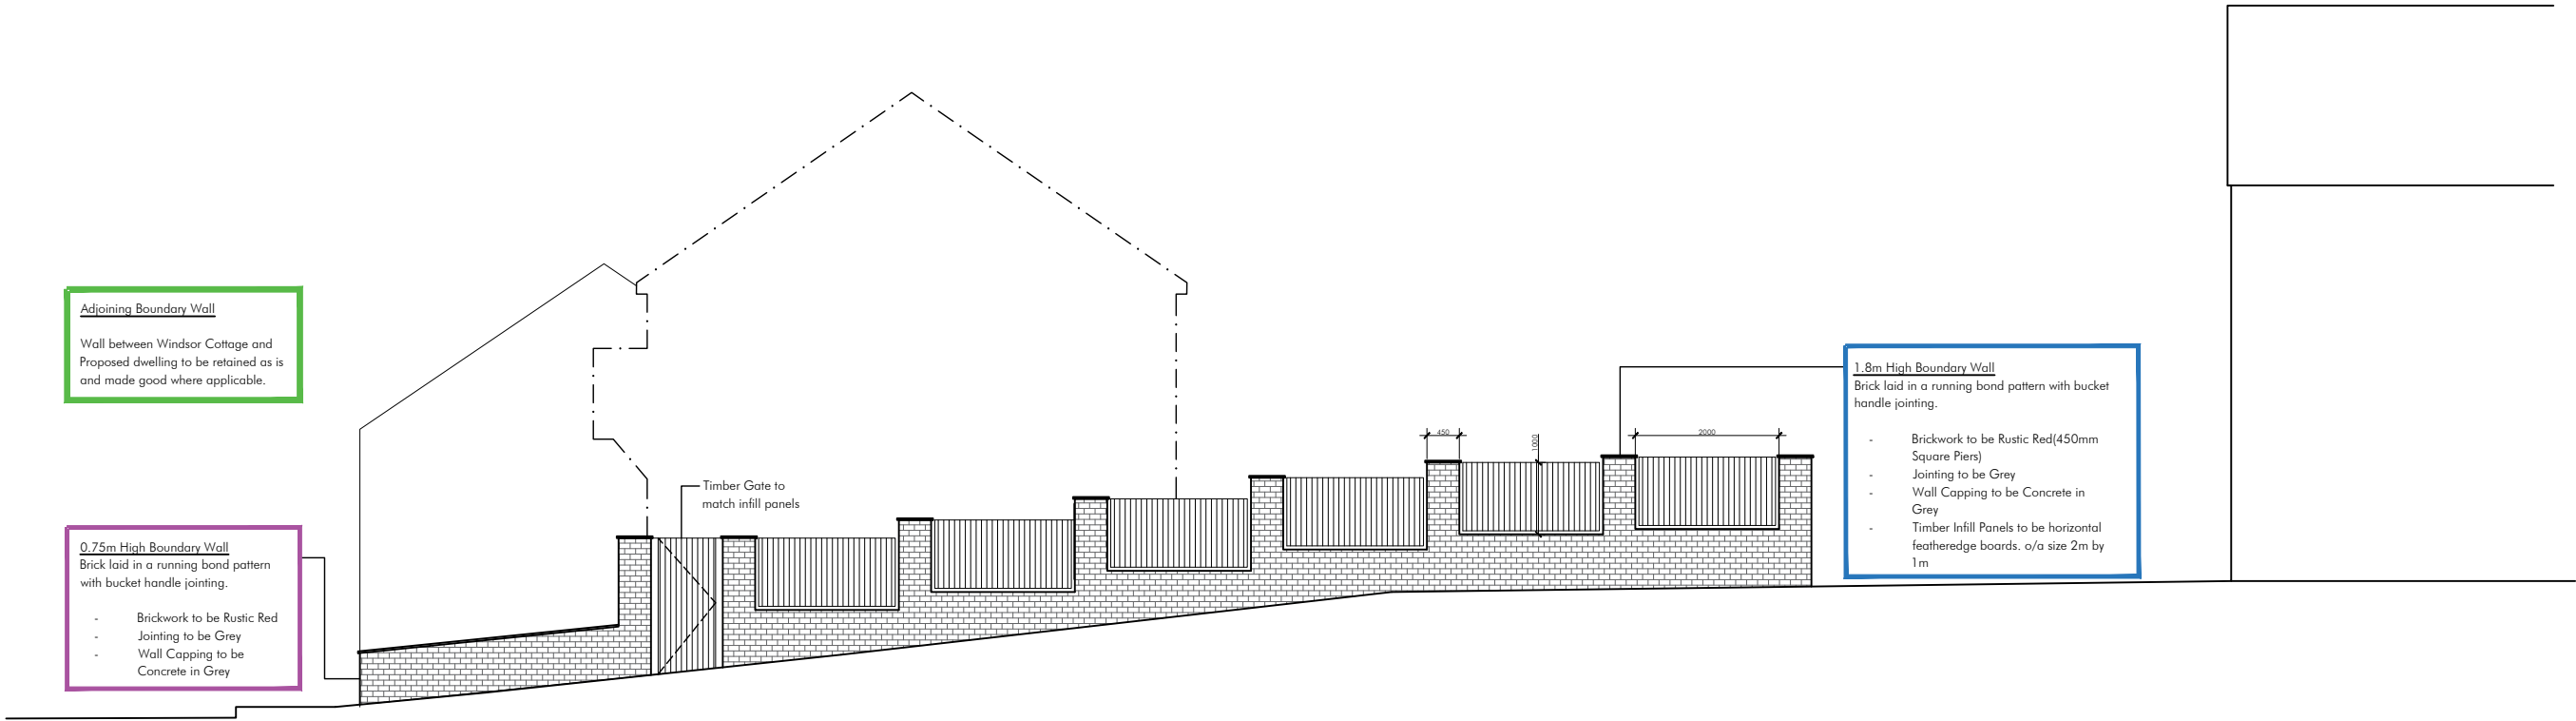

Adjoining Boundary Wall
Wall between Windsor Cottage and Proposed dwelling to be retained as is and made good where applicable.

0.75m High Boundary Wall
Brick laid in a running bond pattern with bucket handle jointing.

- Brickwork to be Rustic Red
- Jointing to be Grey
- Wall Capping to be Concrete in Grey

Timber Gate to match infill panels

1.8m High Boundary Wall
Brick laid in a running bond pattern with bucket handle jointing.

- Brickwork to be Rustic Red(450mm Square Piers)
- Jointing to be Grey
- Wall Capping to be Concrete in Grey
- Timber Infill Panels to be horizontal featheredge boards, o/a size 2m by 1m

RED DASHED = EXISTING

NOT TO BE SCALED

design drawings			
project:	new home	address:	windsor cottages
drawing:	proposed boundary plan		aberfan
ref:	034_SP_402f	date:	Dec 2022
			1:100
			A3