



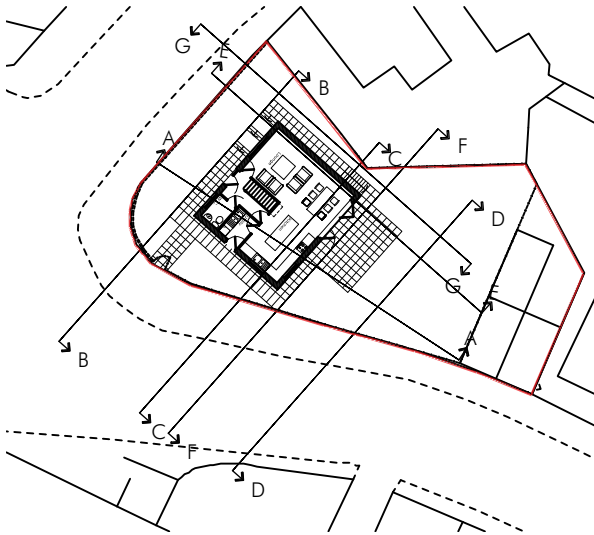

SITE SECTION KEY
1:500

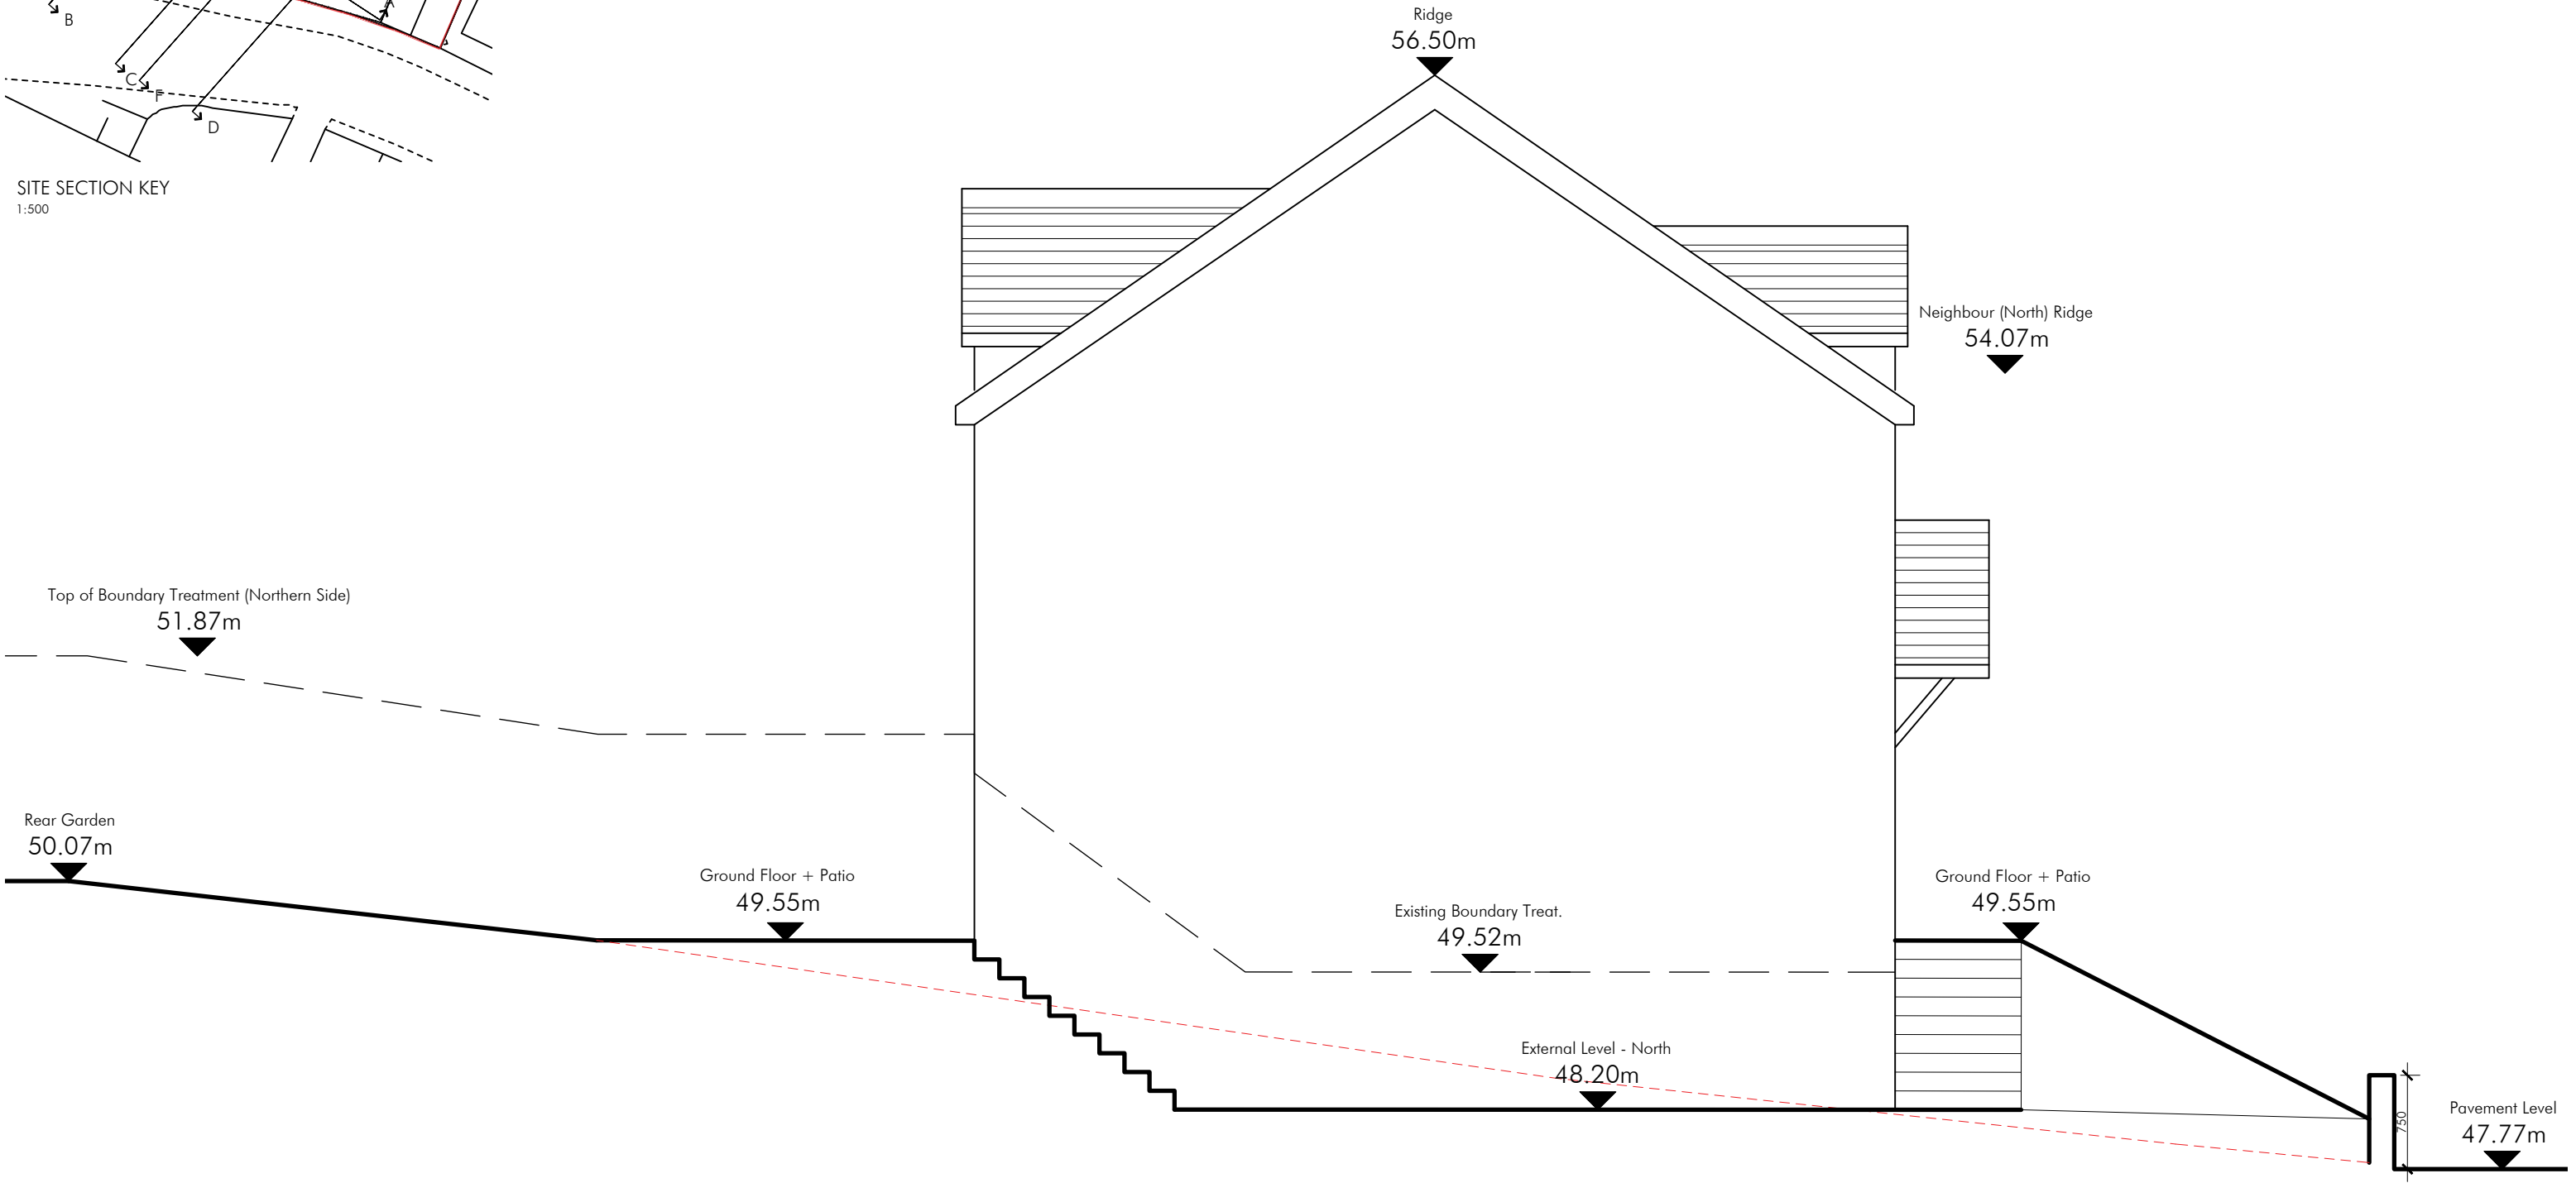

RED DASHED = EXISTING

NOT TO BE SCALED

design drawings			
project:	new home	address:	windsor cottages
drawing:	proposed section G		aberfan
ref:	034_SC_307a	date:	Aug 2023
			1:50
			A3