A3

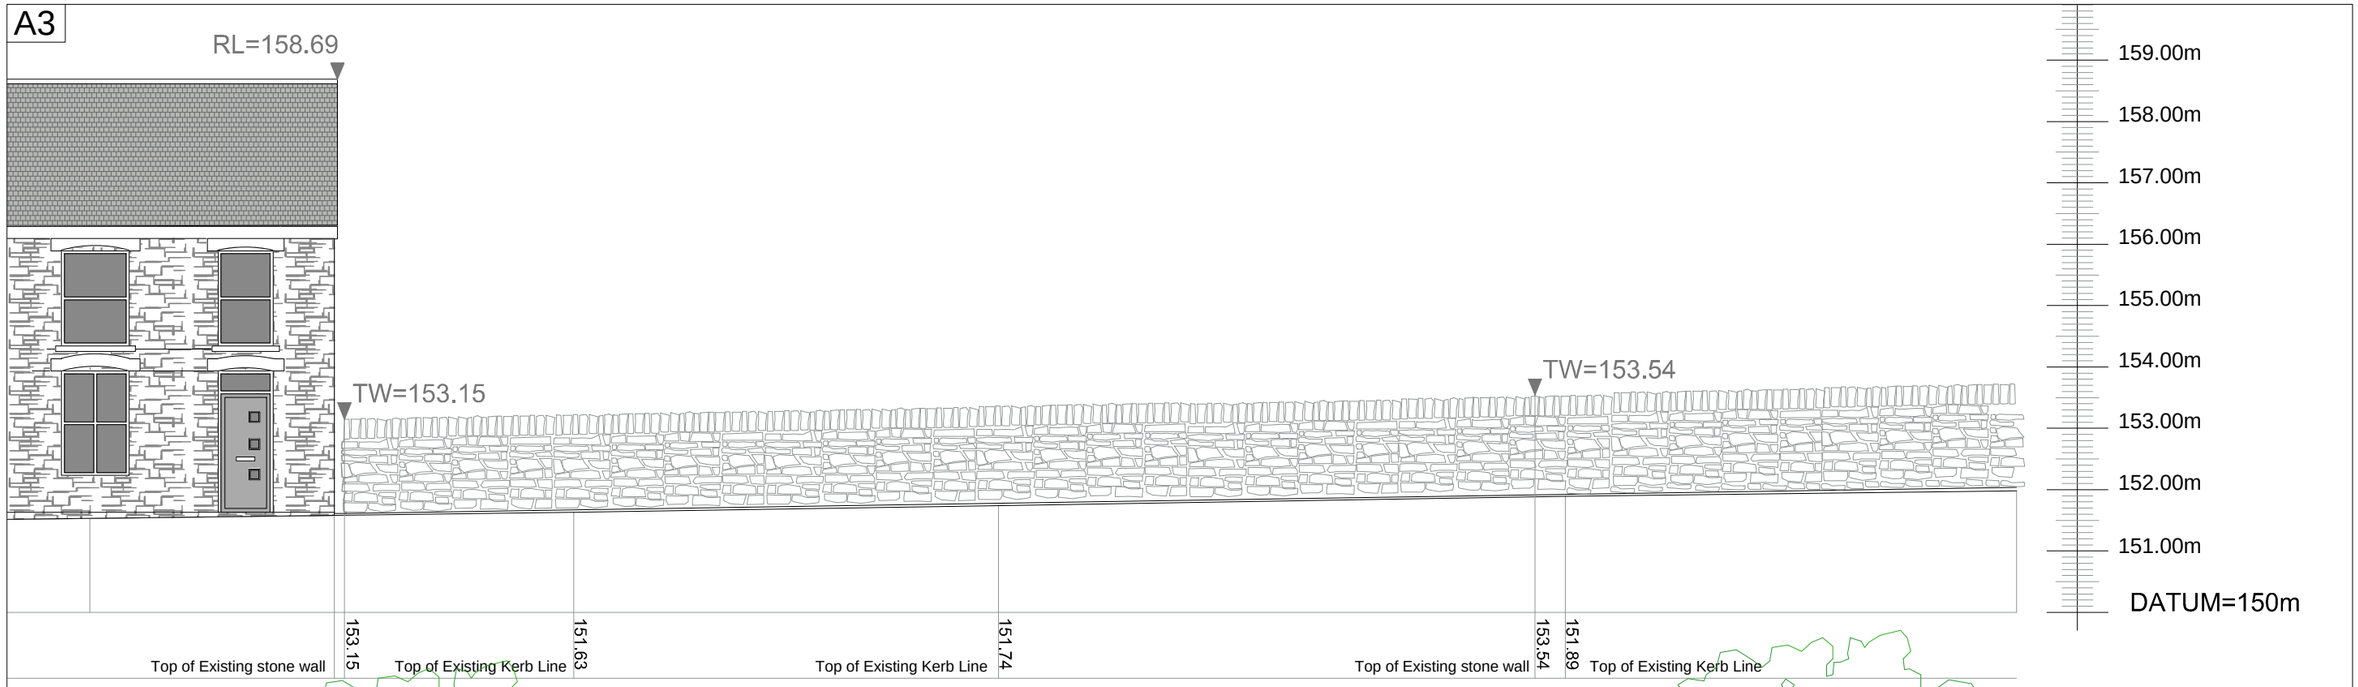

EXISTING STREET VIEW (Off High Street)
scale 1:100

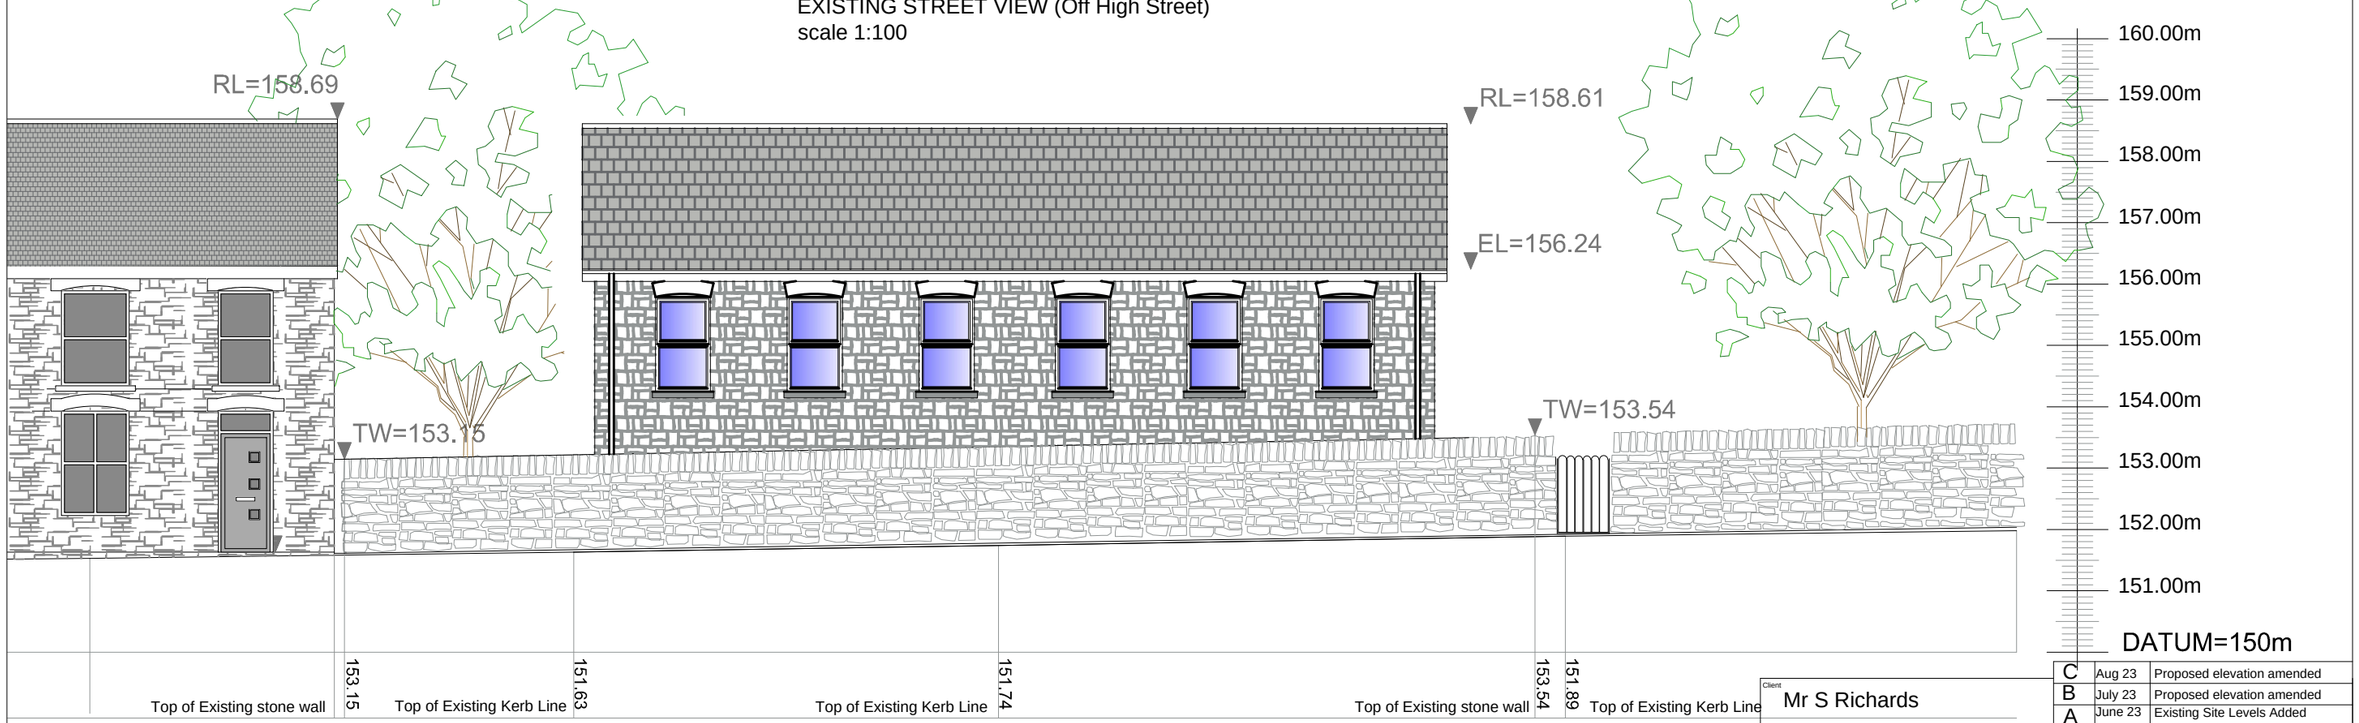

PROPOSED STREET VIEW (Off High Street)
scale 1:100

Revision	Date	Description
C	Aug 23	Proposed elevation amended
B	July 23	Proposed elevation amended
A	June 23	Existing Site Levels Added

Client
Mr S Richards

Project
Proposed Erection of New Dwelling
at
Land Adjoining 48 High Street, Trelewis.

Title
EXISTING AND PROPOSED
STREET VIEW

Date
June, 2023

Scale
as noted at A3

Drawing Number
hdw/ph/sr.04C

Job Ref.

Revision

H. D. WILLIAMS Ltd.
F.R.I.C.S.
CHARTERED QUANTITY SURVEYOR
MAINTFESURWR SIARTREDIG
123, Trealaw Road, Tonypandy,
Mid Glam., CF40 2NP.
Tel. (01443) 441078 Fax (01443) 434191
email: hdwilliams1@hotmail.co.uk

RICS the mark of property professionalism worldwide