


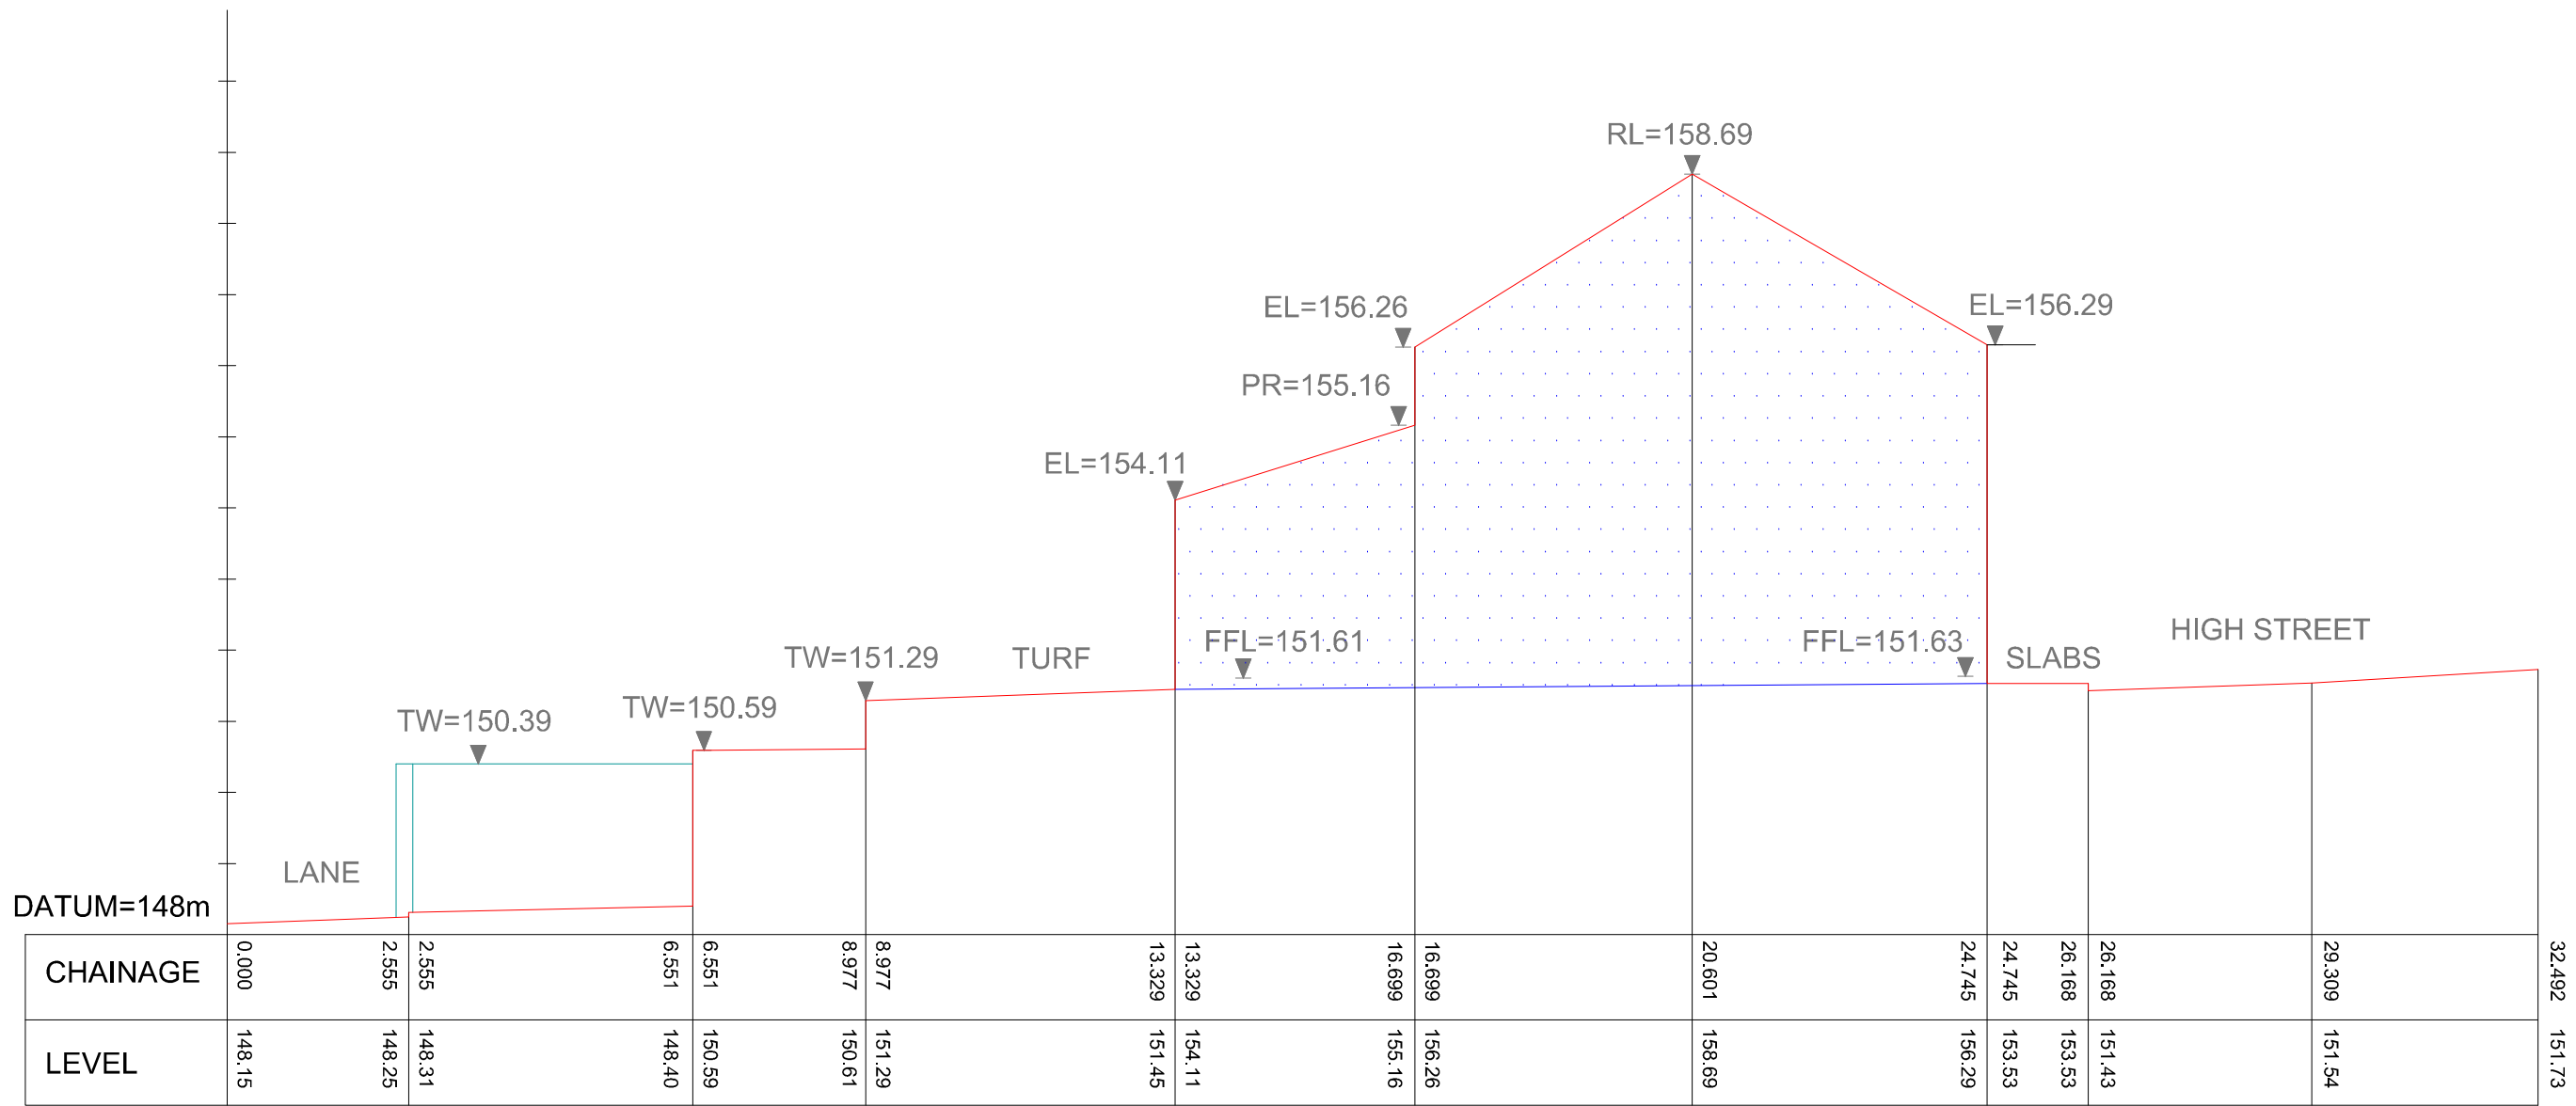

EXISTING CROSS SECTION B:B

Client Mr S Richards			
Project Proposed Erection of New Dwelling at Land Adjoining 48 High Street, Trelewis.			
Title EXISTING SECTION B /B			
Date Aug. 2023	Scale as noted at A3		
Drawing Number hdw/ph/sr.05	Job Ref.	Revision	

H. D. WILLIAMS Ltd. F.R.I.C.S. CHARTERED QUANTITY SURVEYOR MAINTFESURWR SIARTREDIG 123, Trealar Road, Tonypandy, Mid Glam., CF40 2NP. Tel. (01443) 441078 Fax (01443) 434191 email: hdwilliams1@hotmail.co.uk	
	the mark of property professionalism worldwide