


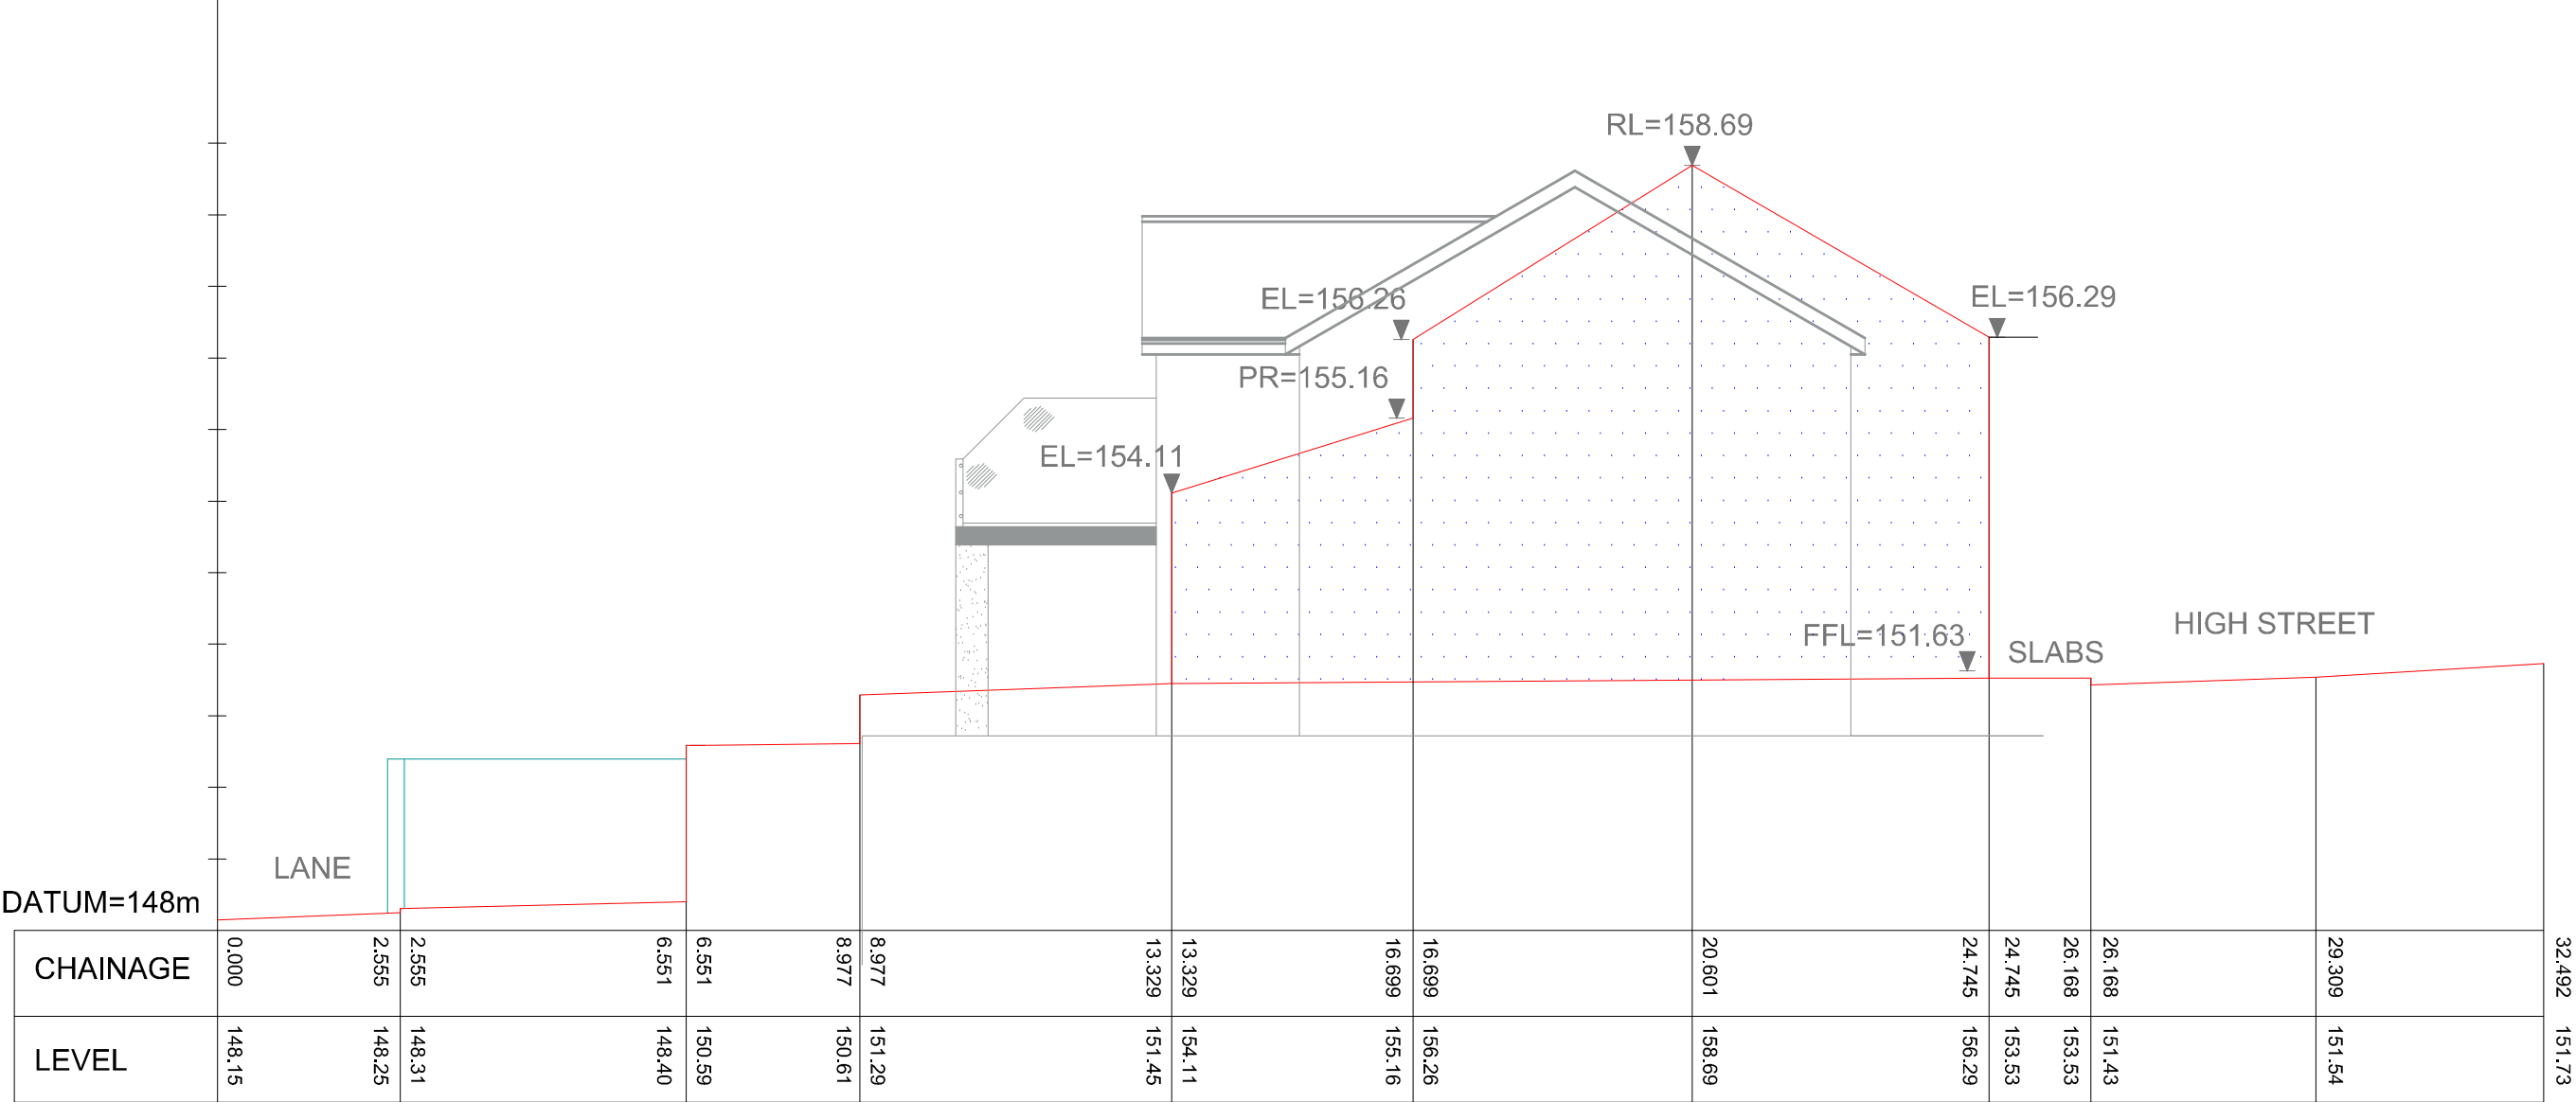

PROPOSED CROSS SECTION B:B

Client Mr S Richards			
Project Proposed Erection of New Dwelling at Land Adjoining 48 High Street, Trelewis.		H. D. WILLIAMS Ltd. F.R.I.C.S. CHARTERED QUANTITY SURVEYOR MAINTFESURWR SIARTREDIG	
Title PROPOSED SECTION B / B		123, Trealaw Road, Tonypandy, Mid Glam., CF40 2NP. Tel. (01443) 441078 Fax (01443) 434191 email: hdwilliams1@hotmail.co.uk	
Date Aug. 2023	Scale as noted at A3		
Drawing Number hdw/ph/sr.06	Job Ref.	Revision	 the mark of property professionalism worldwide