

	INDICATES SINGLE STOREY BUILDING DECORATIONS.
	INDICATES TWO STOREY BUILDING DECORATIONS.
	INDICATES ROPE LIGHT TO EAVES/ GUTTERLINE/ ROOF APPEX
	NEW EXTERIOR WOOD EFFECT SLAT WALL PANELS.

IMAGE	CODE	(INCLUDING LAMP REQUIRED)
	UL001	UL001 - Wall Wash Up/Down Light Ref. Order No. PMA 1W Lamp: 2x 60/15077 (E.G.)
	EFL50046	EFL50046 - 50W Warm White (3h) Flood (Black)
	FEST4HD	Festoon Light (Warm White)
	NED4MINI	Apex ropes lights LUMENS - 273 Colour Temperature 3000K
	LARGE LANTERN	Stratford Large Entrance Lantern in brass Warm white illumination warm neck bracket

LEFT SIDE OF BUILDING:

- General Decorations to building - See *elevations for more info.*
- New lighting positions including flood lights, wall up/down lighters - See *elevations for more info.*

External condenser units to be adjusted on wall to accommodate for new walk in unit.

New BOH yard access door
with new concrete steps and
emergency light above door.
See elevations for more info

Yard area to be extended, including new close boarded fence and New metal frame, close boarded access doors

REAR SIDE OF BUILDING:

- General Decorations to building - See *elevations for more info.*
- New lighting positions including flood lights, wall up/down Lighters - See *elevations for more info.*

RIGHT SIDE OF BUILDING:



- General Decorations to building - *See elevations for more info.*
- New lighting positions including flood lights, wall up/down lighters - *See elevations for more info.*

Ramp from car park approach to
be repaired and decorated

FRONT SIDE OF BUILDING:

- General Decorations to building.
- New lighting positions including flood lights, wall up/down lighters and rope lighting as indicated.
- New exterior wood effect slat wall panels to front of building where indicated.
- New large swan neck overdoor lantern to entrance.

See elevations for more info.

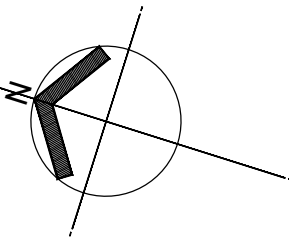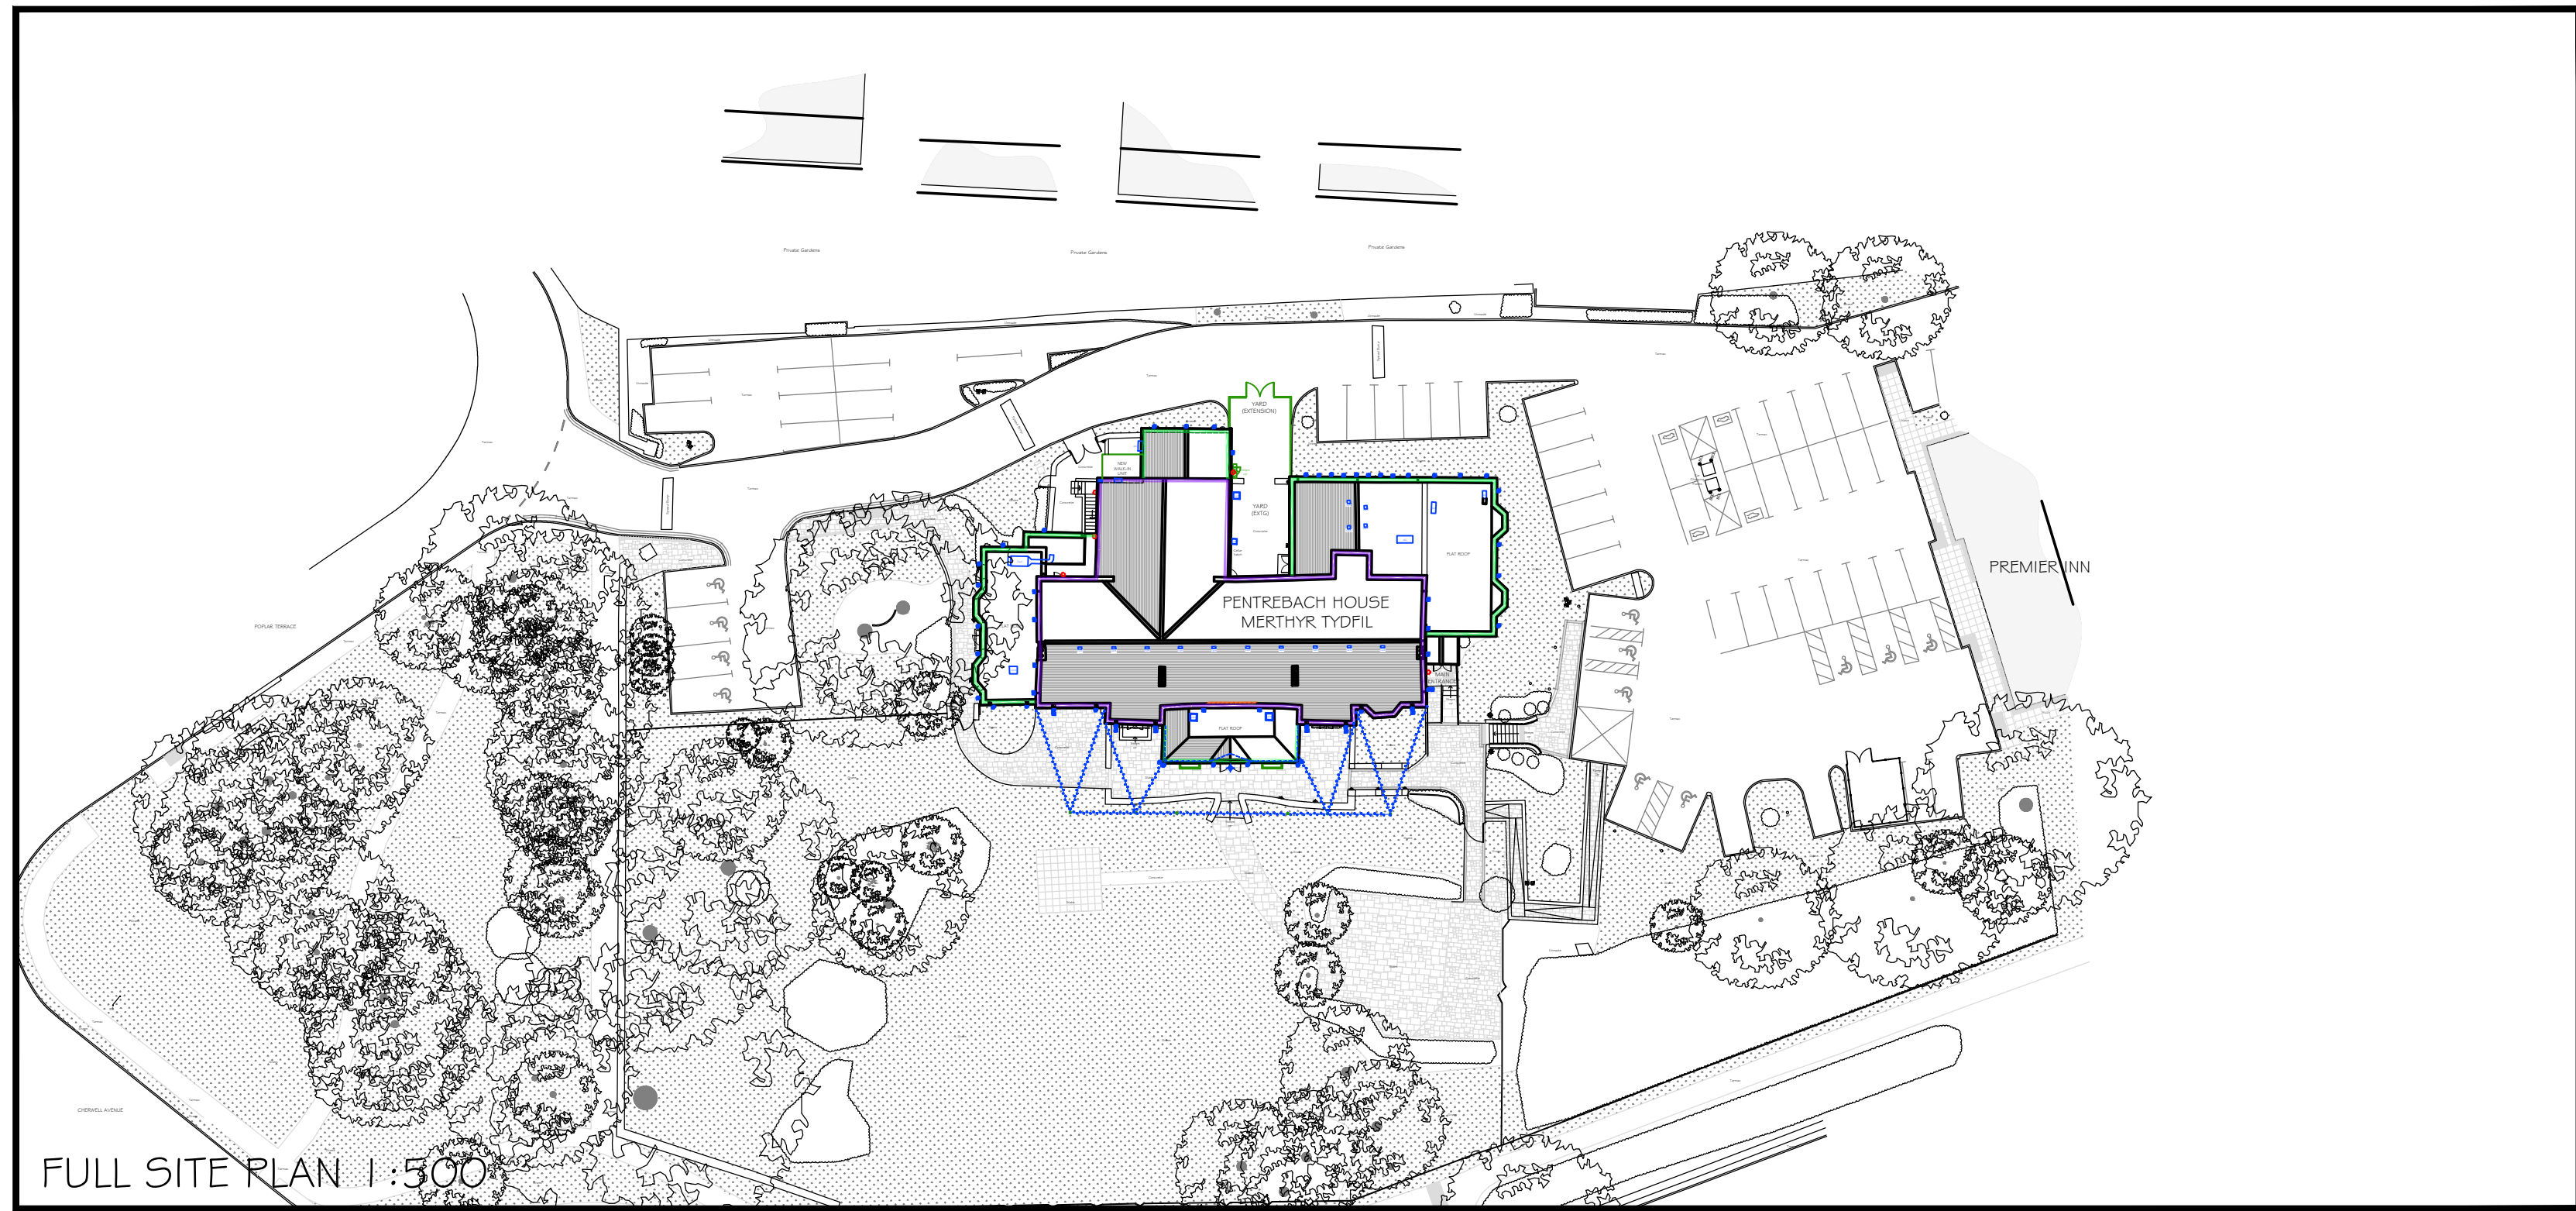

Scale = 1:100
Metres 2 4 6 8 10