




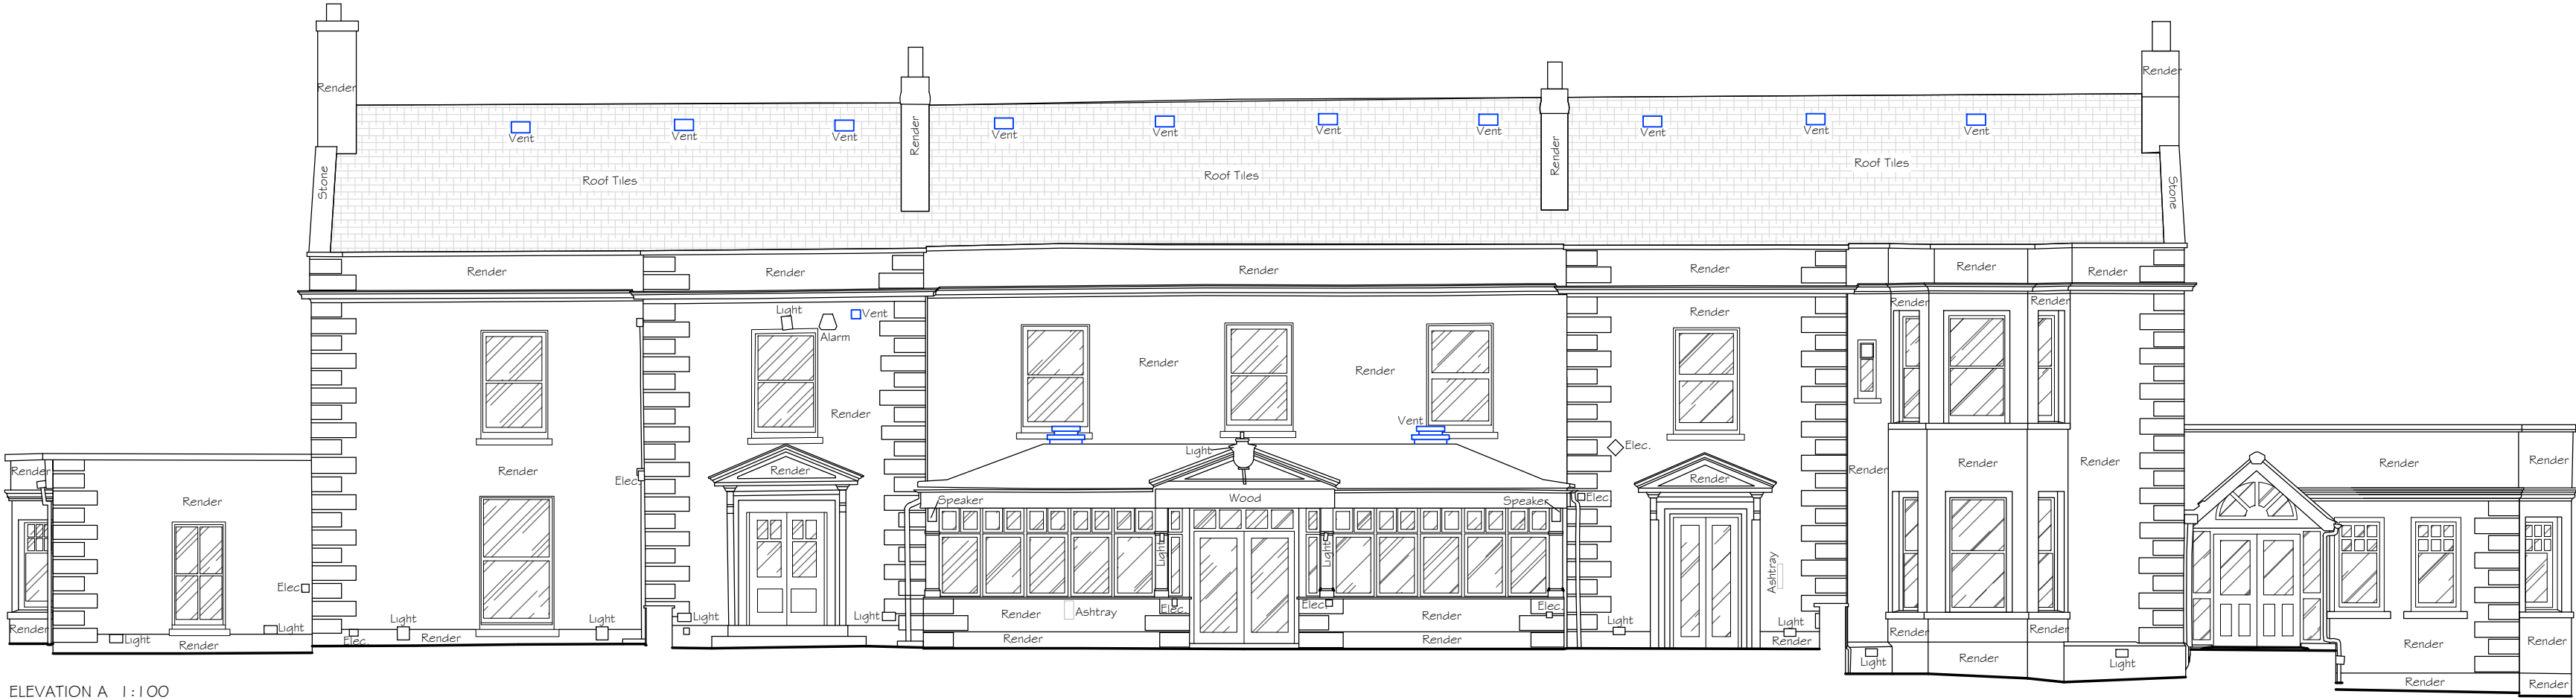

ELEVATION A 1:100

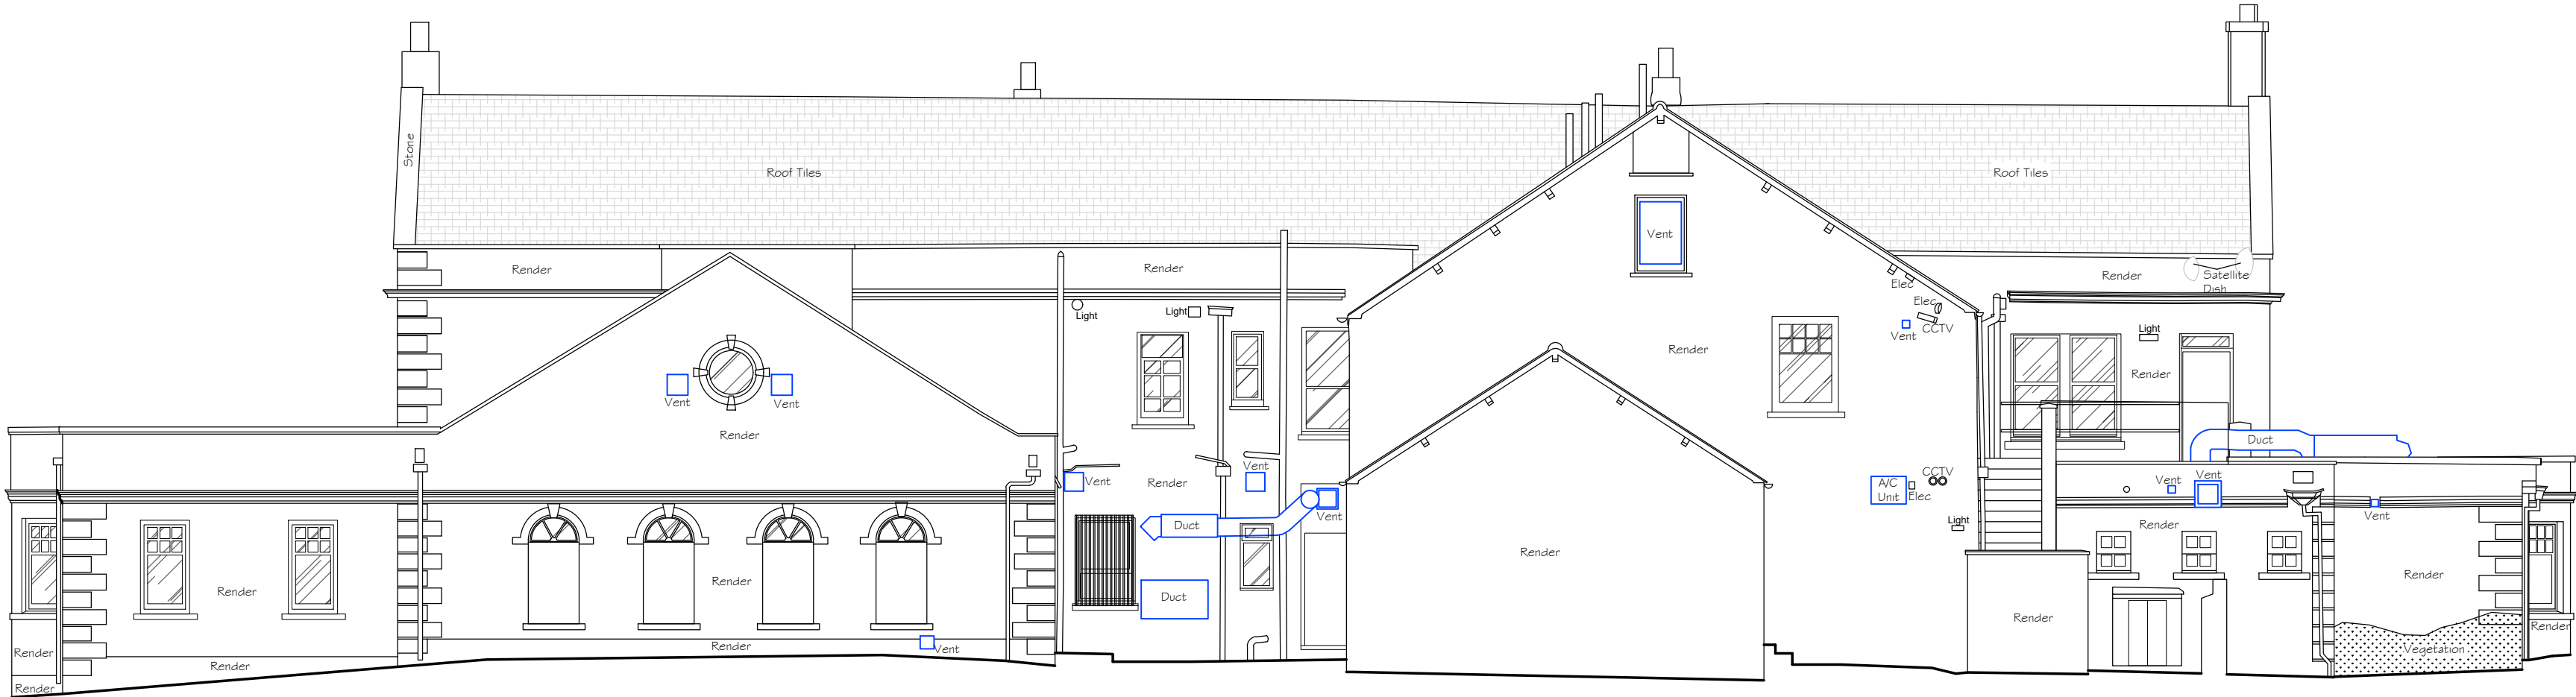


ELEVATION C 1:100

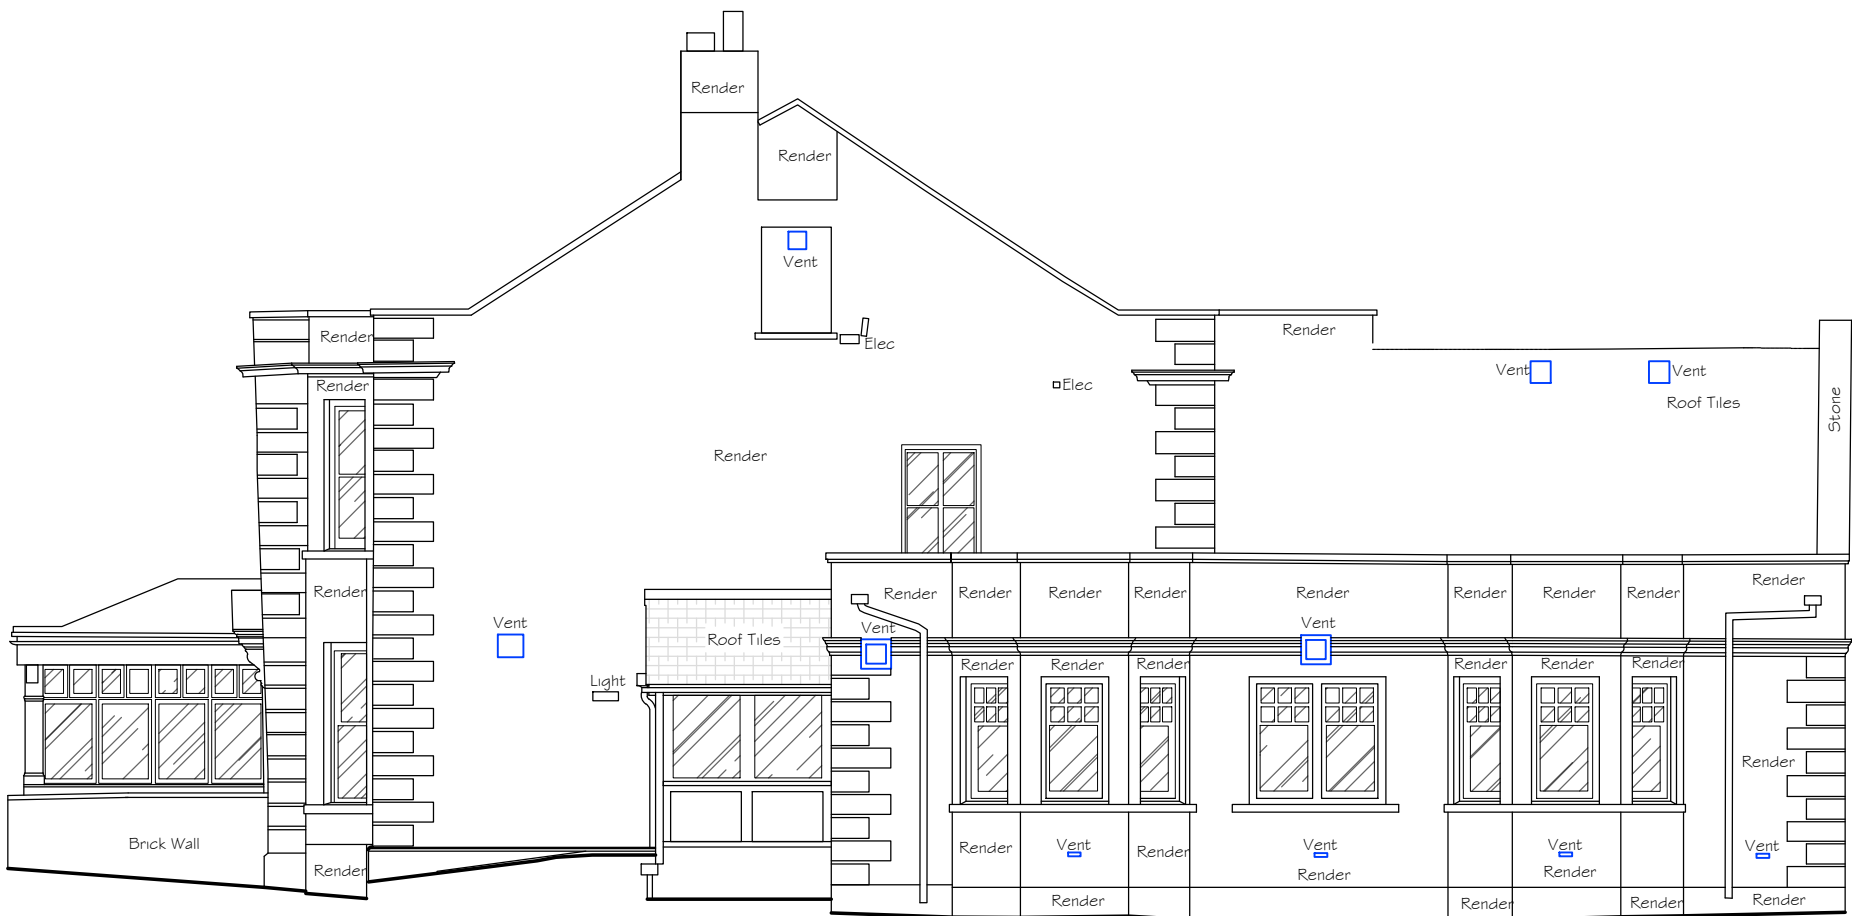


ELEVATION B 1:100



ELEVATION D 1:100

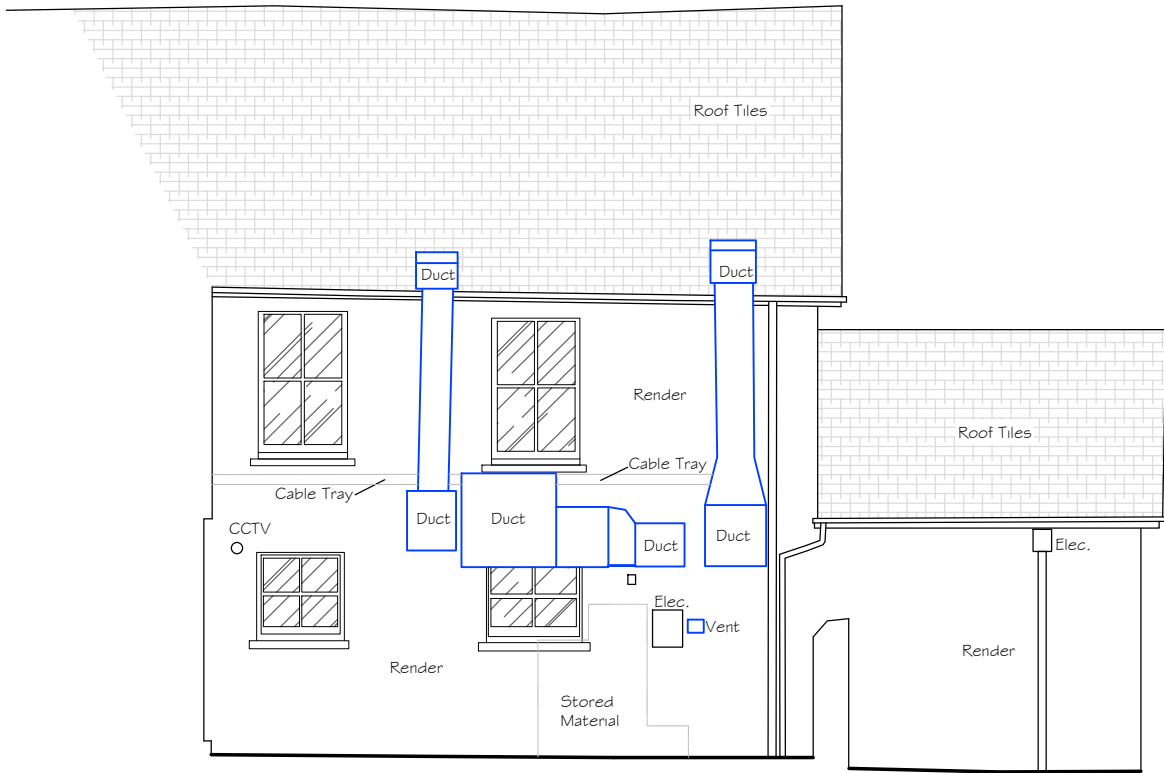

ELEVATION E 1:100

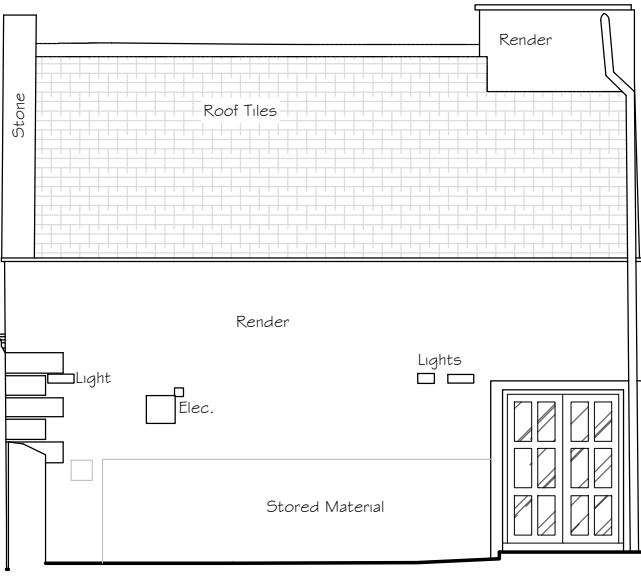

ELEVATION F 1:100

