

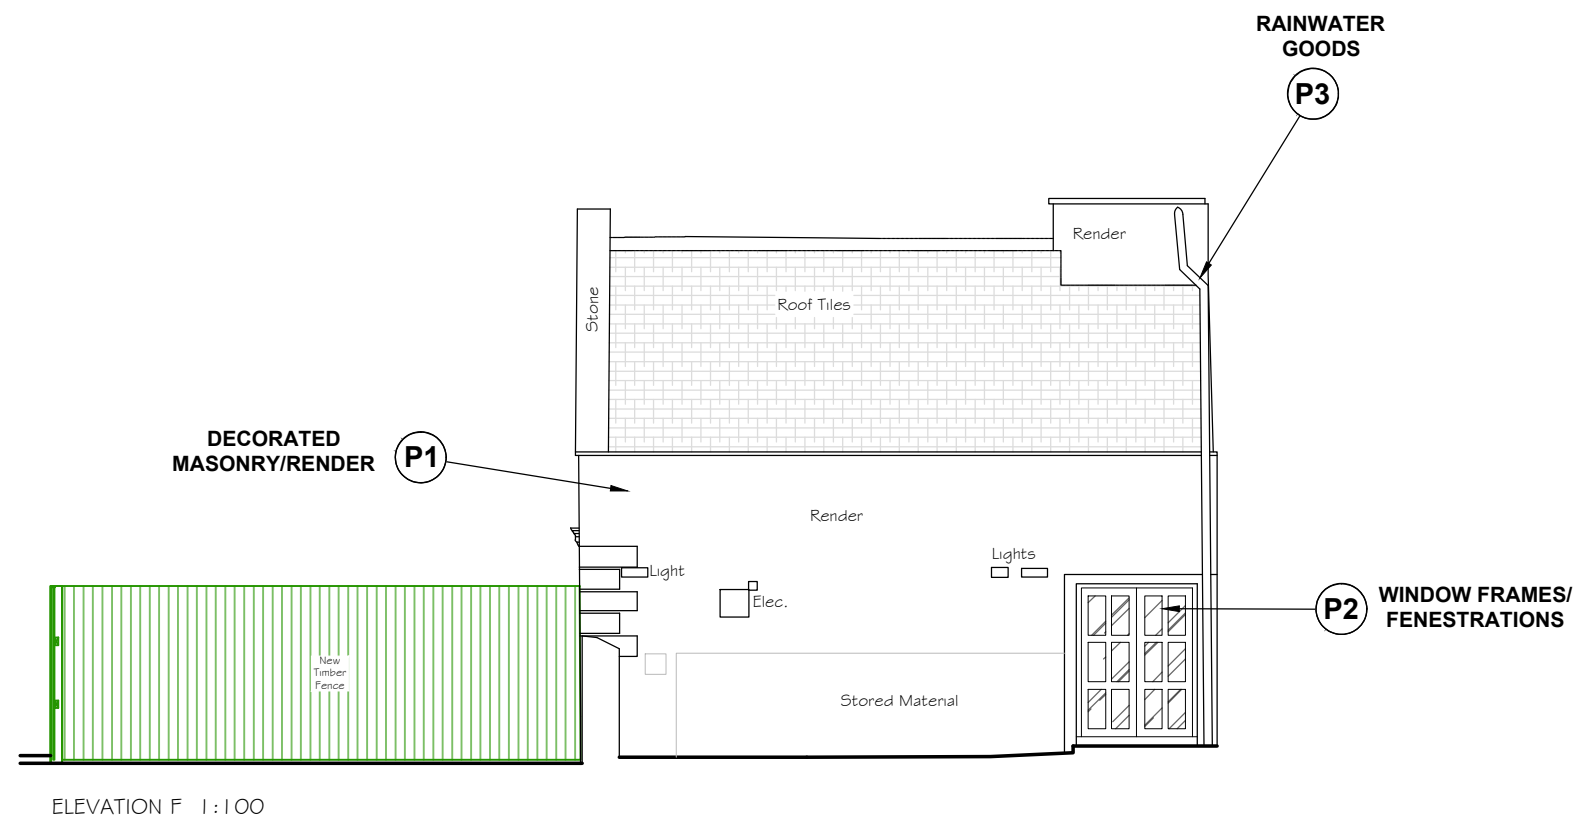
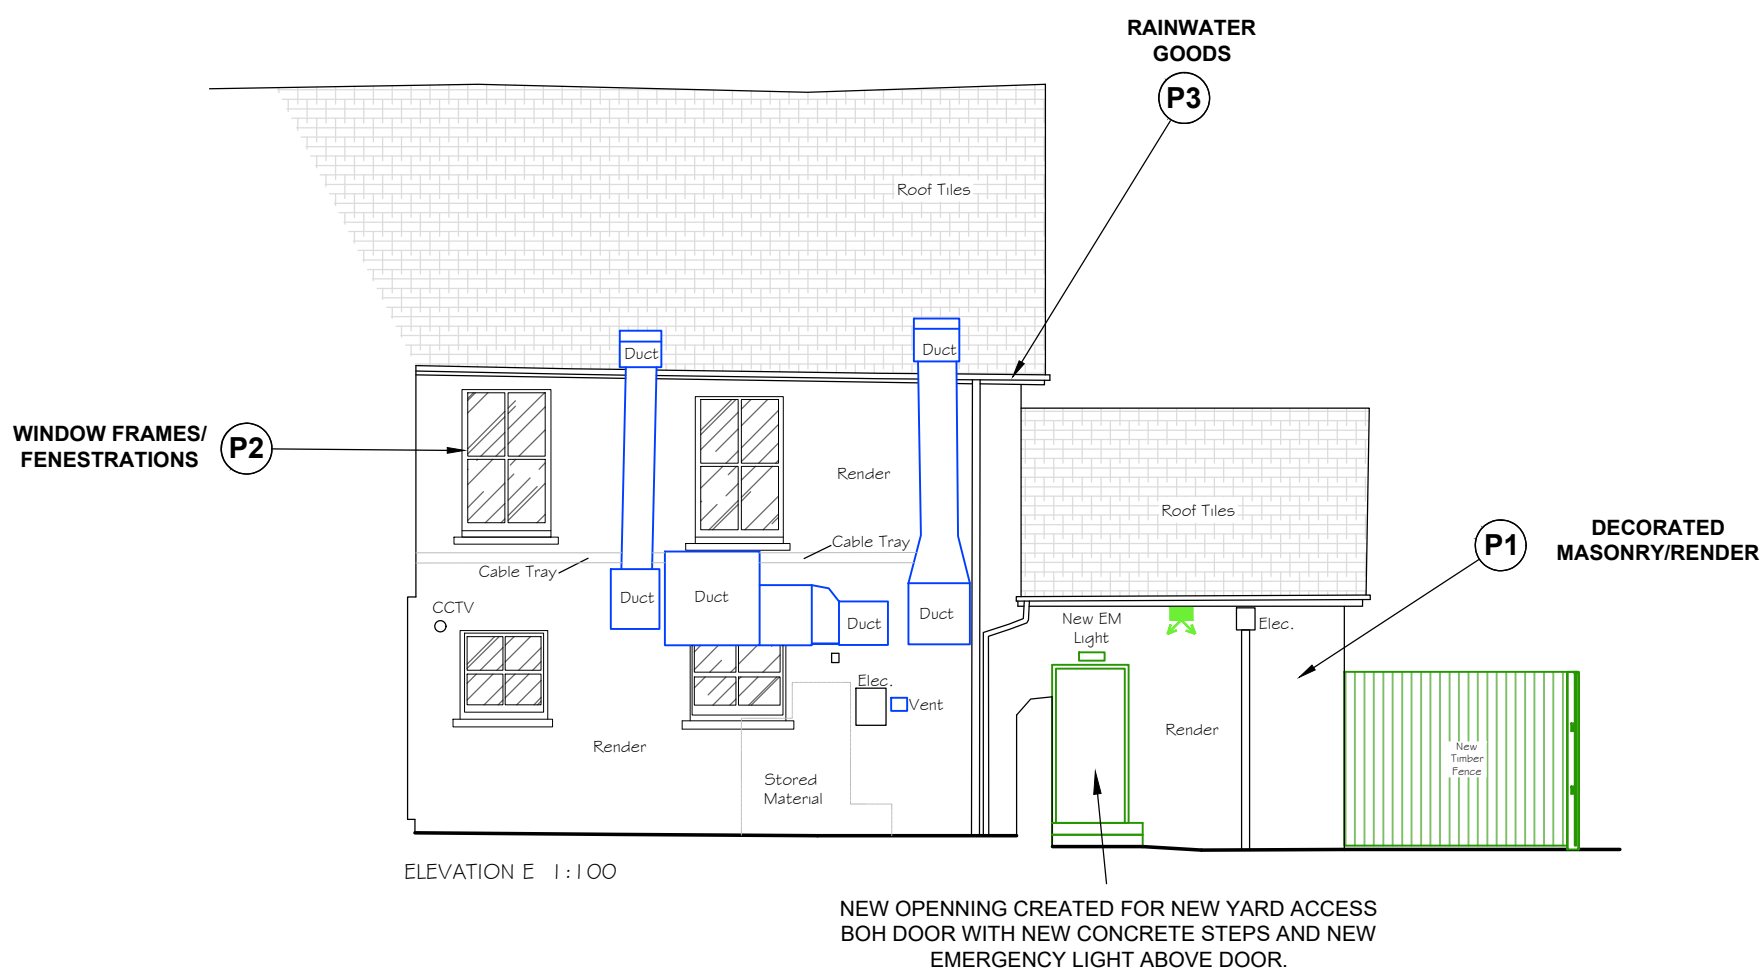
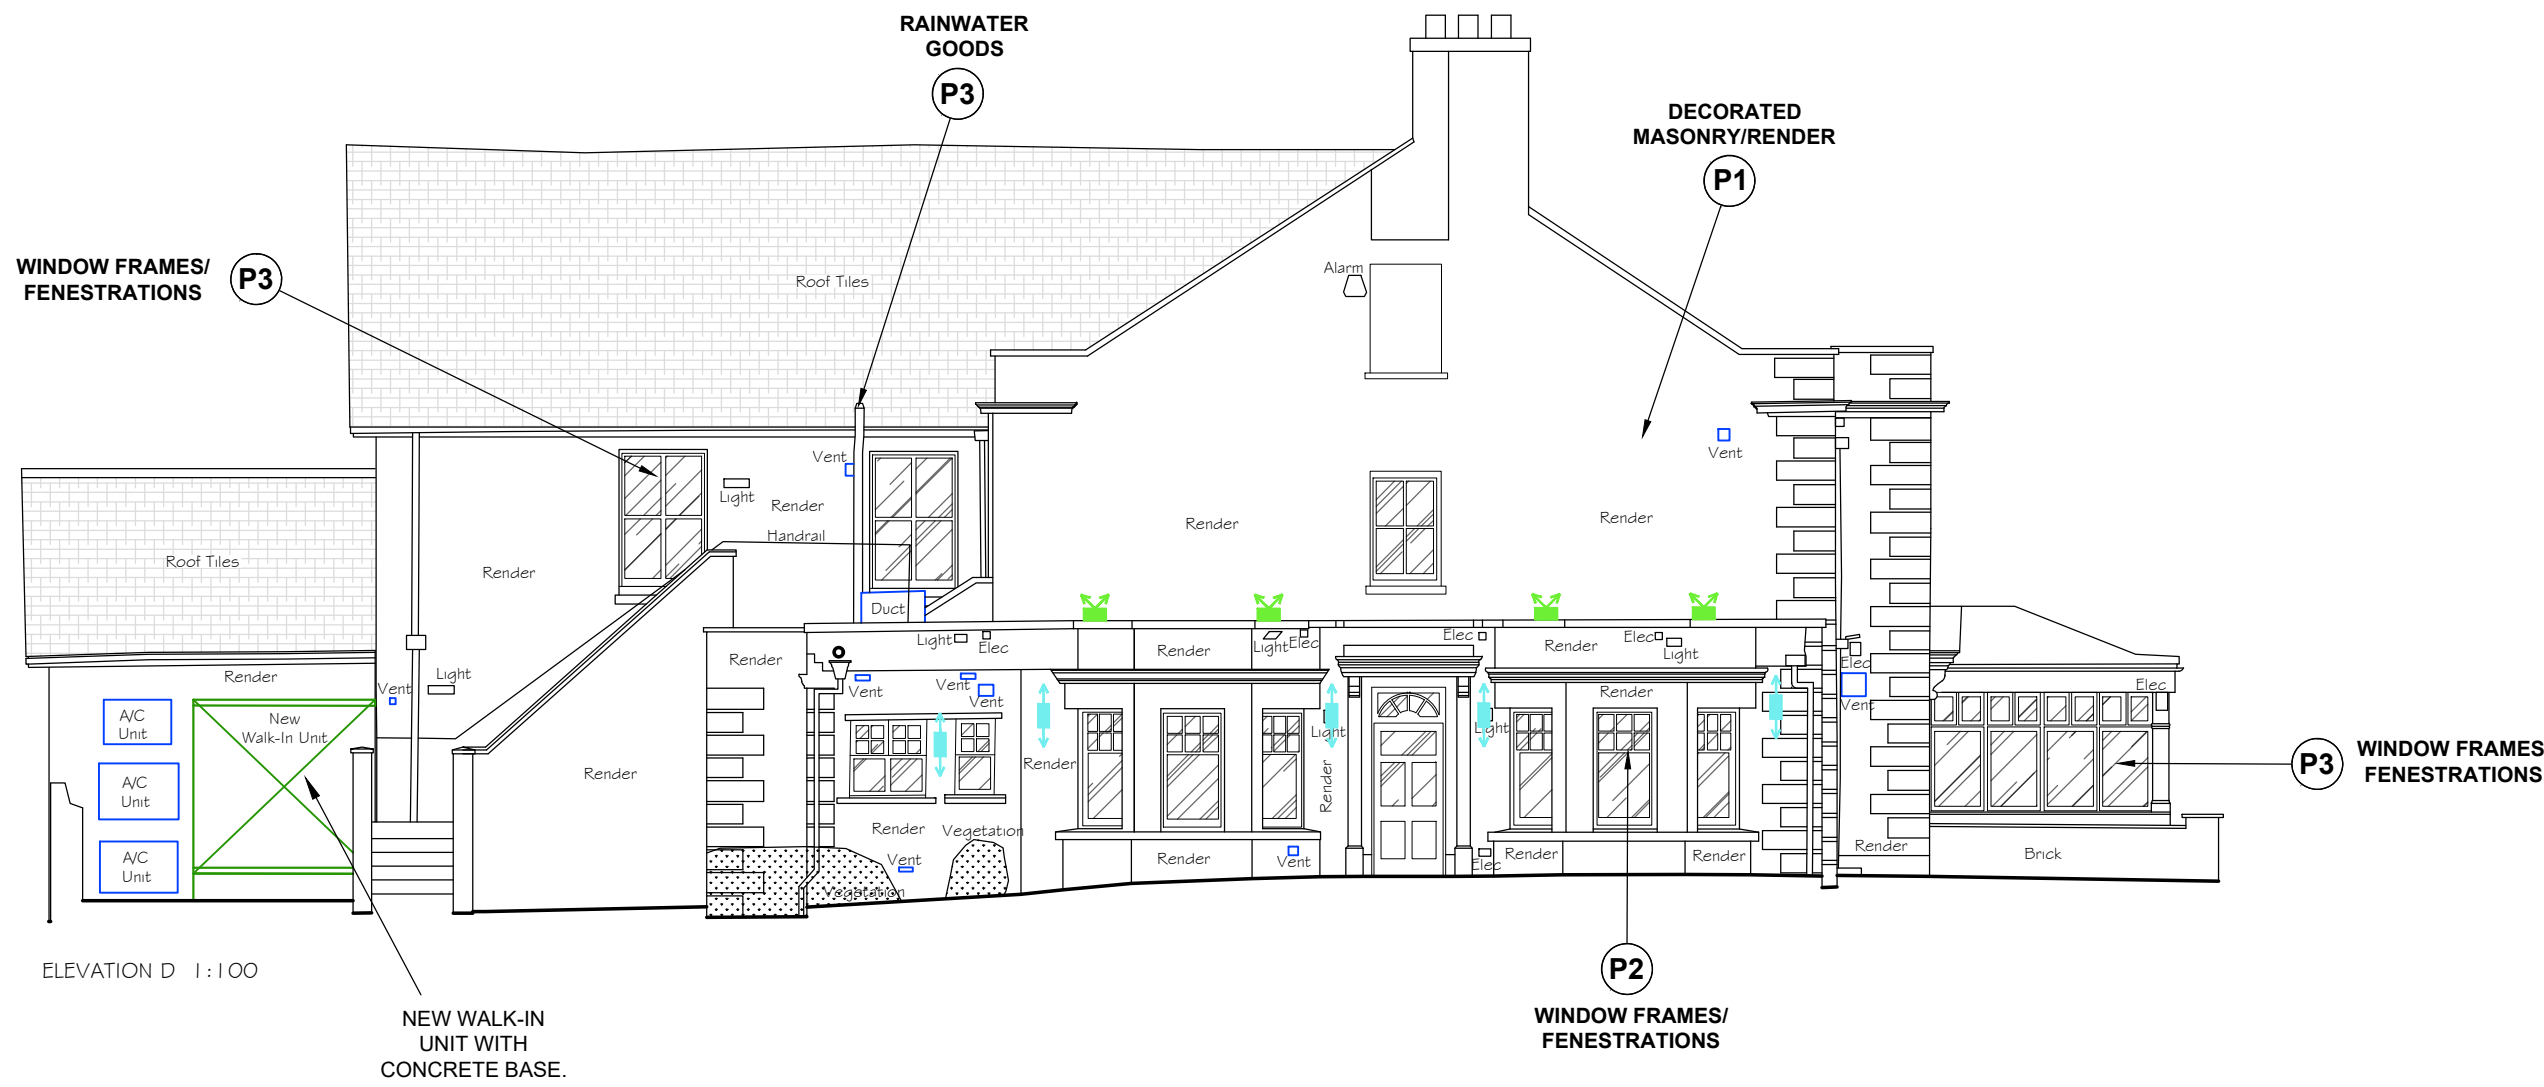
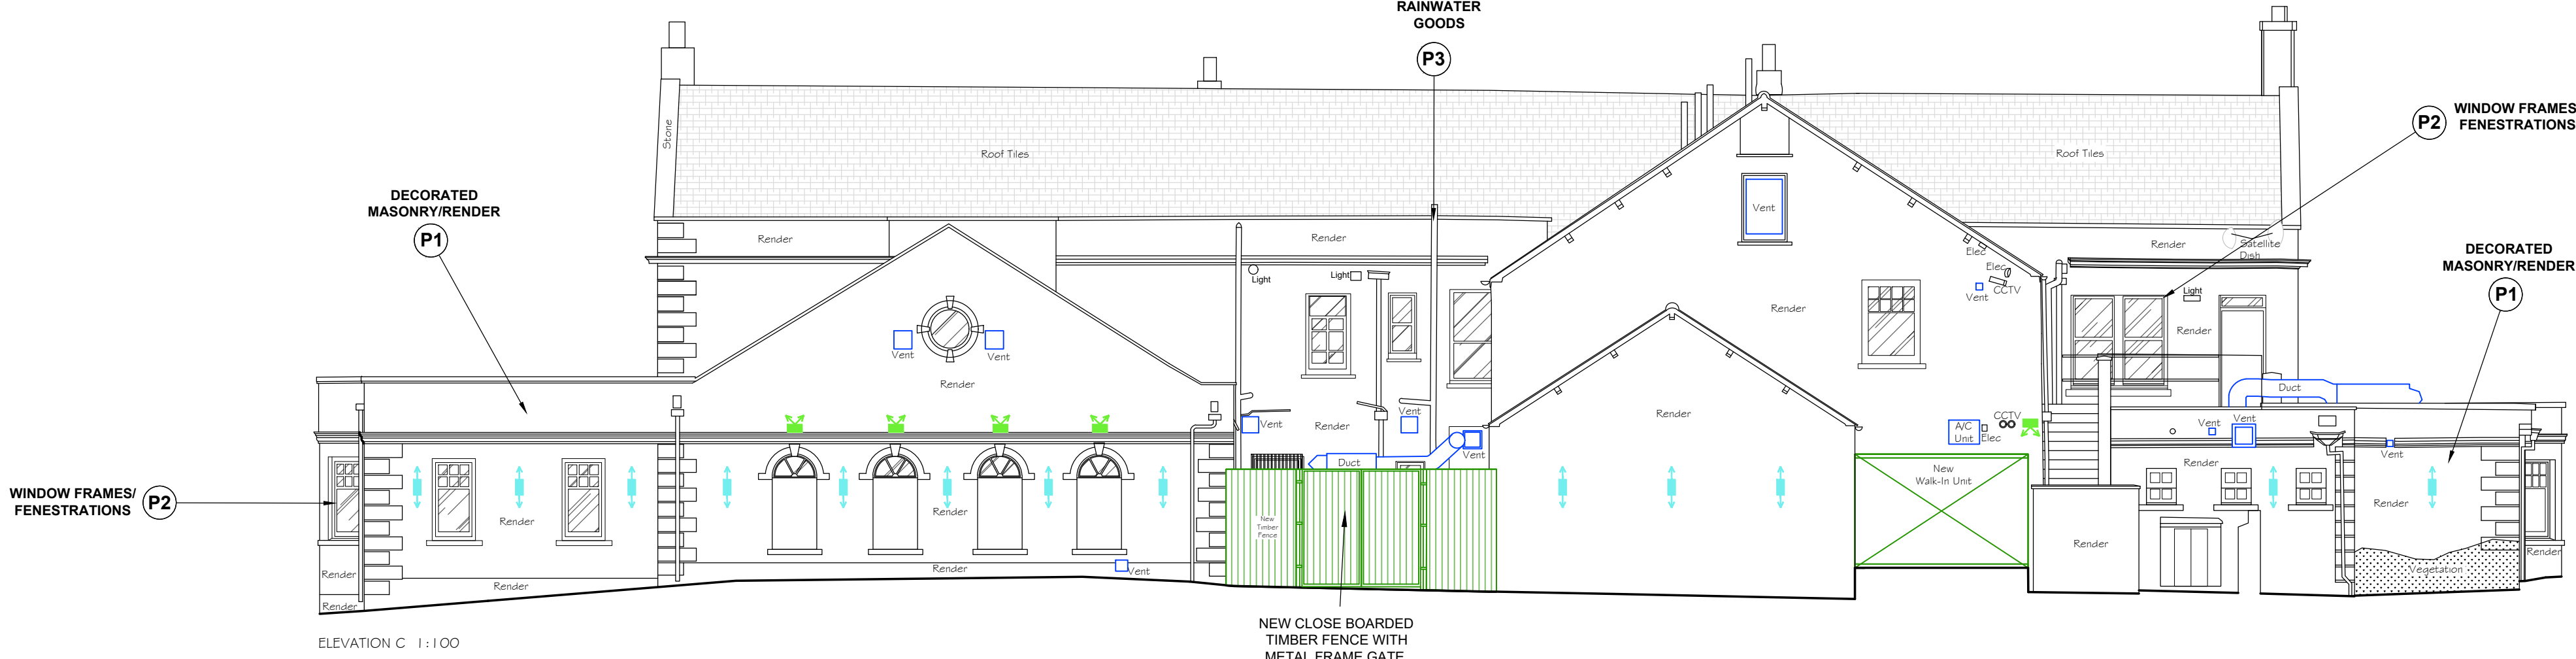
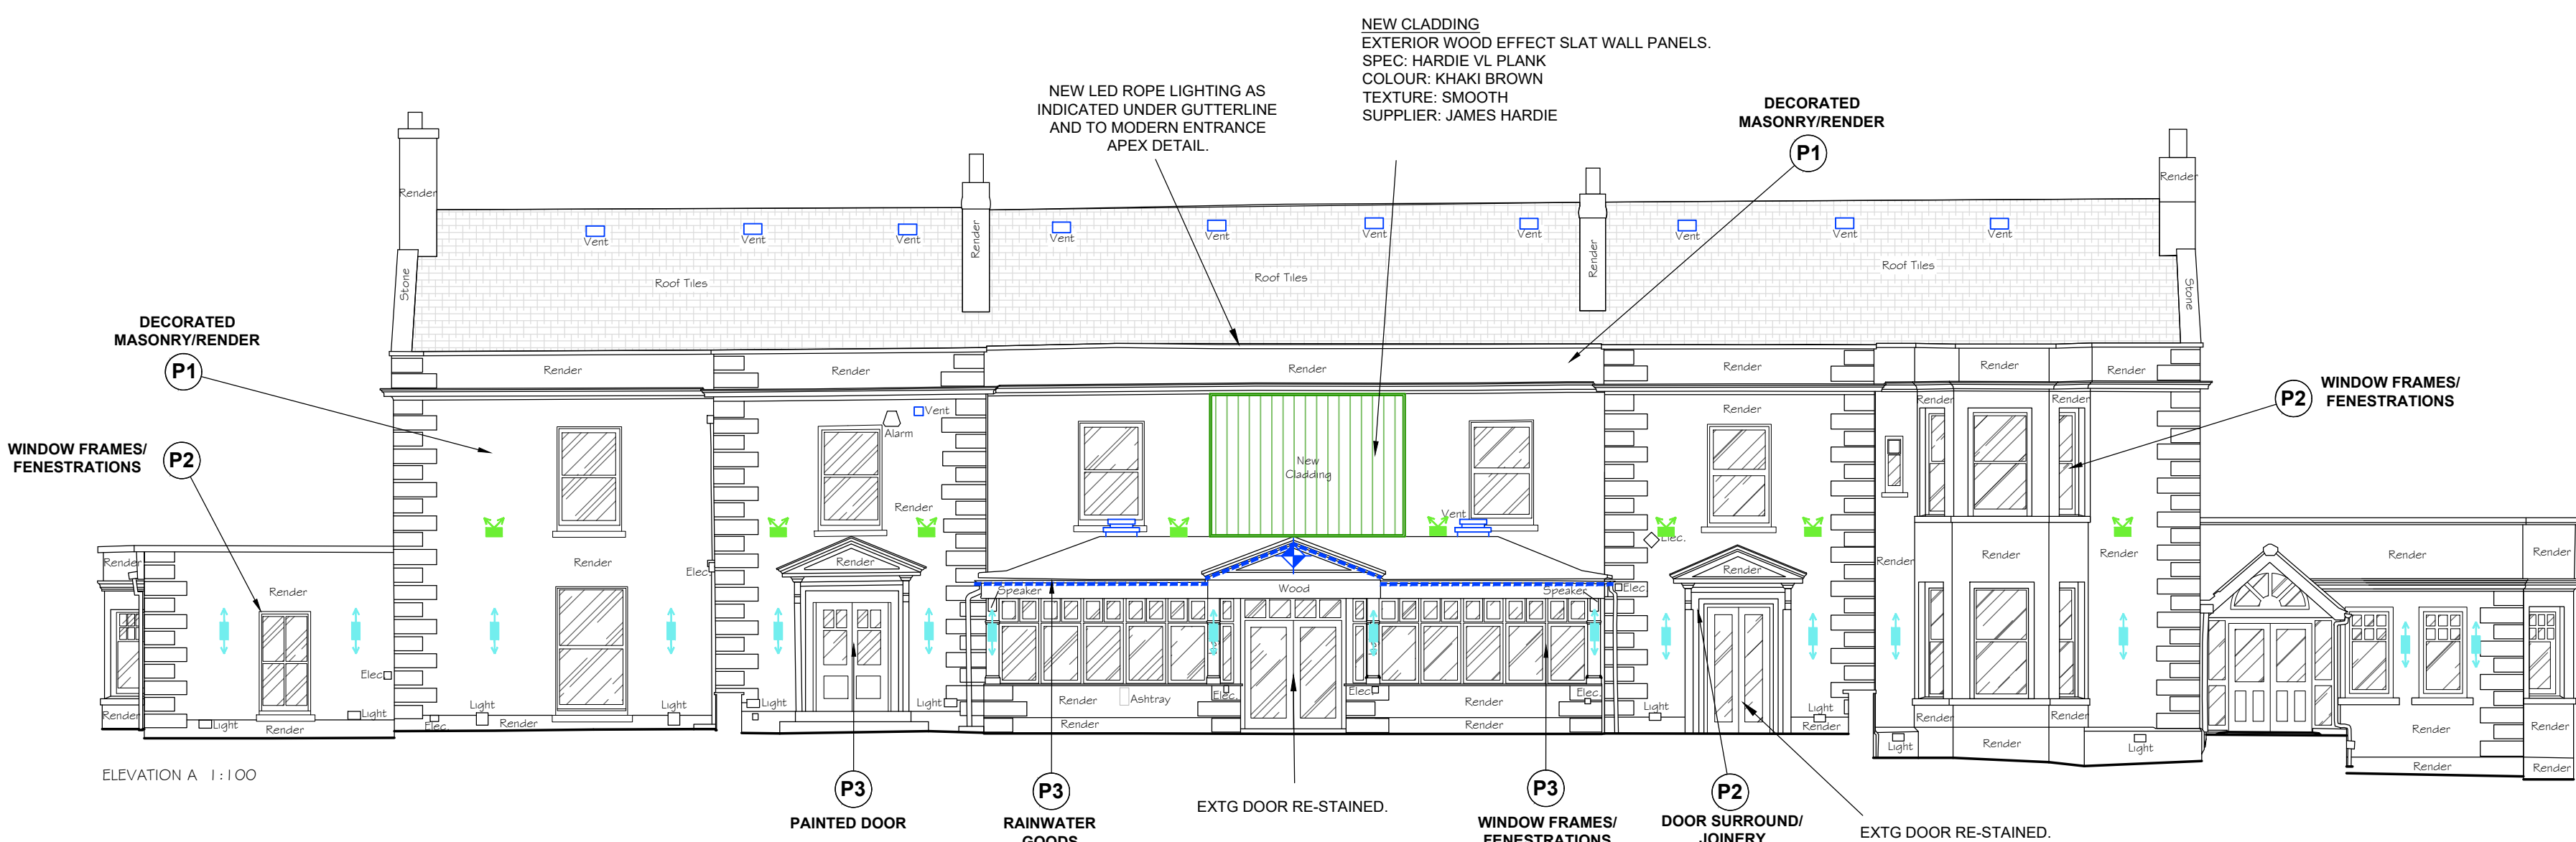


SWATCH	REFERENCE NUMBER	PAINT CODE
	P1	DULUX 30YY 53/124
	P2	DULUX 40YY 20/081
	P3	DULUX Vintage Smoke
	P4	DULUX Raw Cashmere
	P5	DULUX 30BB 10/019 (FB Railings)

IMAGE	CODE	DESCRIPTION (INCLUDING LAMP REQUIRED)
	WL/001	WL/001 - Wall Wash Up/Down Light Ref: Odyssey 2lt wall IP44 7W Lamp: 2no GU10 159737 (ELG) Luminous Flux 355 lm luminous intensity 650 cd Colour Temperature 2700K
	EFL50/046	EFL50/046 - 50W Warm White (3k) Flood (Black) LUMENS 5400 Colour Temperature 3000K
	FESTAHD	Apex rope lights. LUMENS - 273 Colour Temperature 3000K
	LARGE LANTERN	Large Entrance Lantern

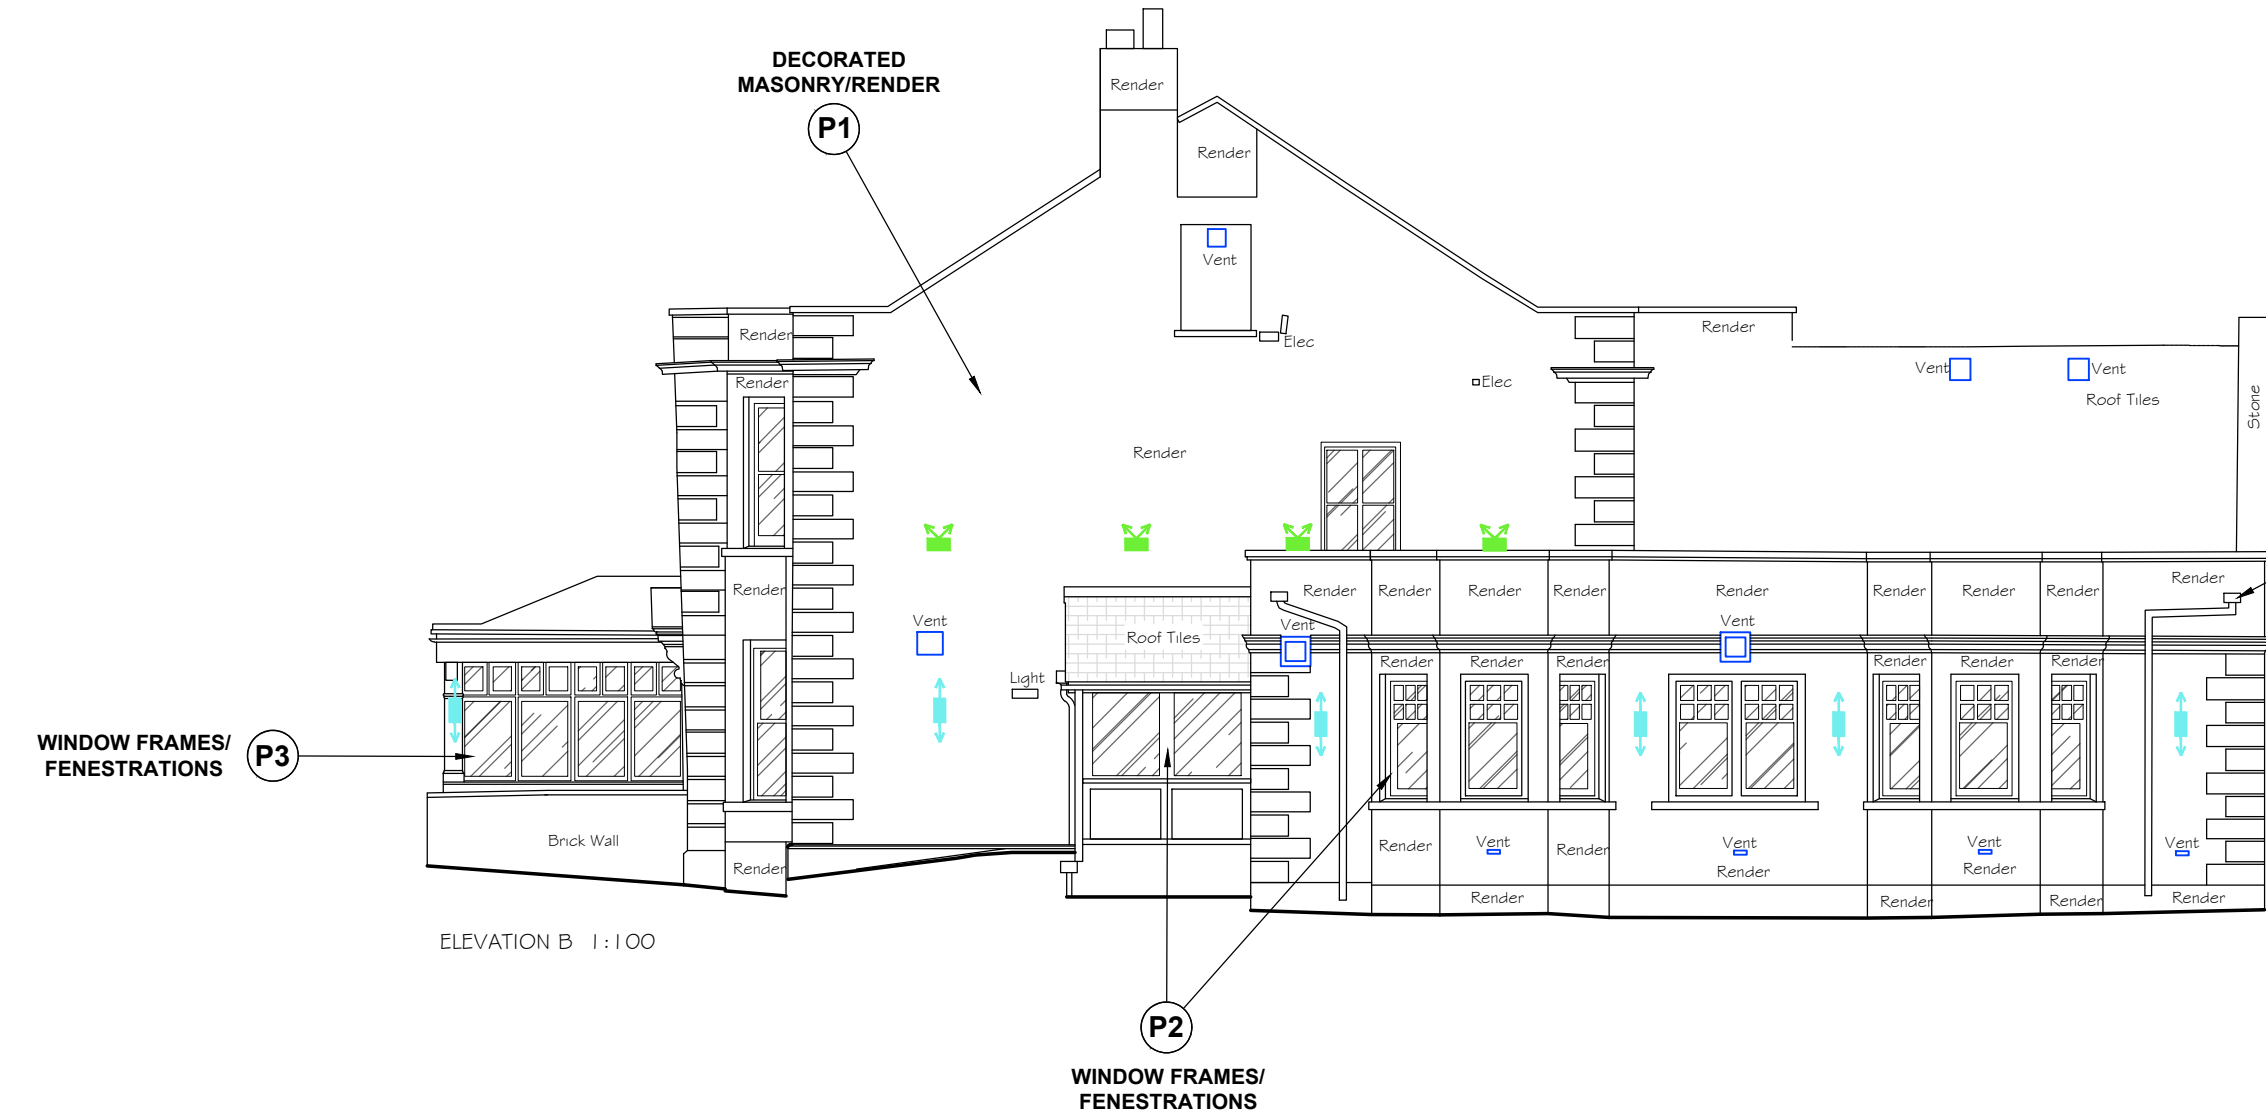

© copyright		
This drawing is the copyright of ABA architecture and interiors limited. Copyright is reserved by them and the drawing is issued on condition that it is not copied, reproduced, retained or disclosed to any unauthorised persons, either wholly or in part, without the written consent of ABA architecture and interiors limited. This drawing has been prepared for presentation purposes only. Consultants wishing to use the drawing for guidance must check all dimensions on site prior to finalising their element of work to be undertaken.		
NOTE: Full survey not carried out - drawings and details produced from information provided by others and all are responsible for checking dimensions etc.		
REV:	DATE:	BY:
A	26/06/26	AK
Revisions Include:		
- updated in accordance with survey.		
B	07/07/26	AK
Revisions Include:		
- Close boarded fence added.		
- Minor alterations to lighting positions.		
- Timber cladding spec updated.		
- New Walk-In unit shown.		

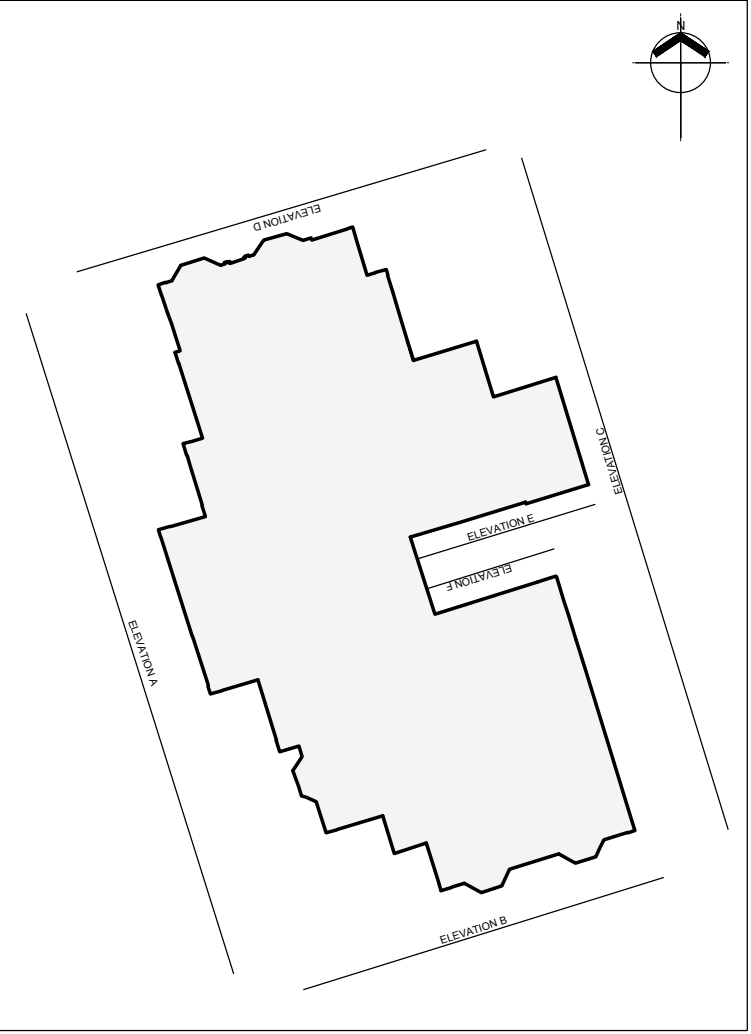

aba
architecture and interiors
globe works, keilham island, sheffield, s6 3ae 0114 201 5023
www.abaarchitecture.co.uk

CLIENT:	MAB - PROJECT KIWI - BUN 218483
PROJECT:	PENTREBACH HOUSE, MERTHYR TYDFILL PENTREBACH HOUSE DYFFRYNN ROAD, MERTHYR TYDFIL, MID GLAMORGAN, CF48 4BD
TITLE:	PROPOSED ELEVATIONS
INITIALS:	AK
DATE:	JUNE 26
SCALE:	1:100 (A1)
NUMBER:	2730-215
REV:	B
STATUS:	PLANNING

Scale = 1:100
Metres 2 4 6 8 10