




TIMBER SLEEPER PLANTER

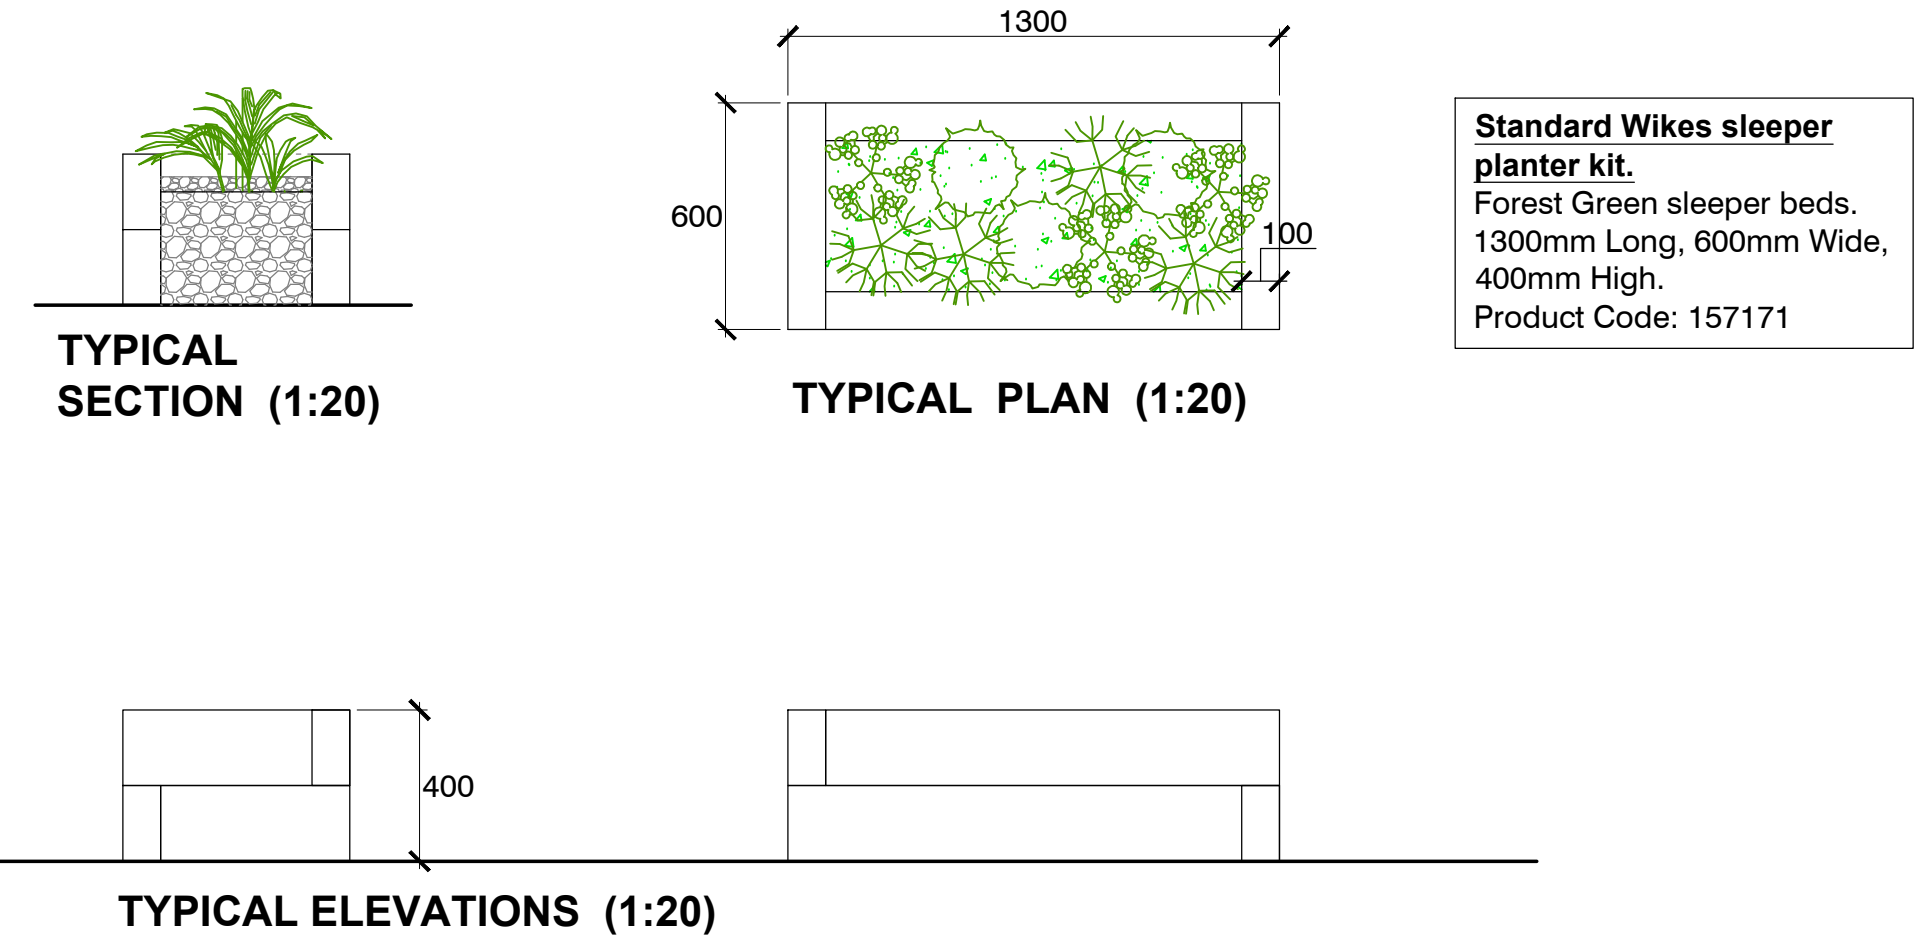

CLOSE BOARDED FENCE

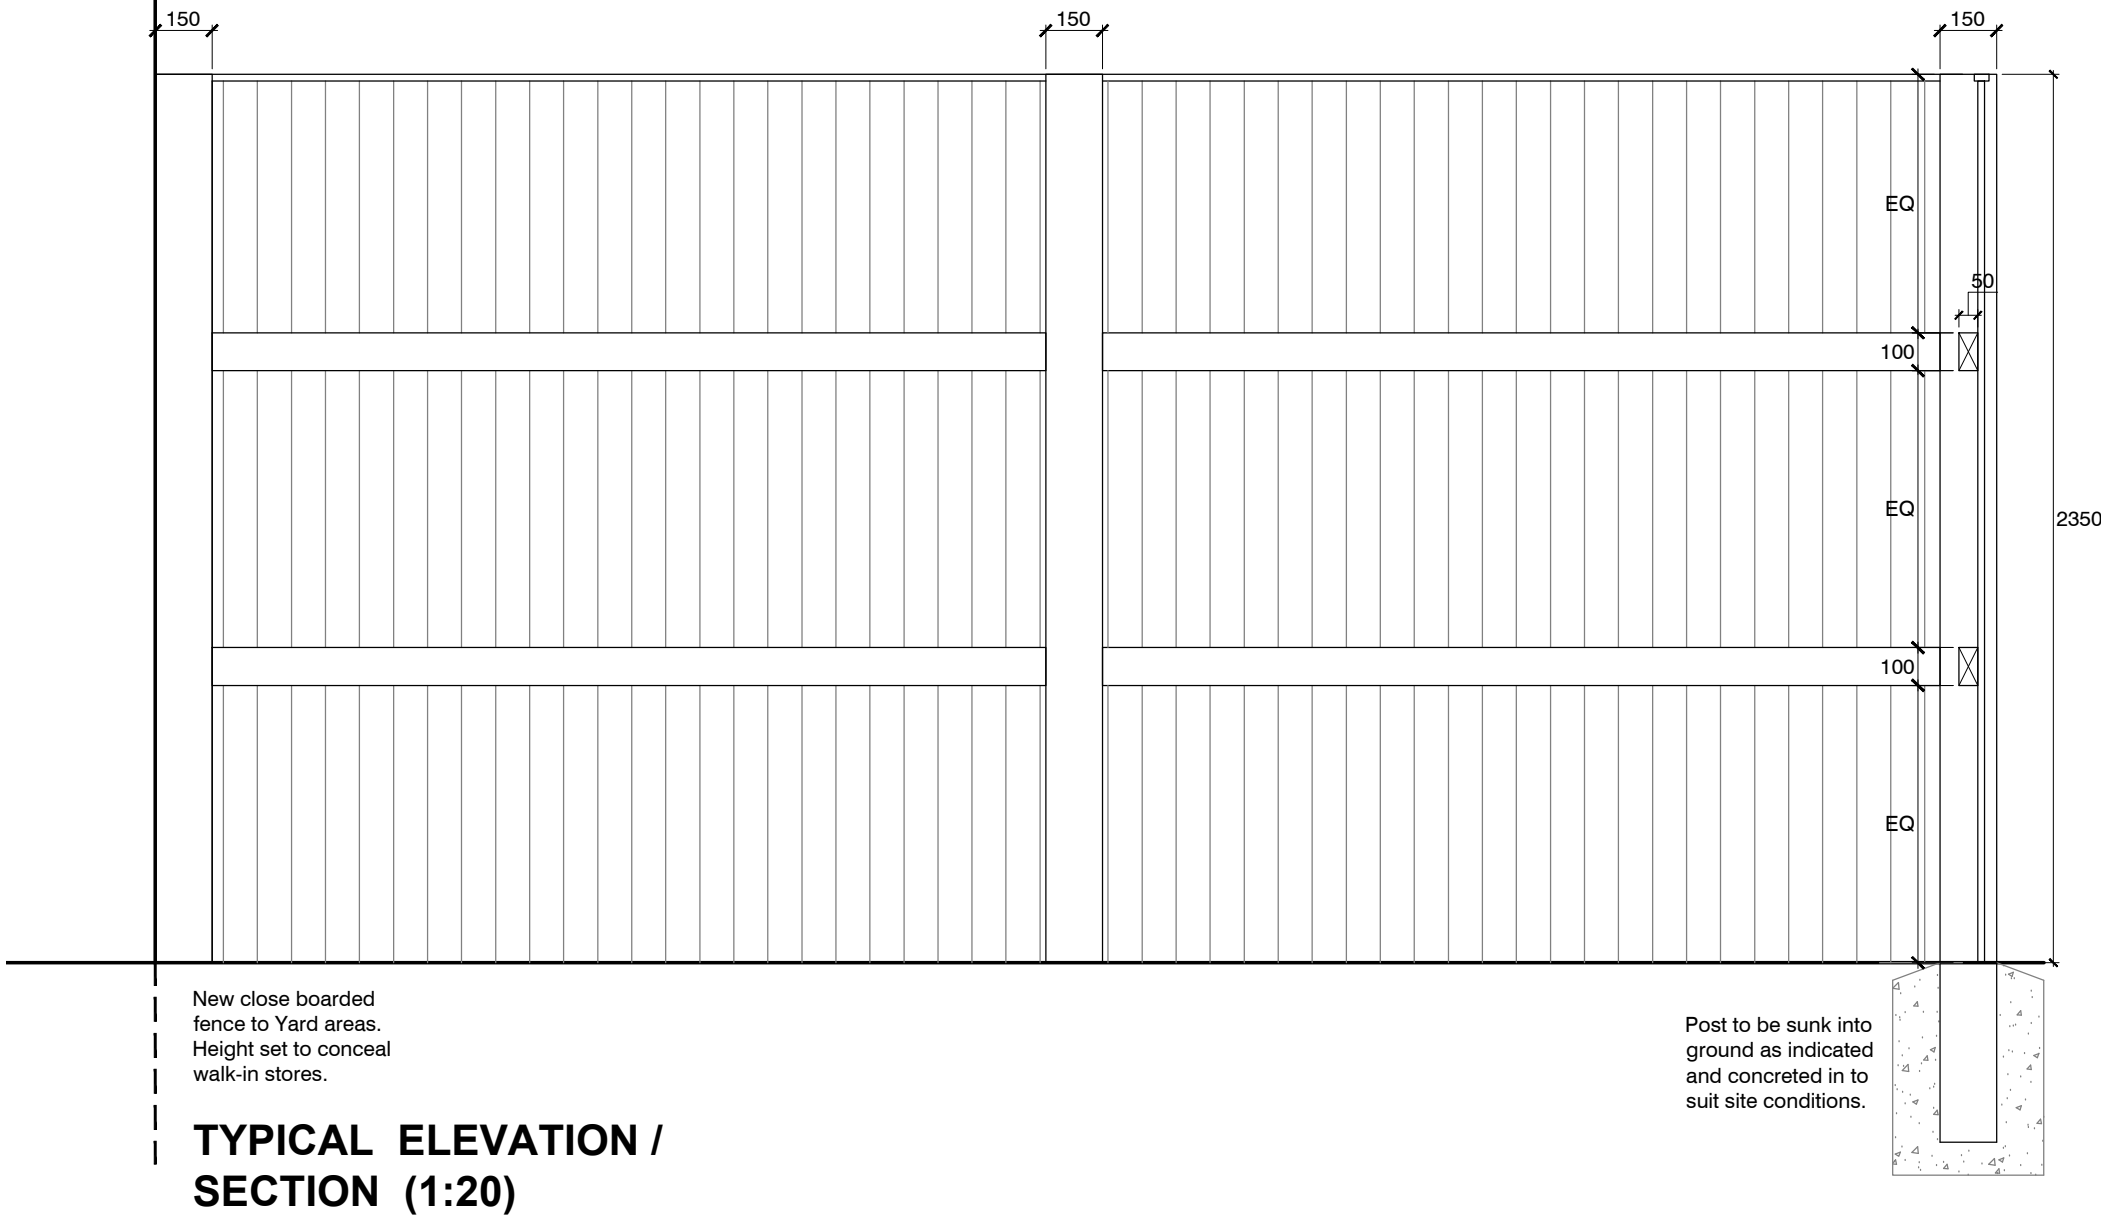

STEEL FRAME TIMBER CLADDED GATE

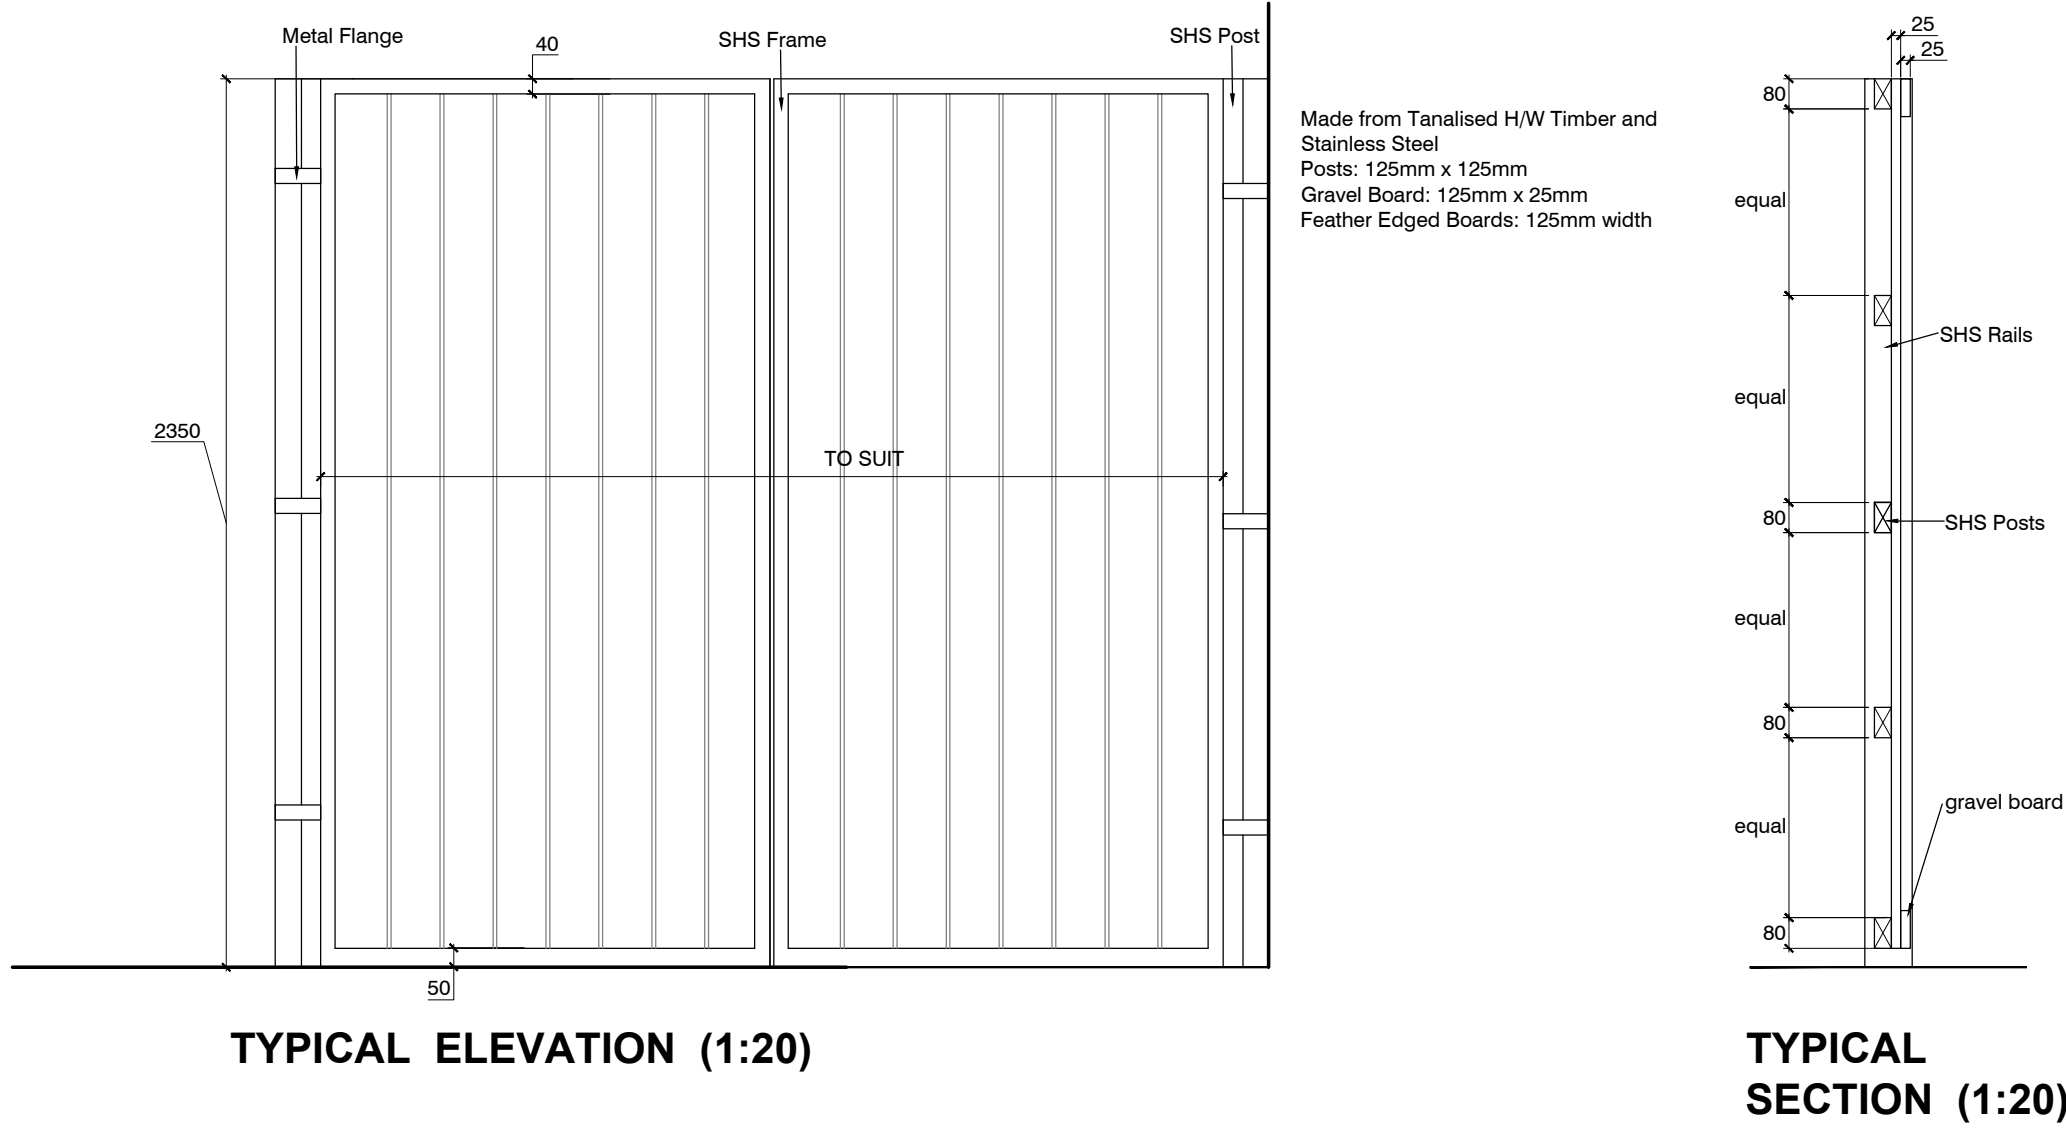

WALK IN UNIT

