


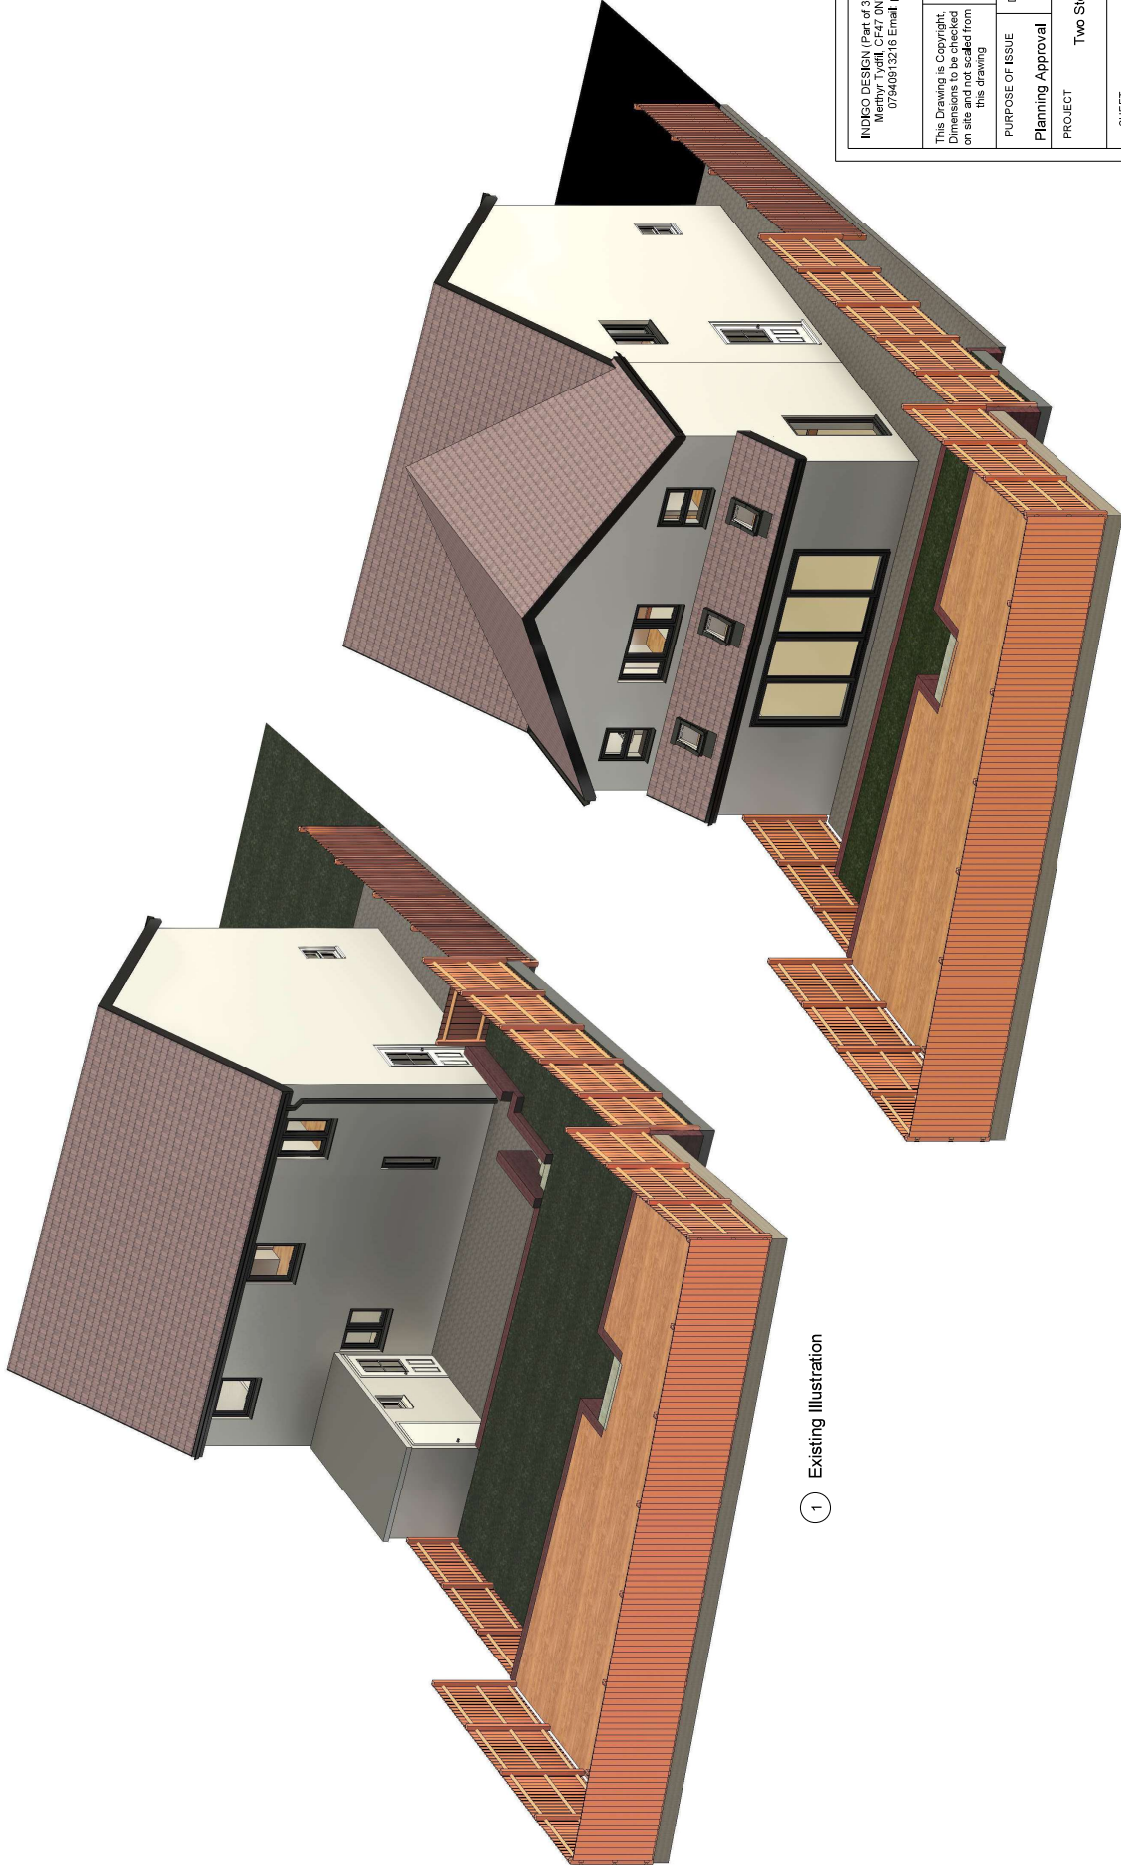

1 Existing Illustration

2 Proposed Illustration

INDIGO DESIGN (Part of 3dcadavals Ltd) 5 Ashtea Drive, Merthyr Tydfil, CF47 0NY. Tel: 01685 385746 Mob - 07940913216 Email: philip@3dcadavals.co.uk		 Indigo 3d Design	
This Drawing is Copyright Indigo Design and shall be kept on site and not scaled from this drawing		PURPOSE OF ISSUE DRAWING NUMBER Planning Approval MC-06	
PROJECT Two Storey Extension to rear		SHEET Illustrations	
Address 5 Maple Crescent Treflachen, Merthyr Tydfil, CF48 2EH		Checked by JH	
Scale (@ A3)		Drawn by PH	
Rev No A	Issue	Description	Date 14/05/2024