


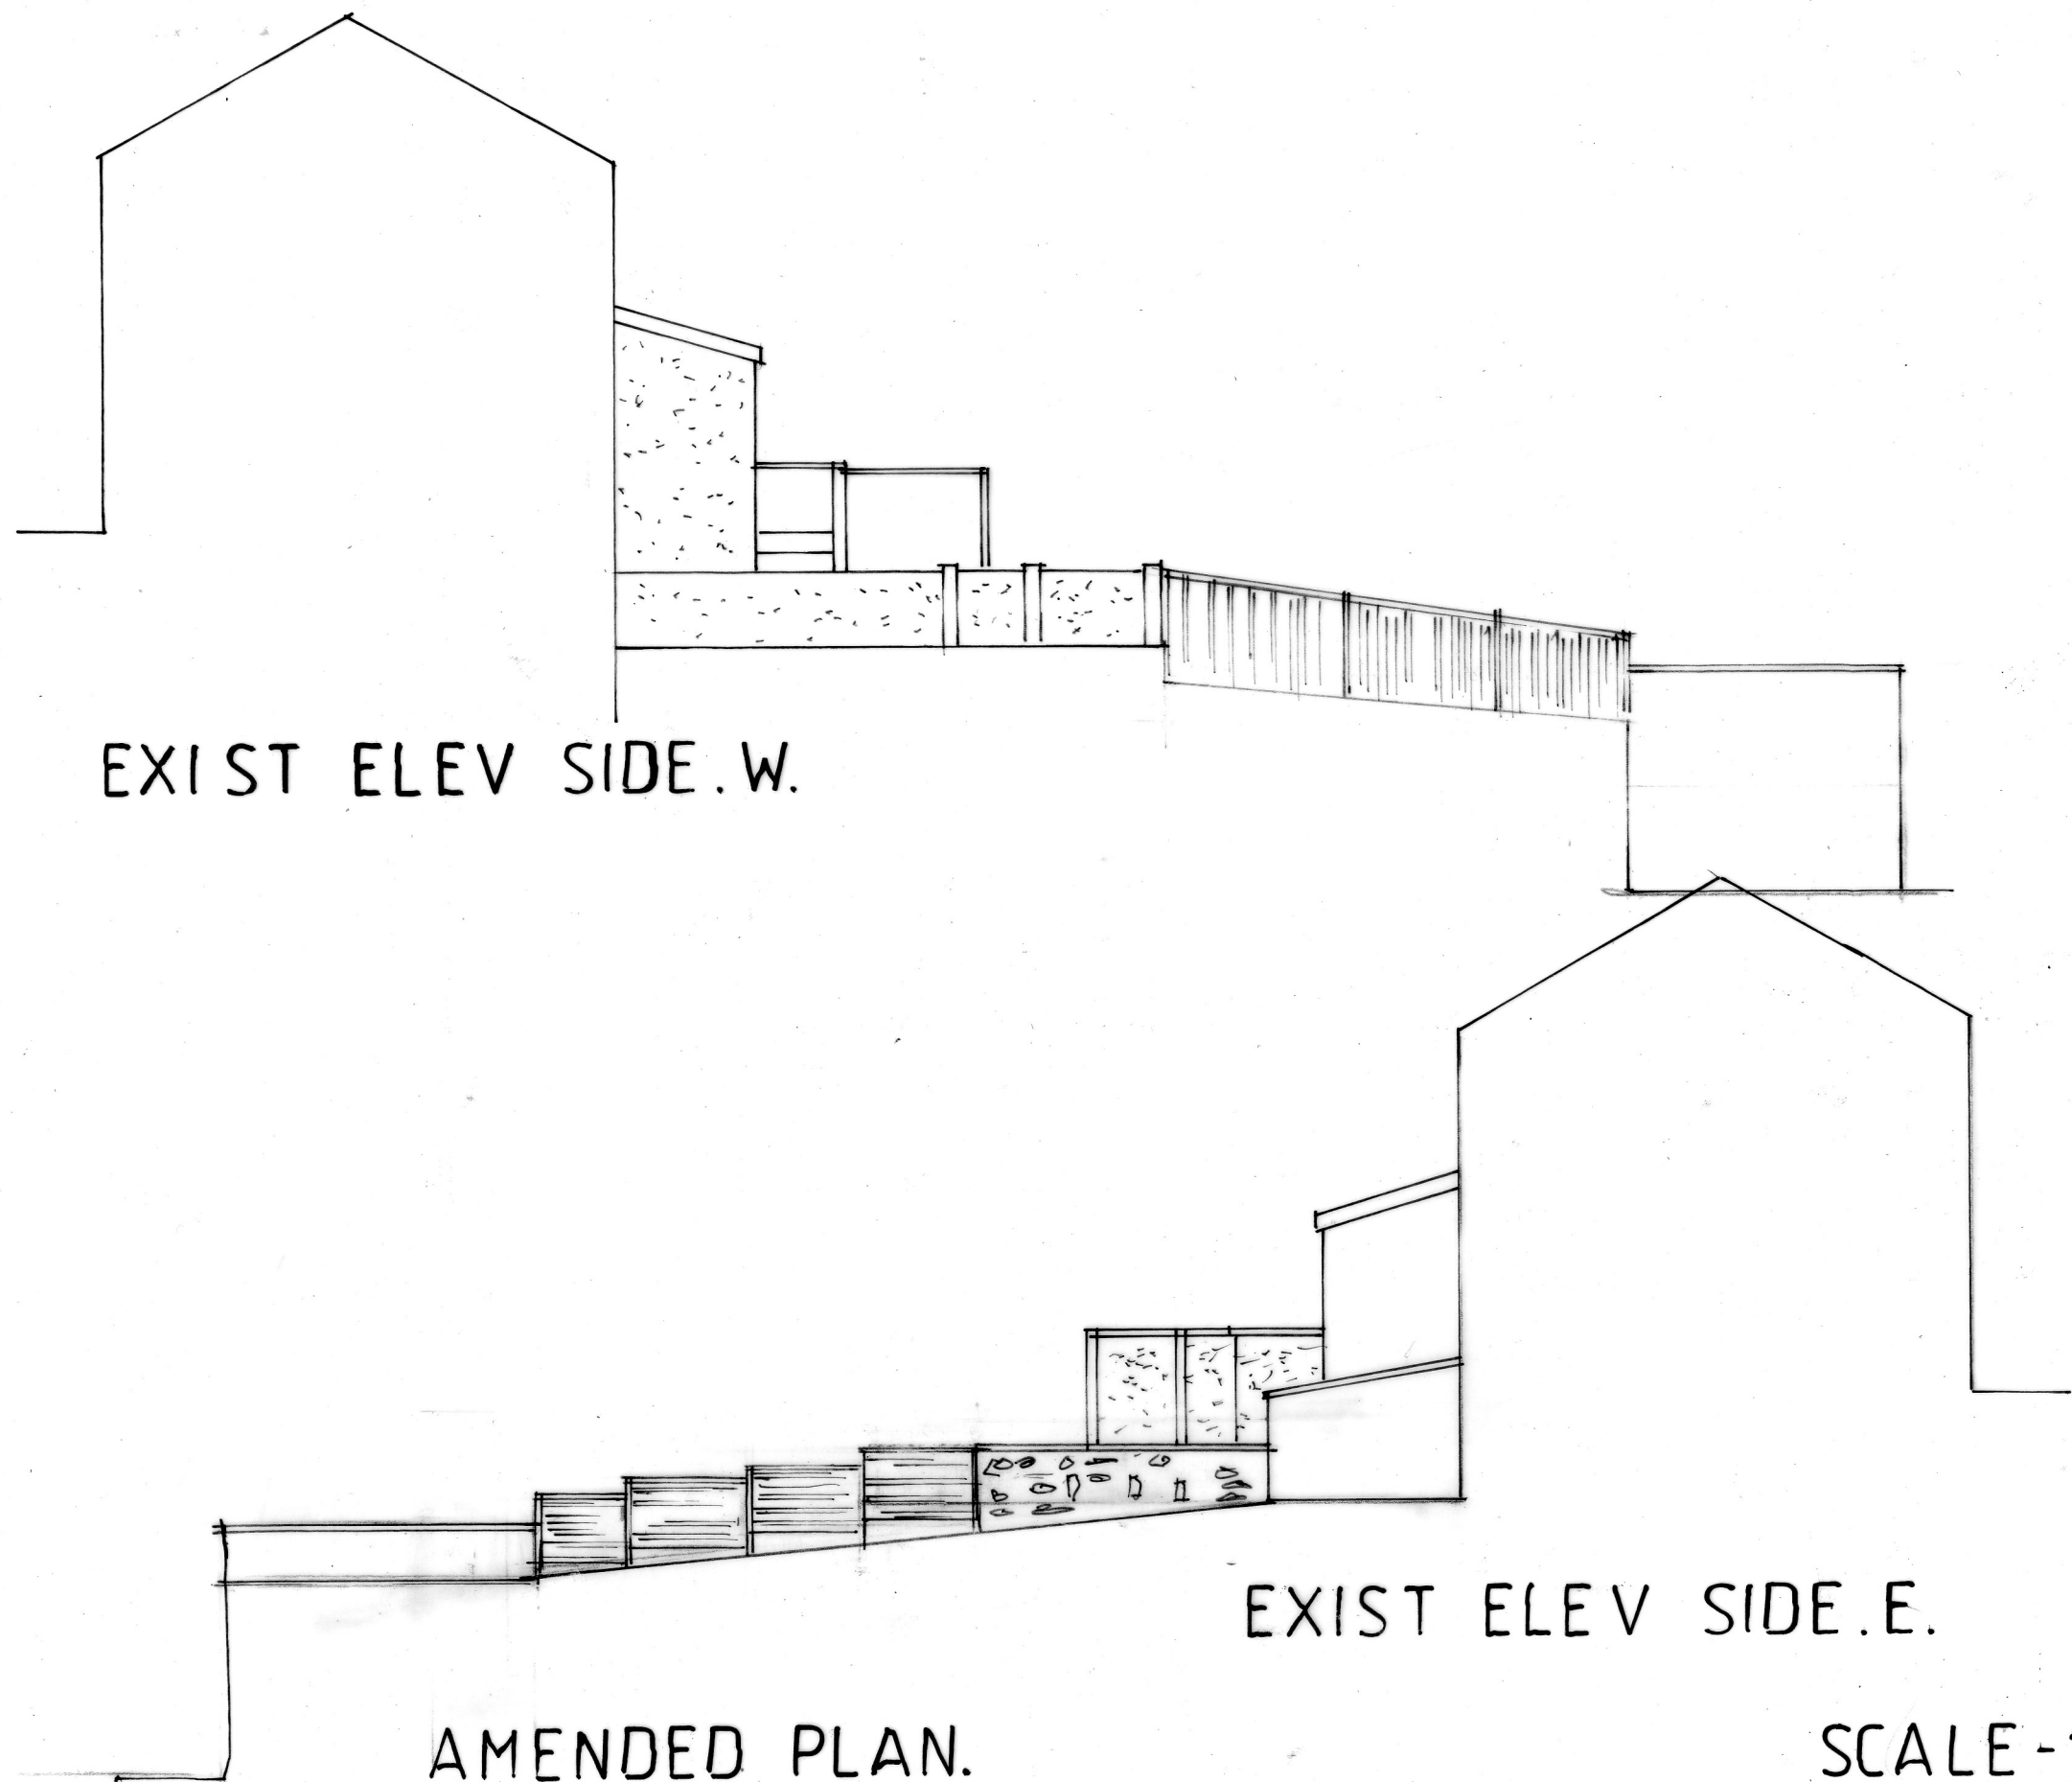

EXIST ELEV SIDE.W.

EXIST ELEV SIDE.E.

AMENDED PLAN.

SCALE - 1:100.