



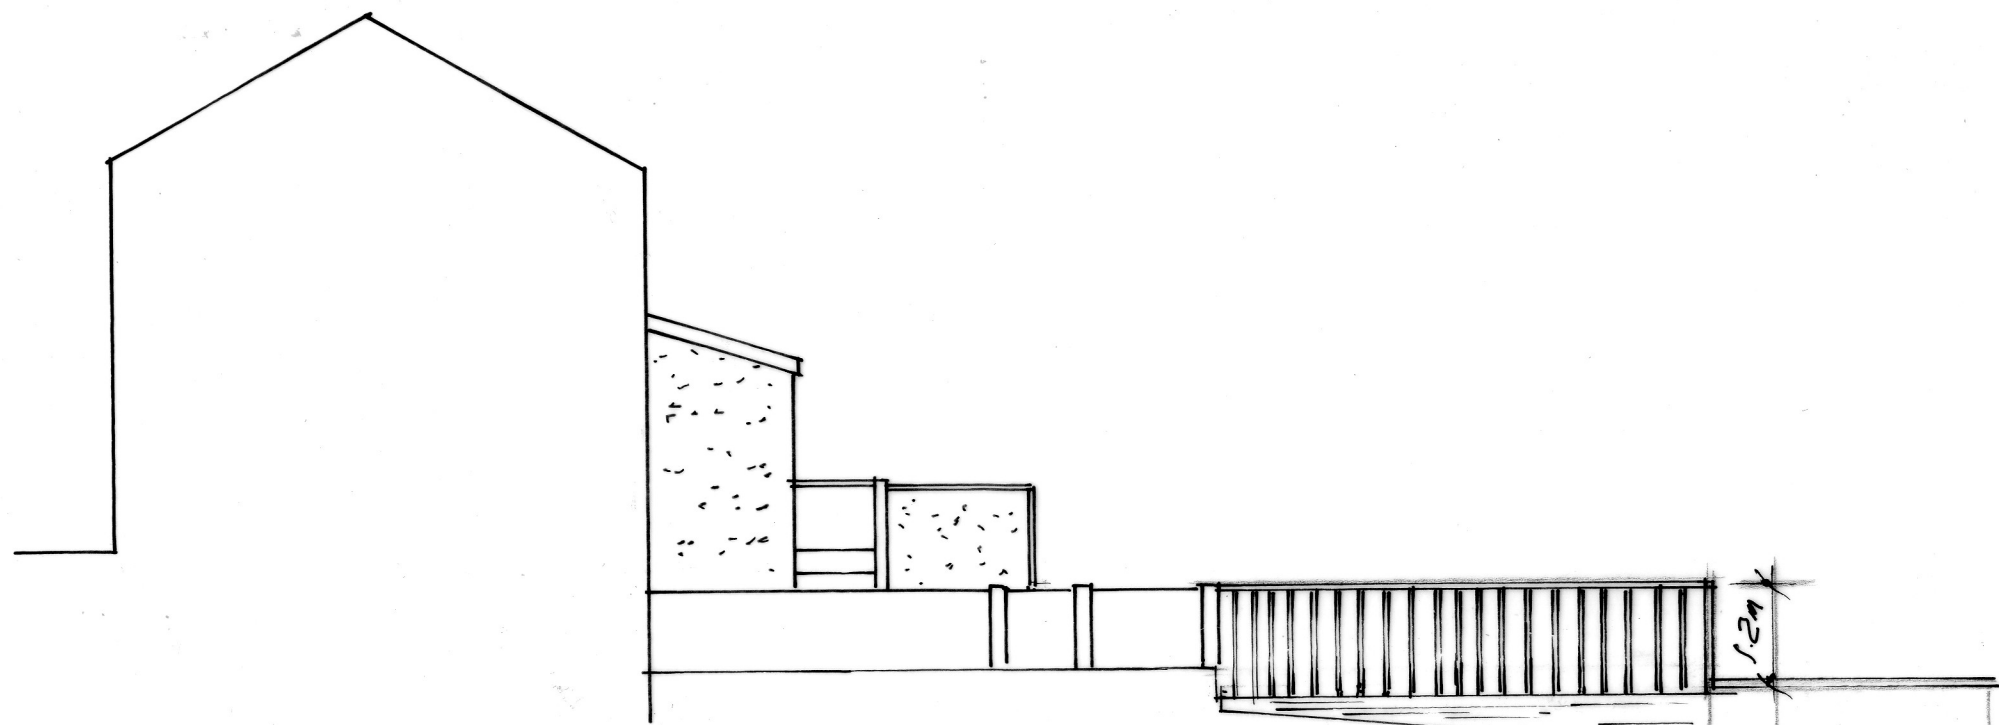

PROP ELEV SIDE .W.

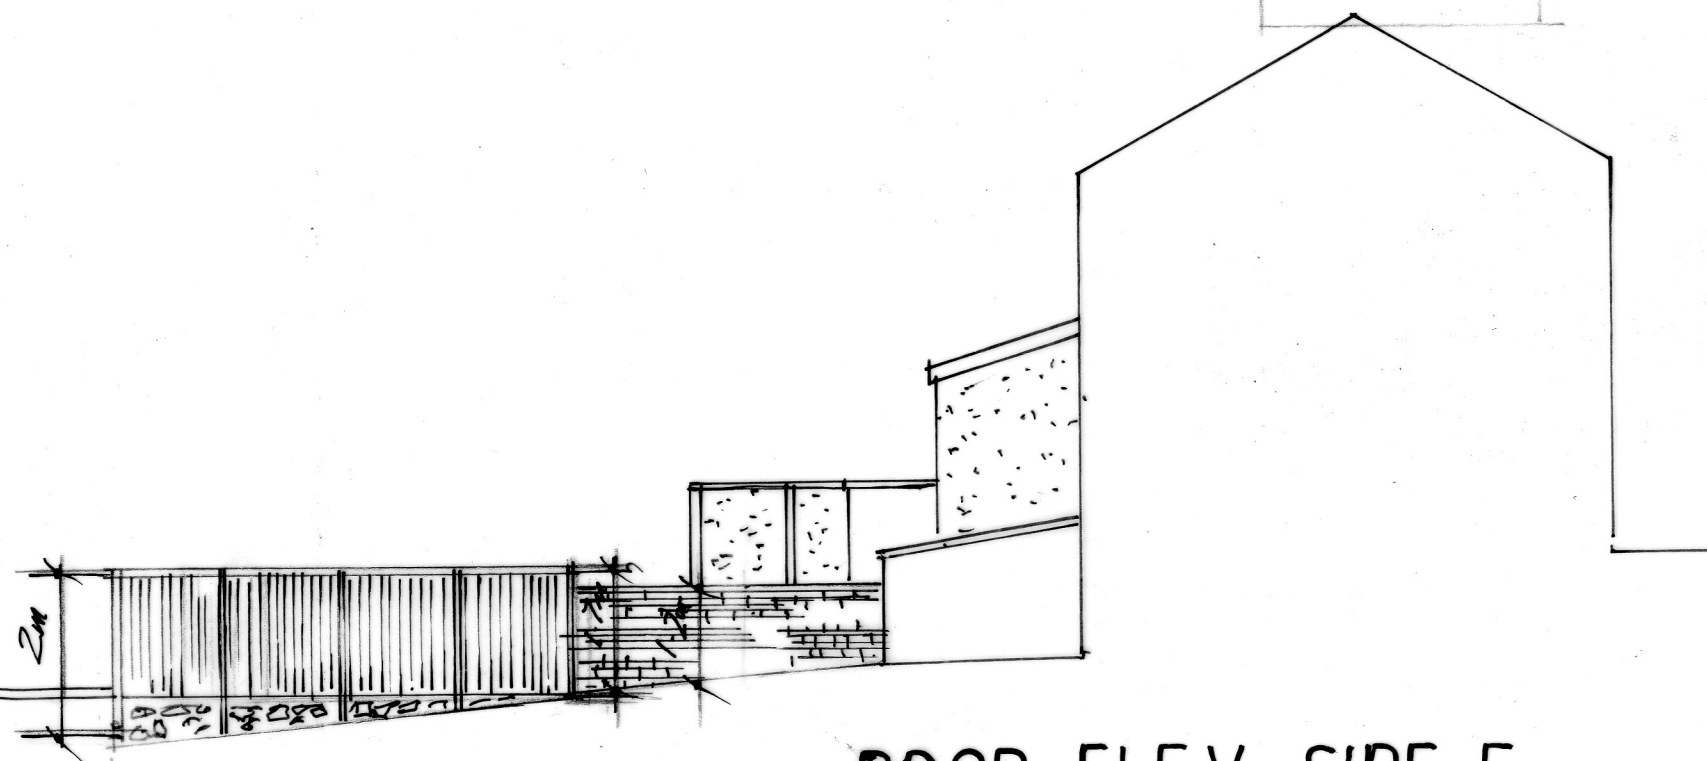

PROP ELEV SIDE .E.

AMENDED PLAN.

SCALE - 1-100.