



Note:
All drawings to be read in conjunction with all other drawings as noted on issue sheet.

Extent of Site Boundary indicated thus:

Site Finishes	
Perimeter fence	Metal
Boundary wall	N/A
Car park finish	Tarmac
Drive thru finish	Tarmac
Patio finish	Paving Slabs
Footpaths	Paving Slabs
Soft landscaping	Shrubs, Hedges, Trees

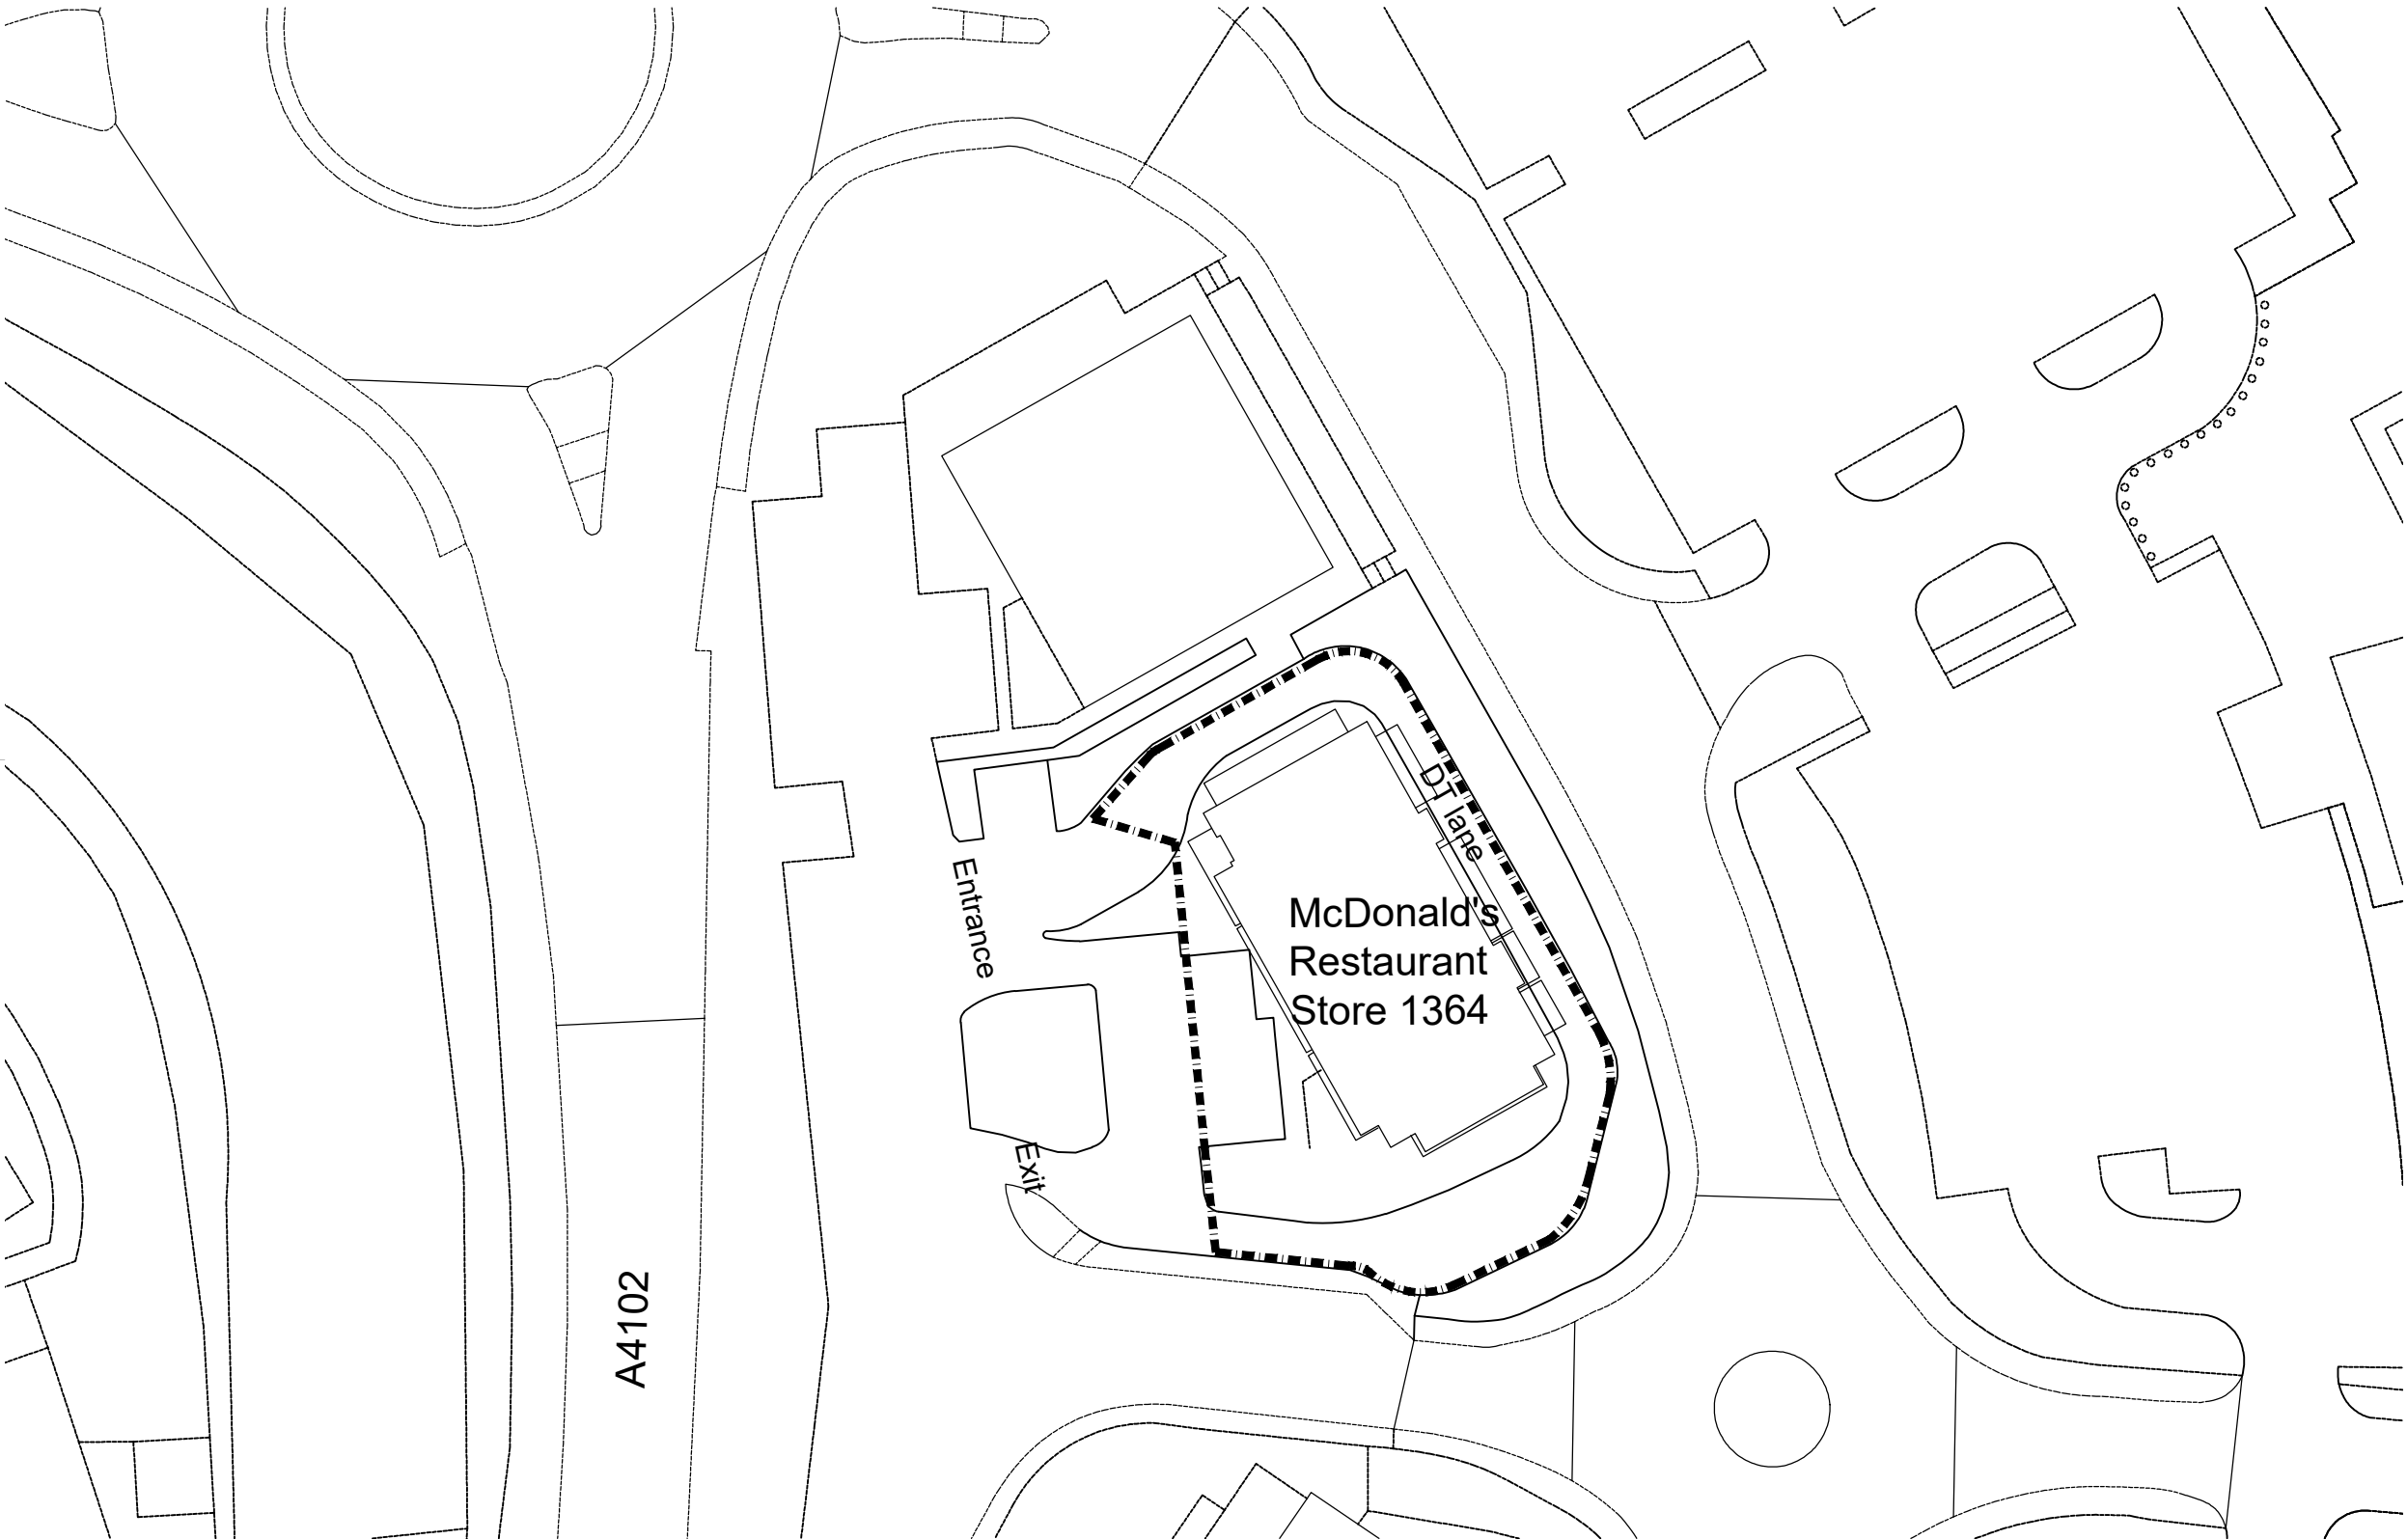

Block Plan
Scale 1:500

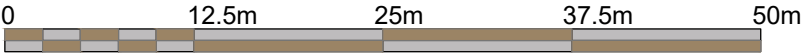

A	17-03-25	First Issue	LP	PF
REV.	DATE	DRAWING REVISIONS	BY.	CHECKED

This drawing has been reviewed and signed off by McDonald's Restaurants Ltd any errors, changes or discrepancies should be reported to the McDonald's project manager and designers prior to commencing work on site

Name (PM): Date:

Signature:

GENERAL NOTES:
All works are to be undertaken in accordance with the Building Regulations and the latest British Standards.
All proprietary materials and products are to be used strictly in accordance with the manufacturers recommendations.
All dimensions to be checked on site prior to construction.

PROPOSED DEVELOPMENT AT		STORE No :-	
Rhydycar Leisure Village Merthyr Tydfil, CF48 1UT		1364	
ON BEHALF OF :-			
McDonald's Restaurants Ltd			
DRAWING TITLE :-			
Block Plan			
.			
DRAWN BY		CHECKED BY	DRAWING No.
LP		PF	P21-050-1364-02
SCALE & SIZE		DATE	REV No.
1:500@A3		17/03/2025	A



C7 Architects Ltd
PM House,
Riverway Industrial Estate,
Peasmarsh, Surrey
GU3 1LZ

