


Revisions		
A	Brick wall to neighbours boundary indicated, brickwork added to gable end of proposed building due to restricted access	PC 06.03.20
B	Stone indicated to gable wall, brickwork boundary wall amended to match existing garage	PC 17.03.20
C	2m Brickwork boundary wall indicated	PC 30.04.20

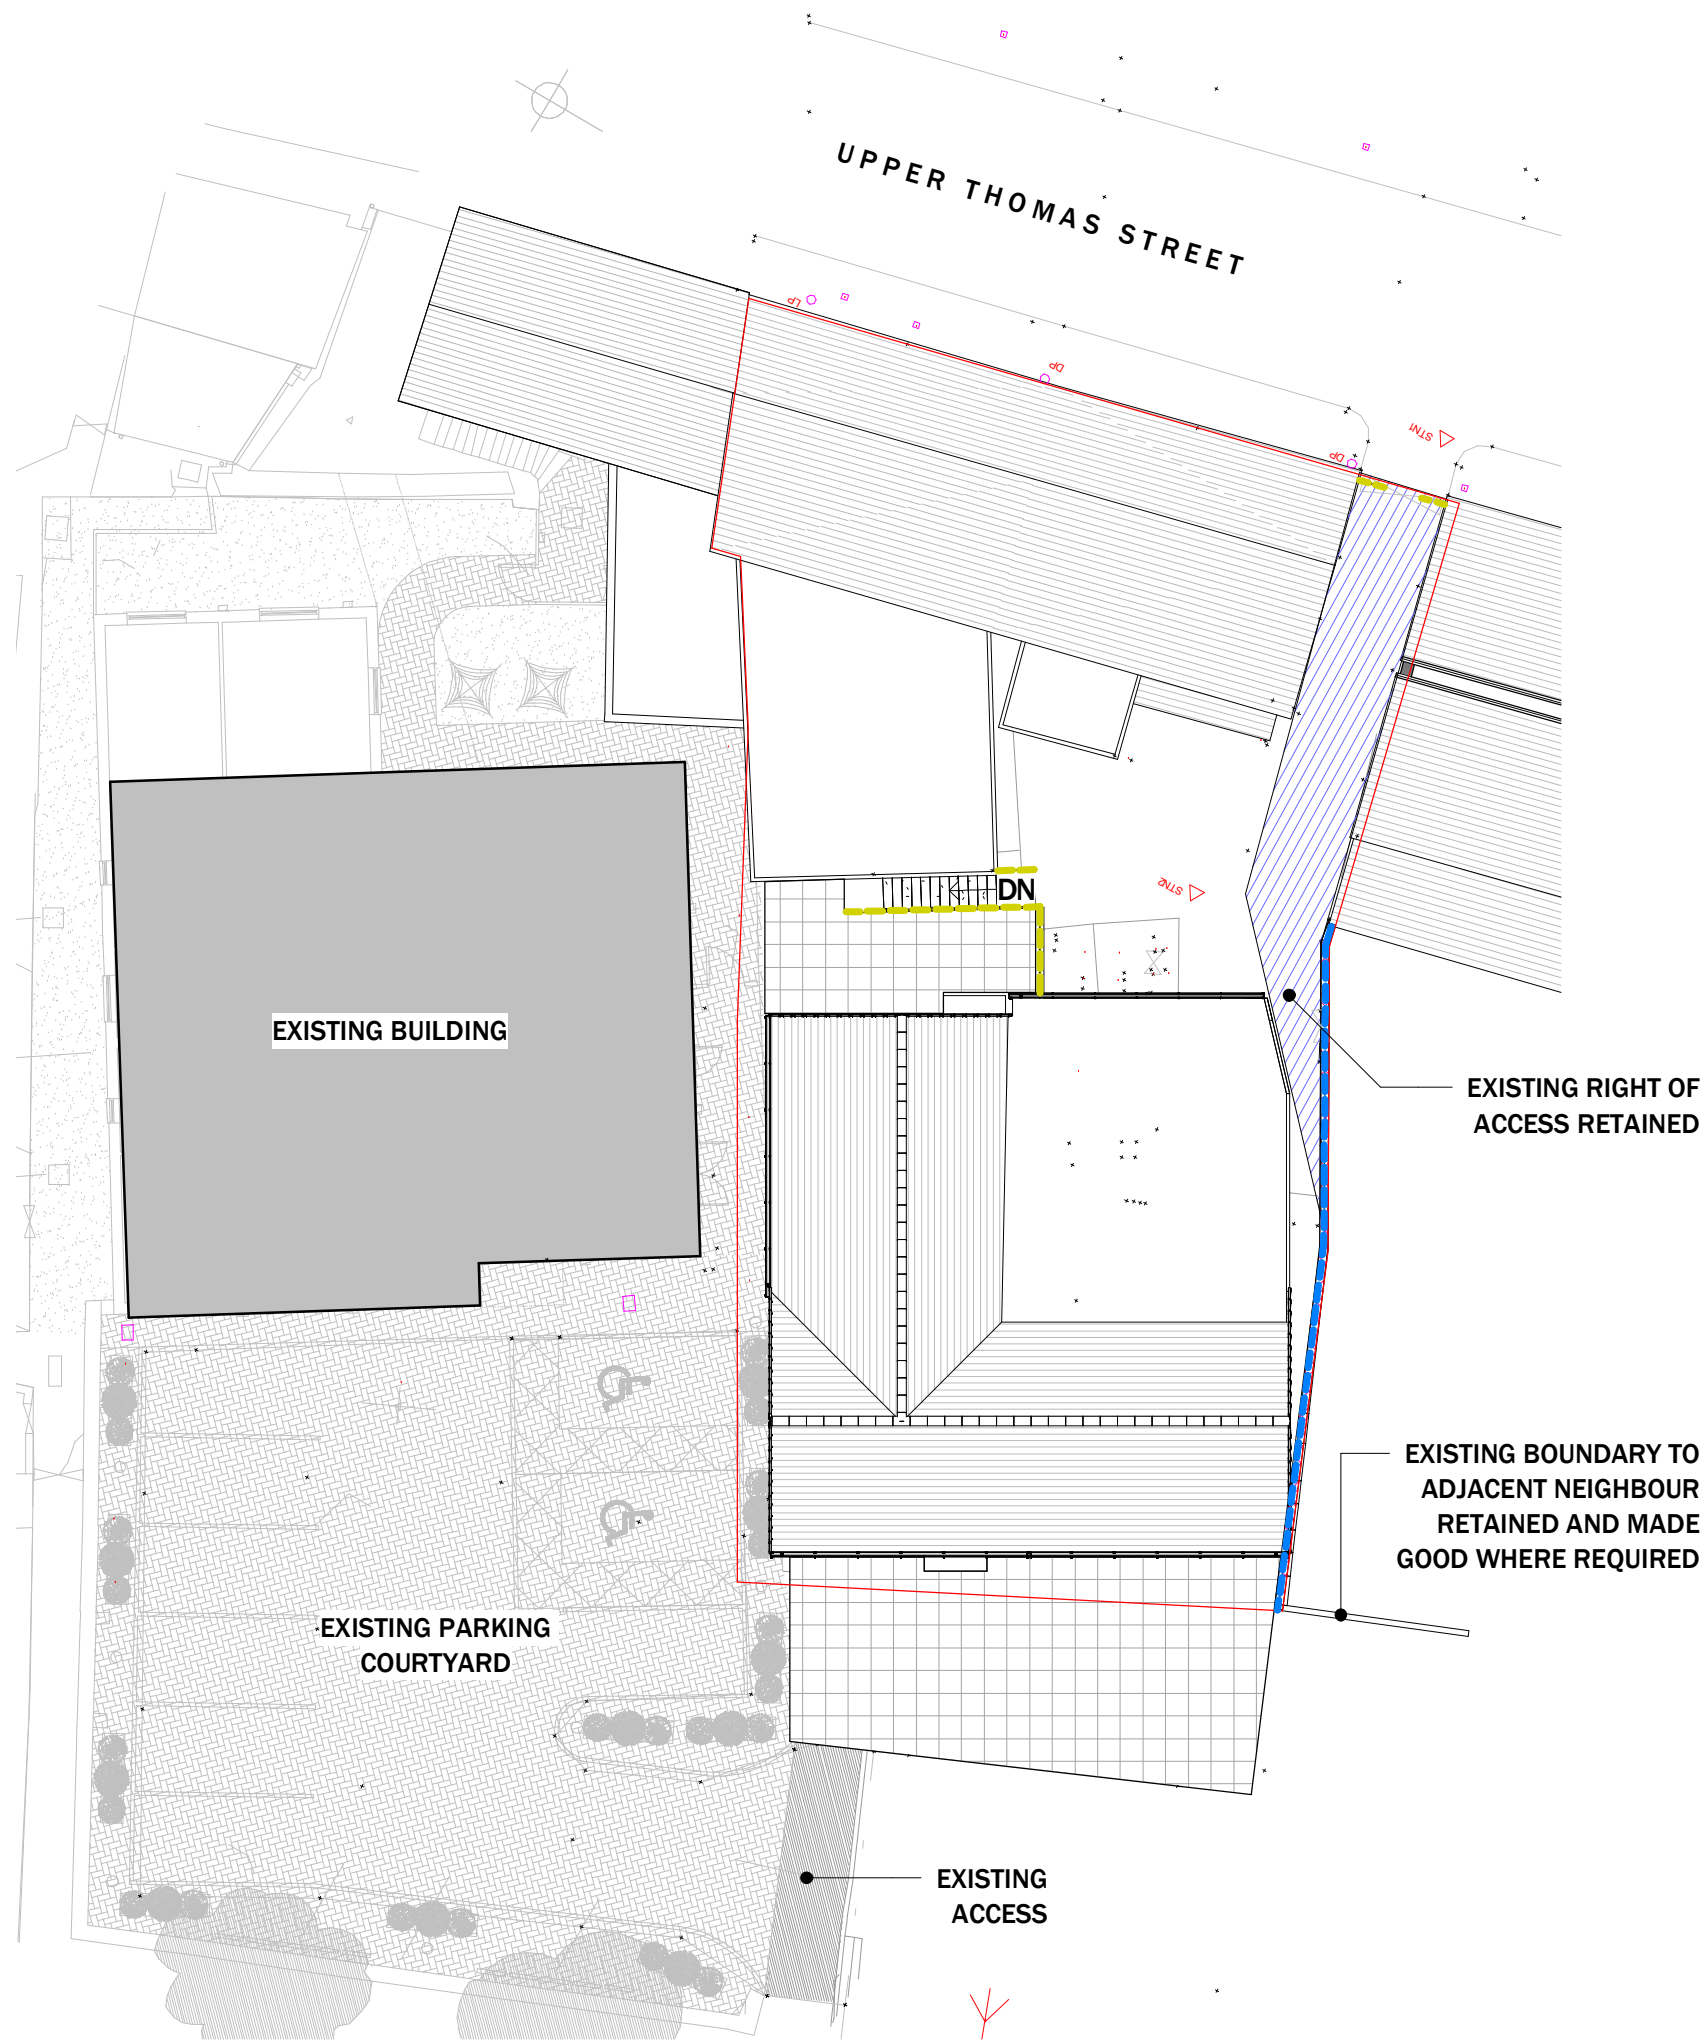

SITE BOUNDARIES

- SITE BOUNDARY
- 2M HIGH BRICKWORK BOUNDARY WALL TO MATCH EXISTING
- 1.2M BLACK PAINTED RAILINGS

NB/ REFER TO ENGINEERS LAYOUT FOR LOCATIONS OF RETAINING WALLS. FENCE/RAILINGS TO SIT ON TOP OF LOW LEVEL RETAINING WALLS WHERE THEY FORM PART OF THE BOUNDARY

HARD & SOFT LANDSCAPING KEY

- PATHS - PRE-CAST CONCRETE SLABS WITH DEFINED TEXTURE FINISH TO BS EN 1339:2003 - COLOUR GREY - 450 X450 X 40MM THICK
- TARMAC
- RETAINED PLANTING

Notes

Do not scale from this drawing. Use figured dimensions only, which are displayed in millimeters unless stated otherwise. The contractor is requested to check all dimensions before work is put in hand. Any discrepancies within the drawing should be reported prior to commencement of works.

Copyright of this drawing belongs solely to CMKA Ltd. This drawing must only be used for the purpose for which it is supplied and its contents must not be reproduced for any purpose without written permission.

CHAMBERLAIN MOSS KING
architecture
97a Glebe Street | Penarth
Vale of Glamorgan | CF64 1EE
T. 02920 306400
chamberlainkingmoss.co.uk

Project	FORMER CAB BUILDING, ADJACENT GARAGE BUILDING & 24-25 LOWER THOMAS STREET, MERTHYR TYDFIL
Project number	L779
Client	MTHA
Title	BOUNDARY LAYOUT
Drawing number	A154
Scale	1 : 200 at A3
Revision	C
Status	PLANNING
Drawn	PC
Date	14.02.20