



CRABTREE WALK, TREFECHAN, MERTHYR TYDFIL.


section a-a

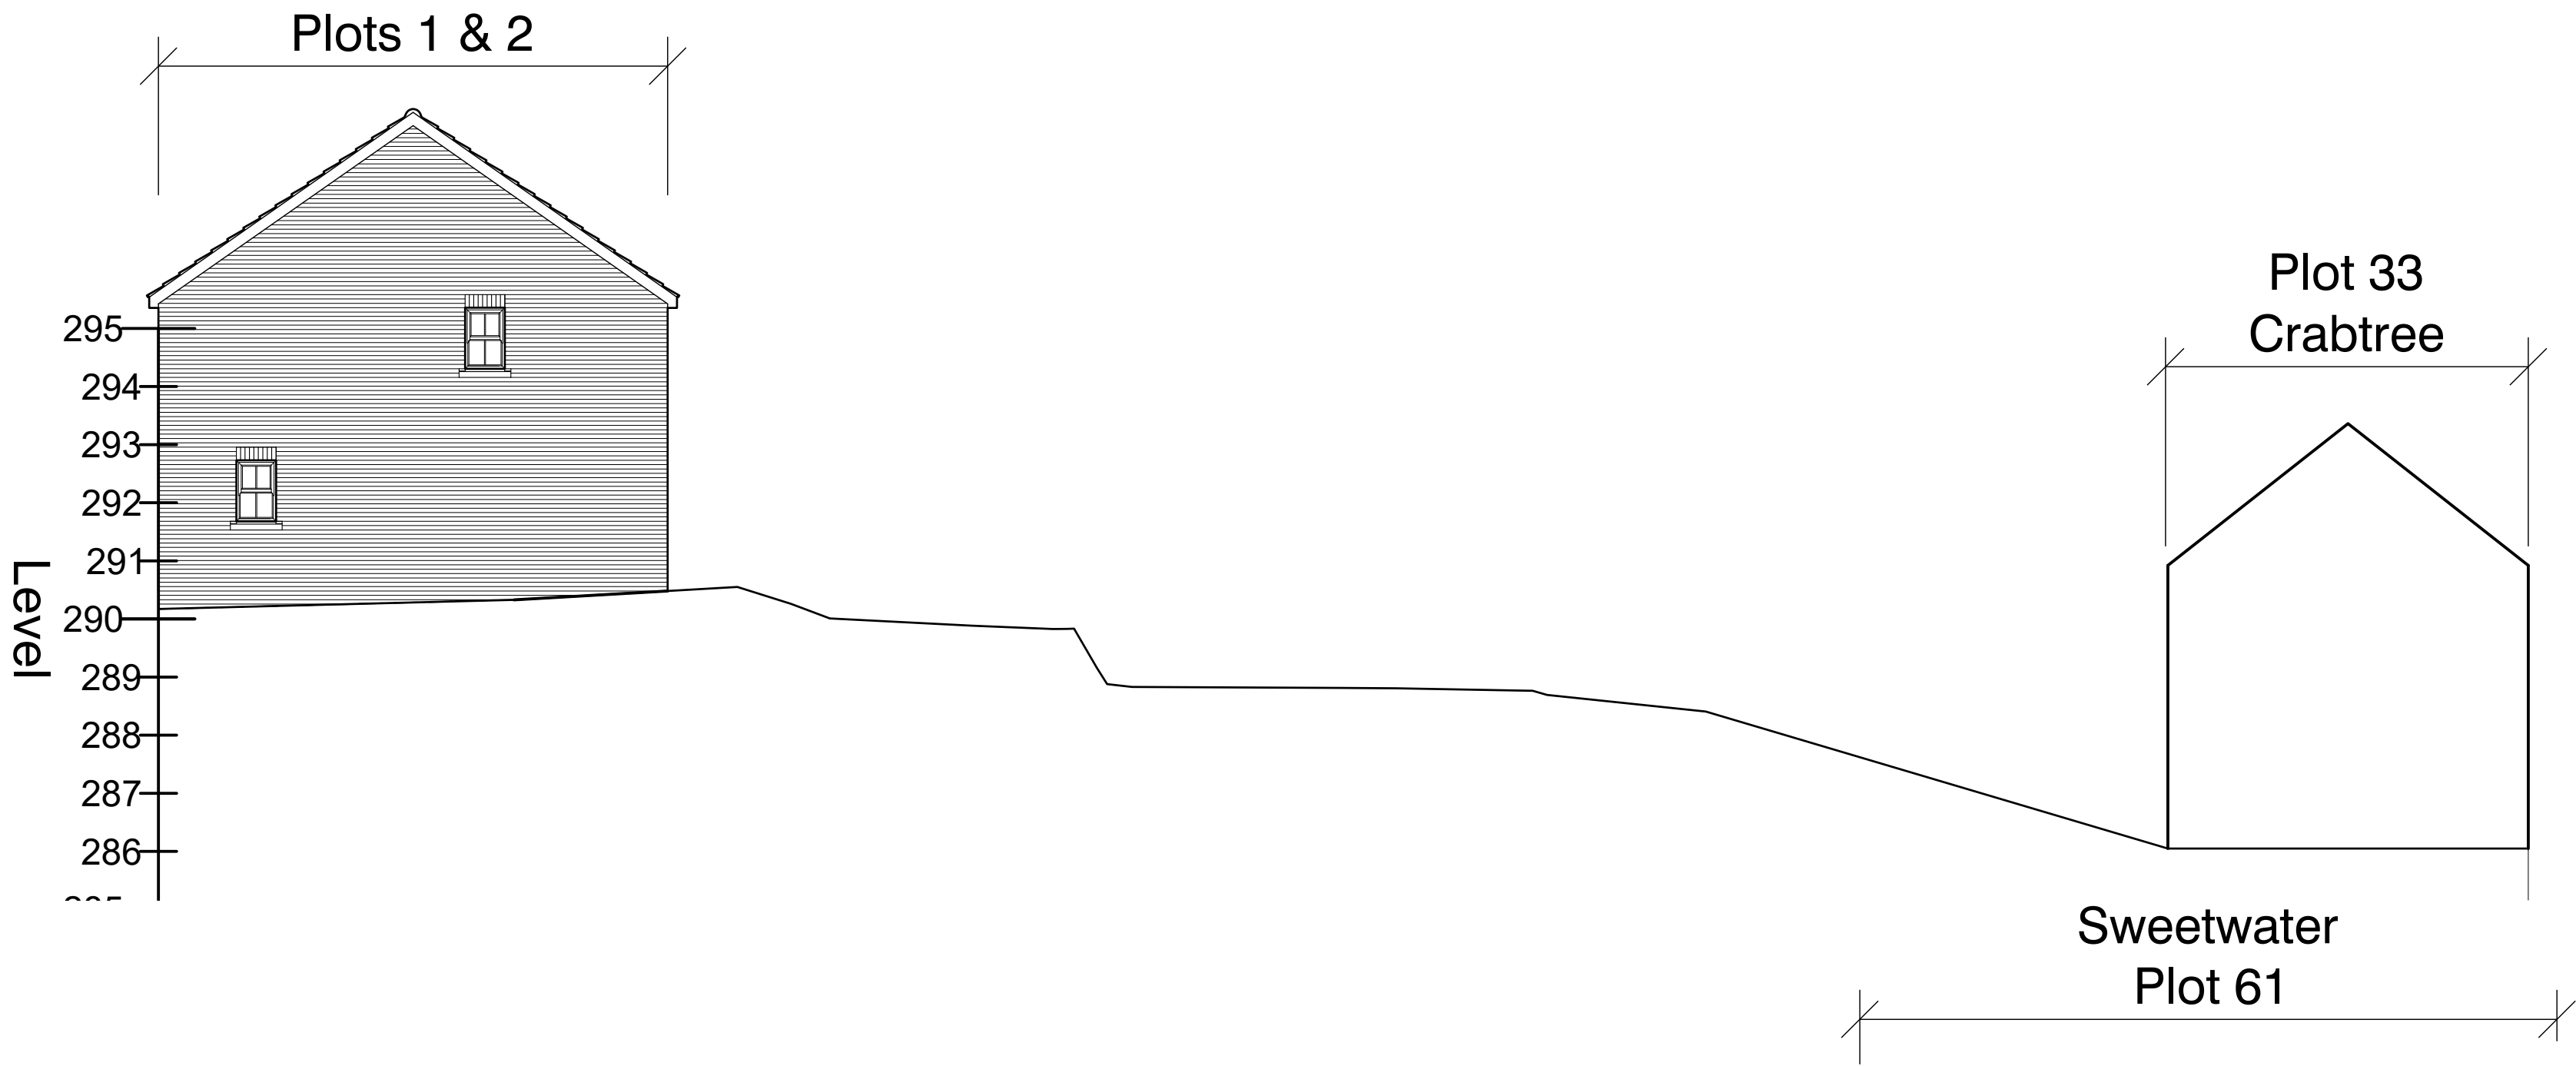


section b-b

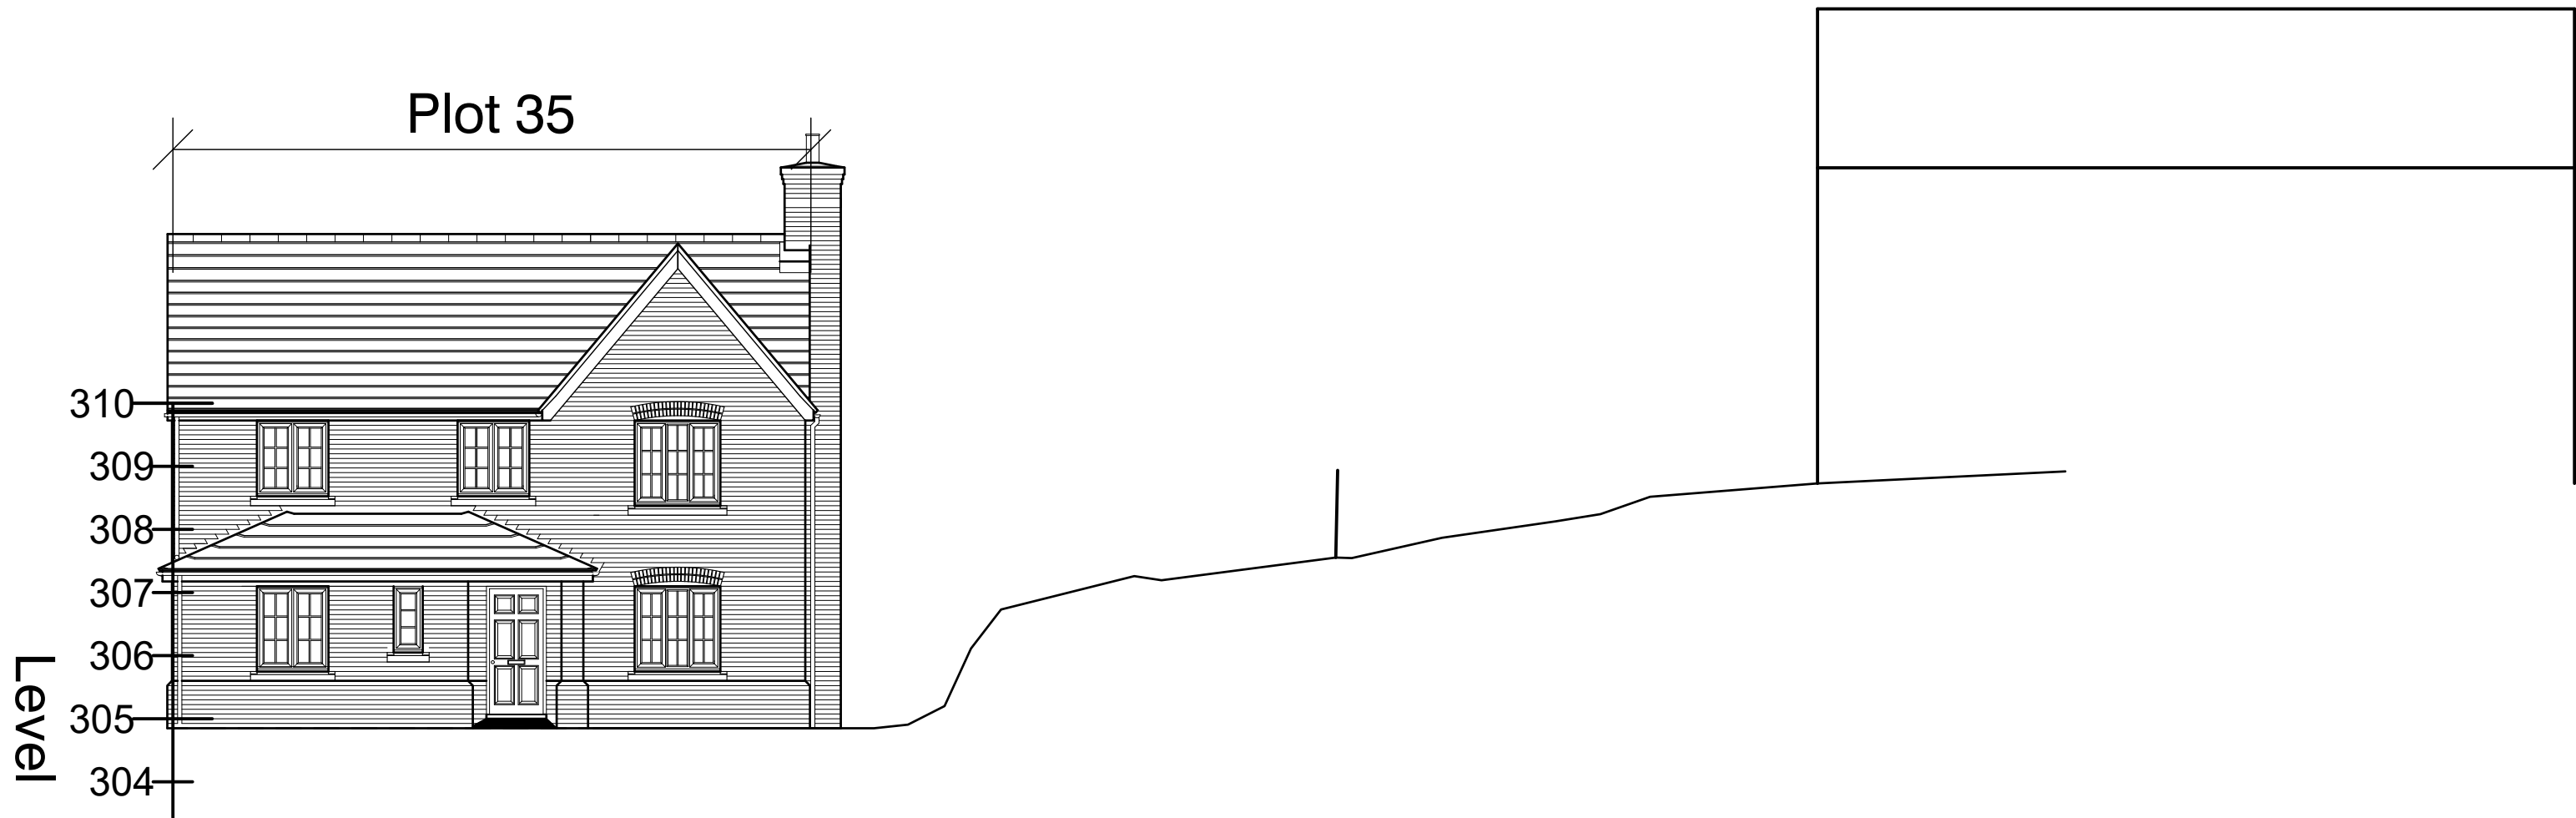

section c-c

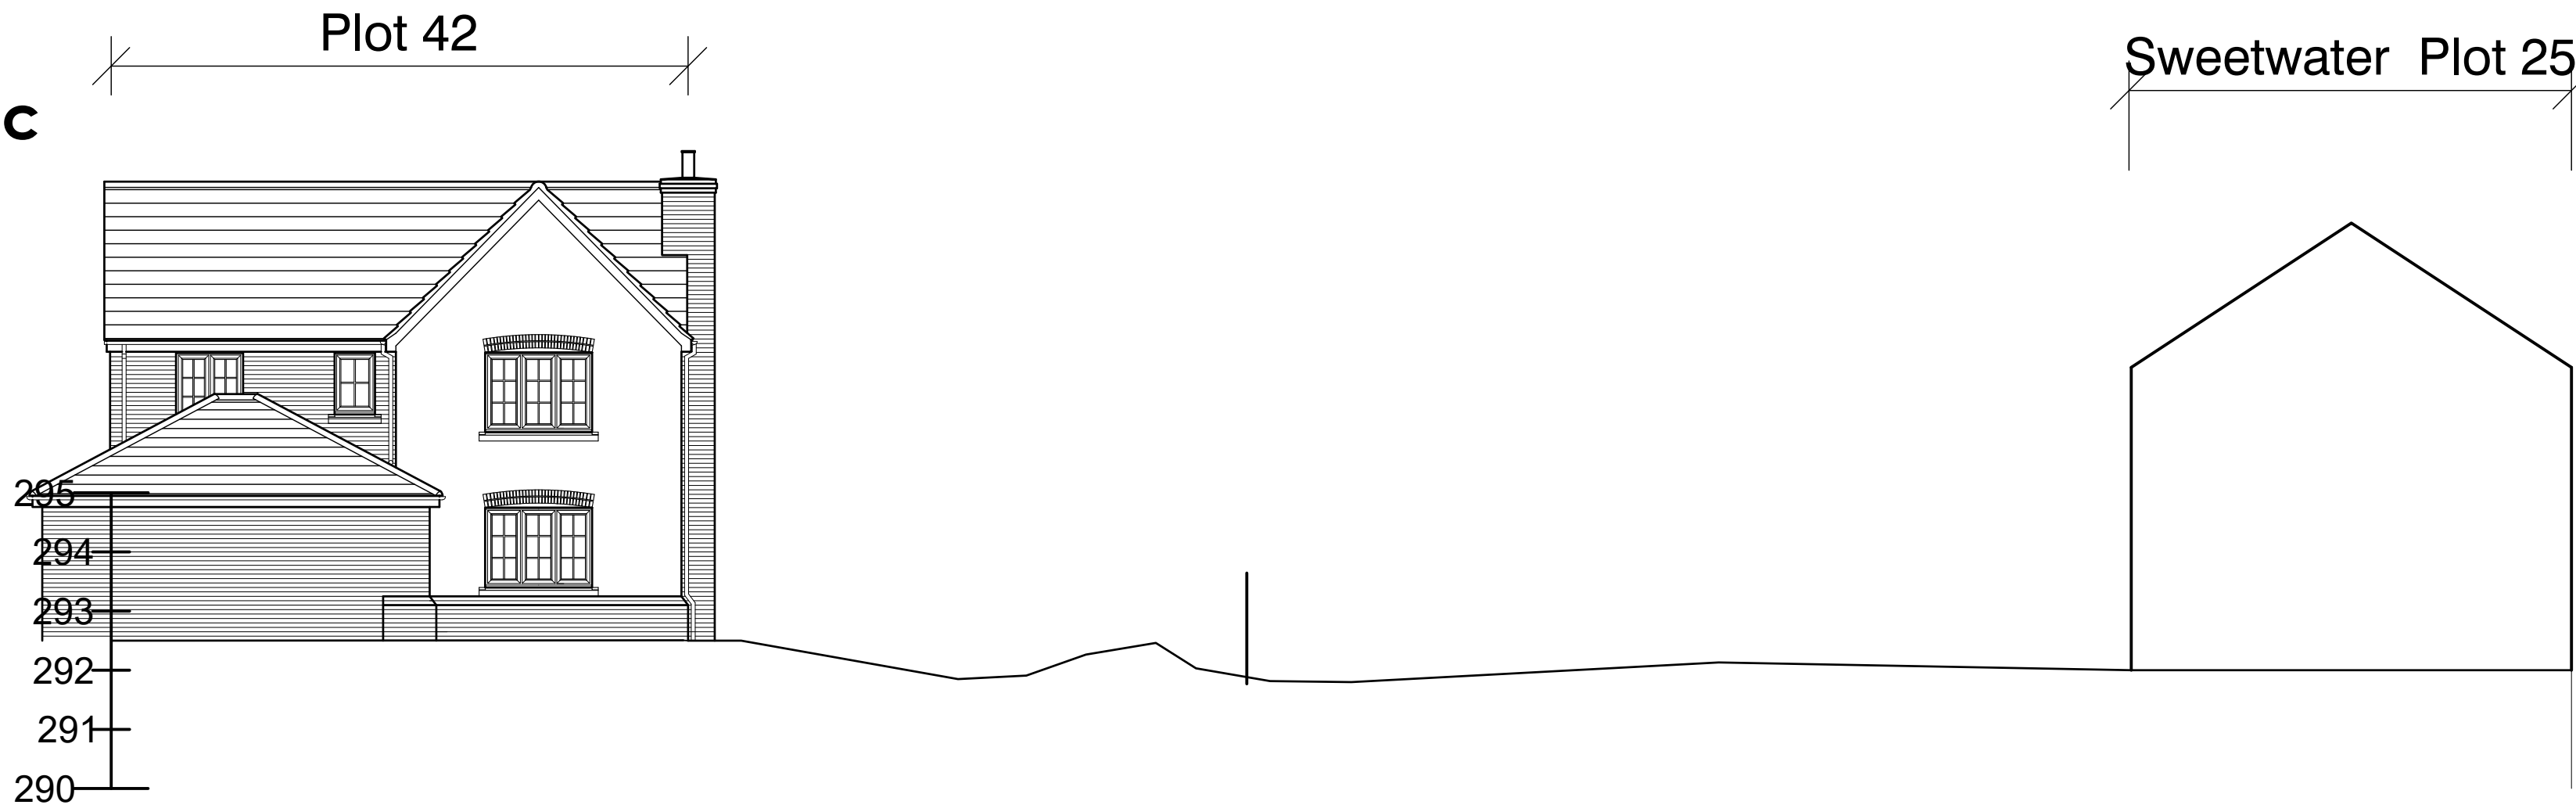

section d-d

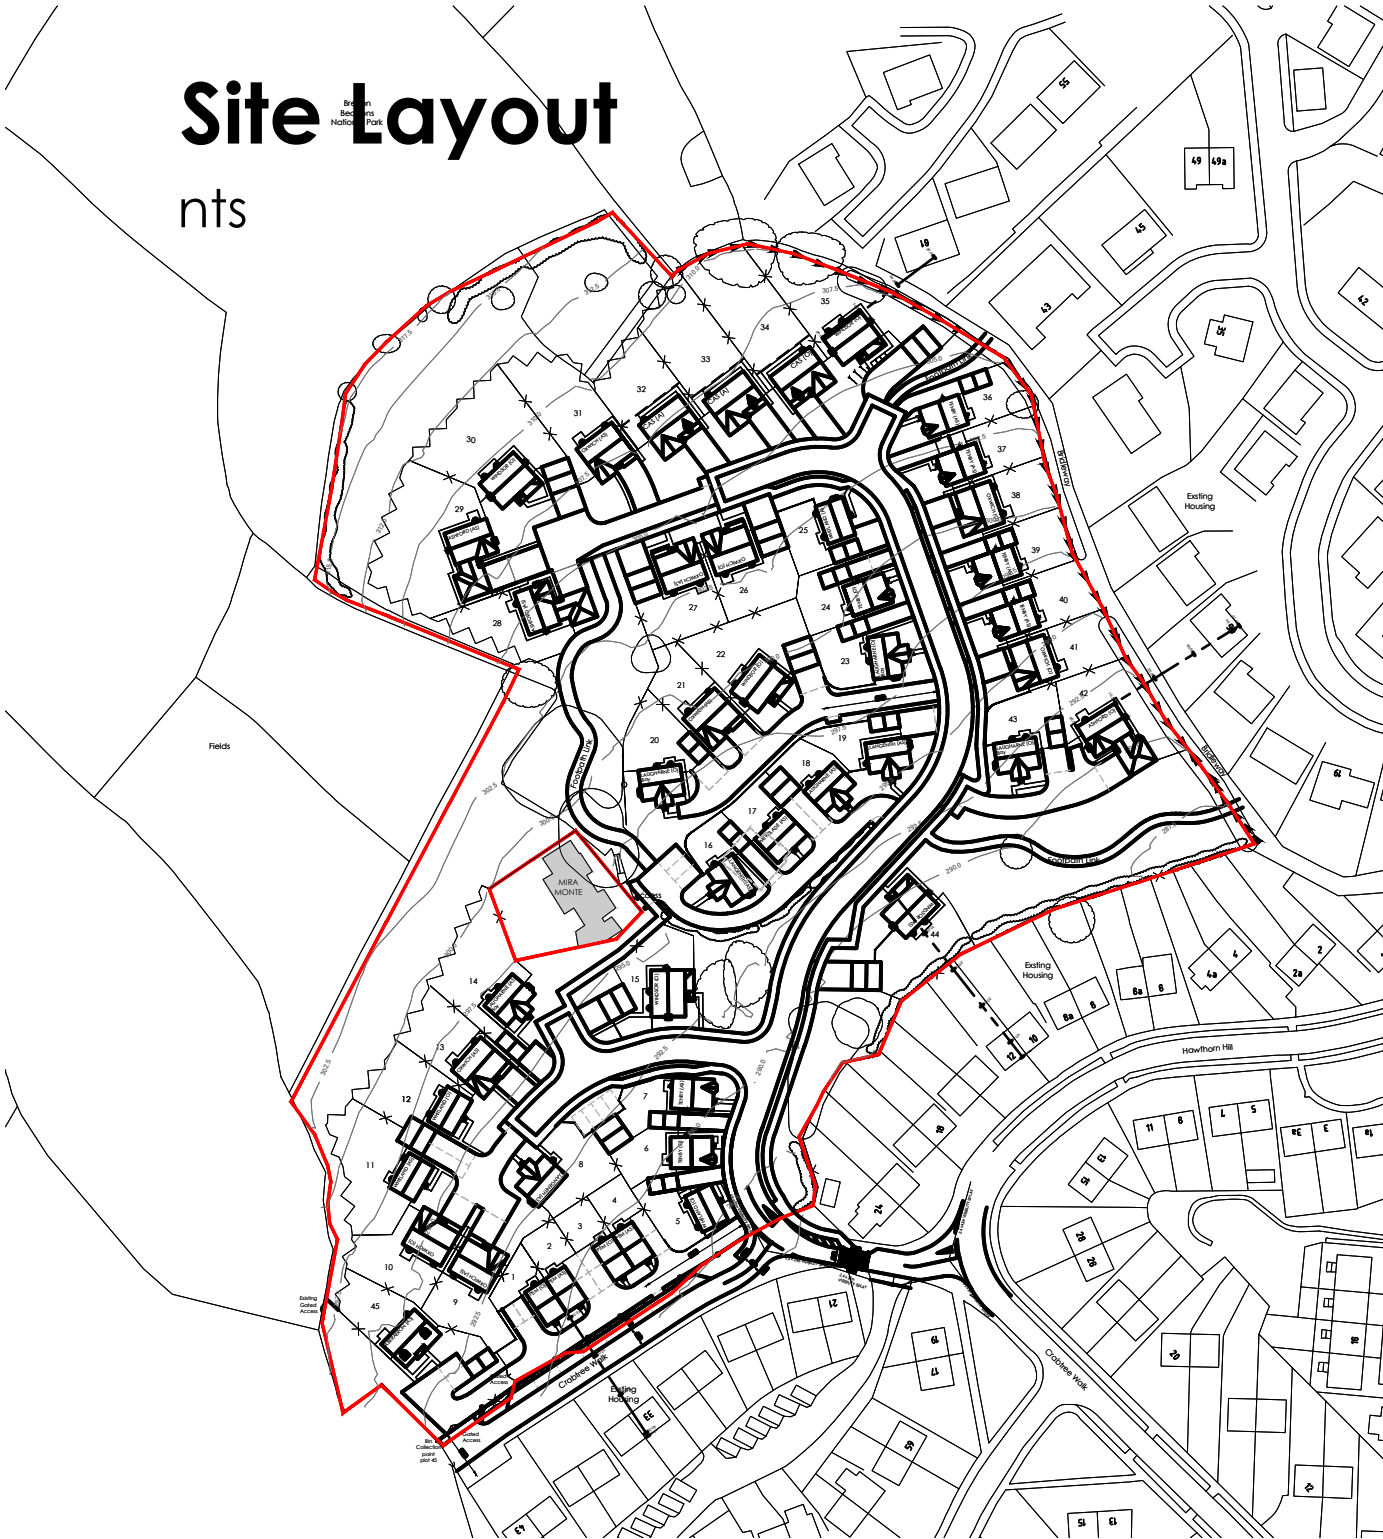

Revision

Date

Amendment

Initials

thinkurban

Quest House
St Mellons Business Park
Fortran Road
Cardiff CF3 0EY

Project title

CRABTREE WALK,
TREFECHAN, MERTHYR TYDFIL.

Drawing title

ADDITIONAL SITE SECTIONS

30.03.21

Scale

1:500 @ A1

PVCT/TU

Plot

TREF-15-04-50

/

Do NOT scale off this drawing. Check dimensions before use and notify your nearest Design Ltd. of any discrepancies immediately. Contractors, subcontractors and suppliers must verify all dimensions supplied on the drawings prior to any building commencing work. Check the contents of this drawing and any related information before ordering materials. © Think Urban Design Ltd.

W.D.L. Homes Limited



STUART QUARRY, FENDERTYN,
ABERDARE, RHONDDA CYNON TAFF.
CF44 9JY
Telephone 01685 811975
Fax 01685 814326
www.wdlhomes.co.uk