


R O A D

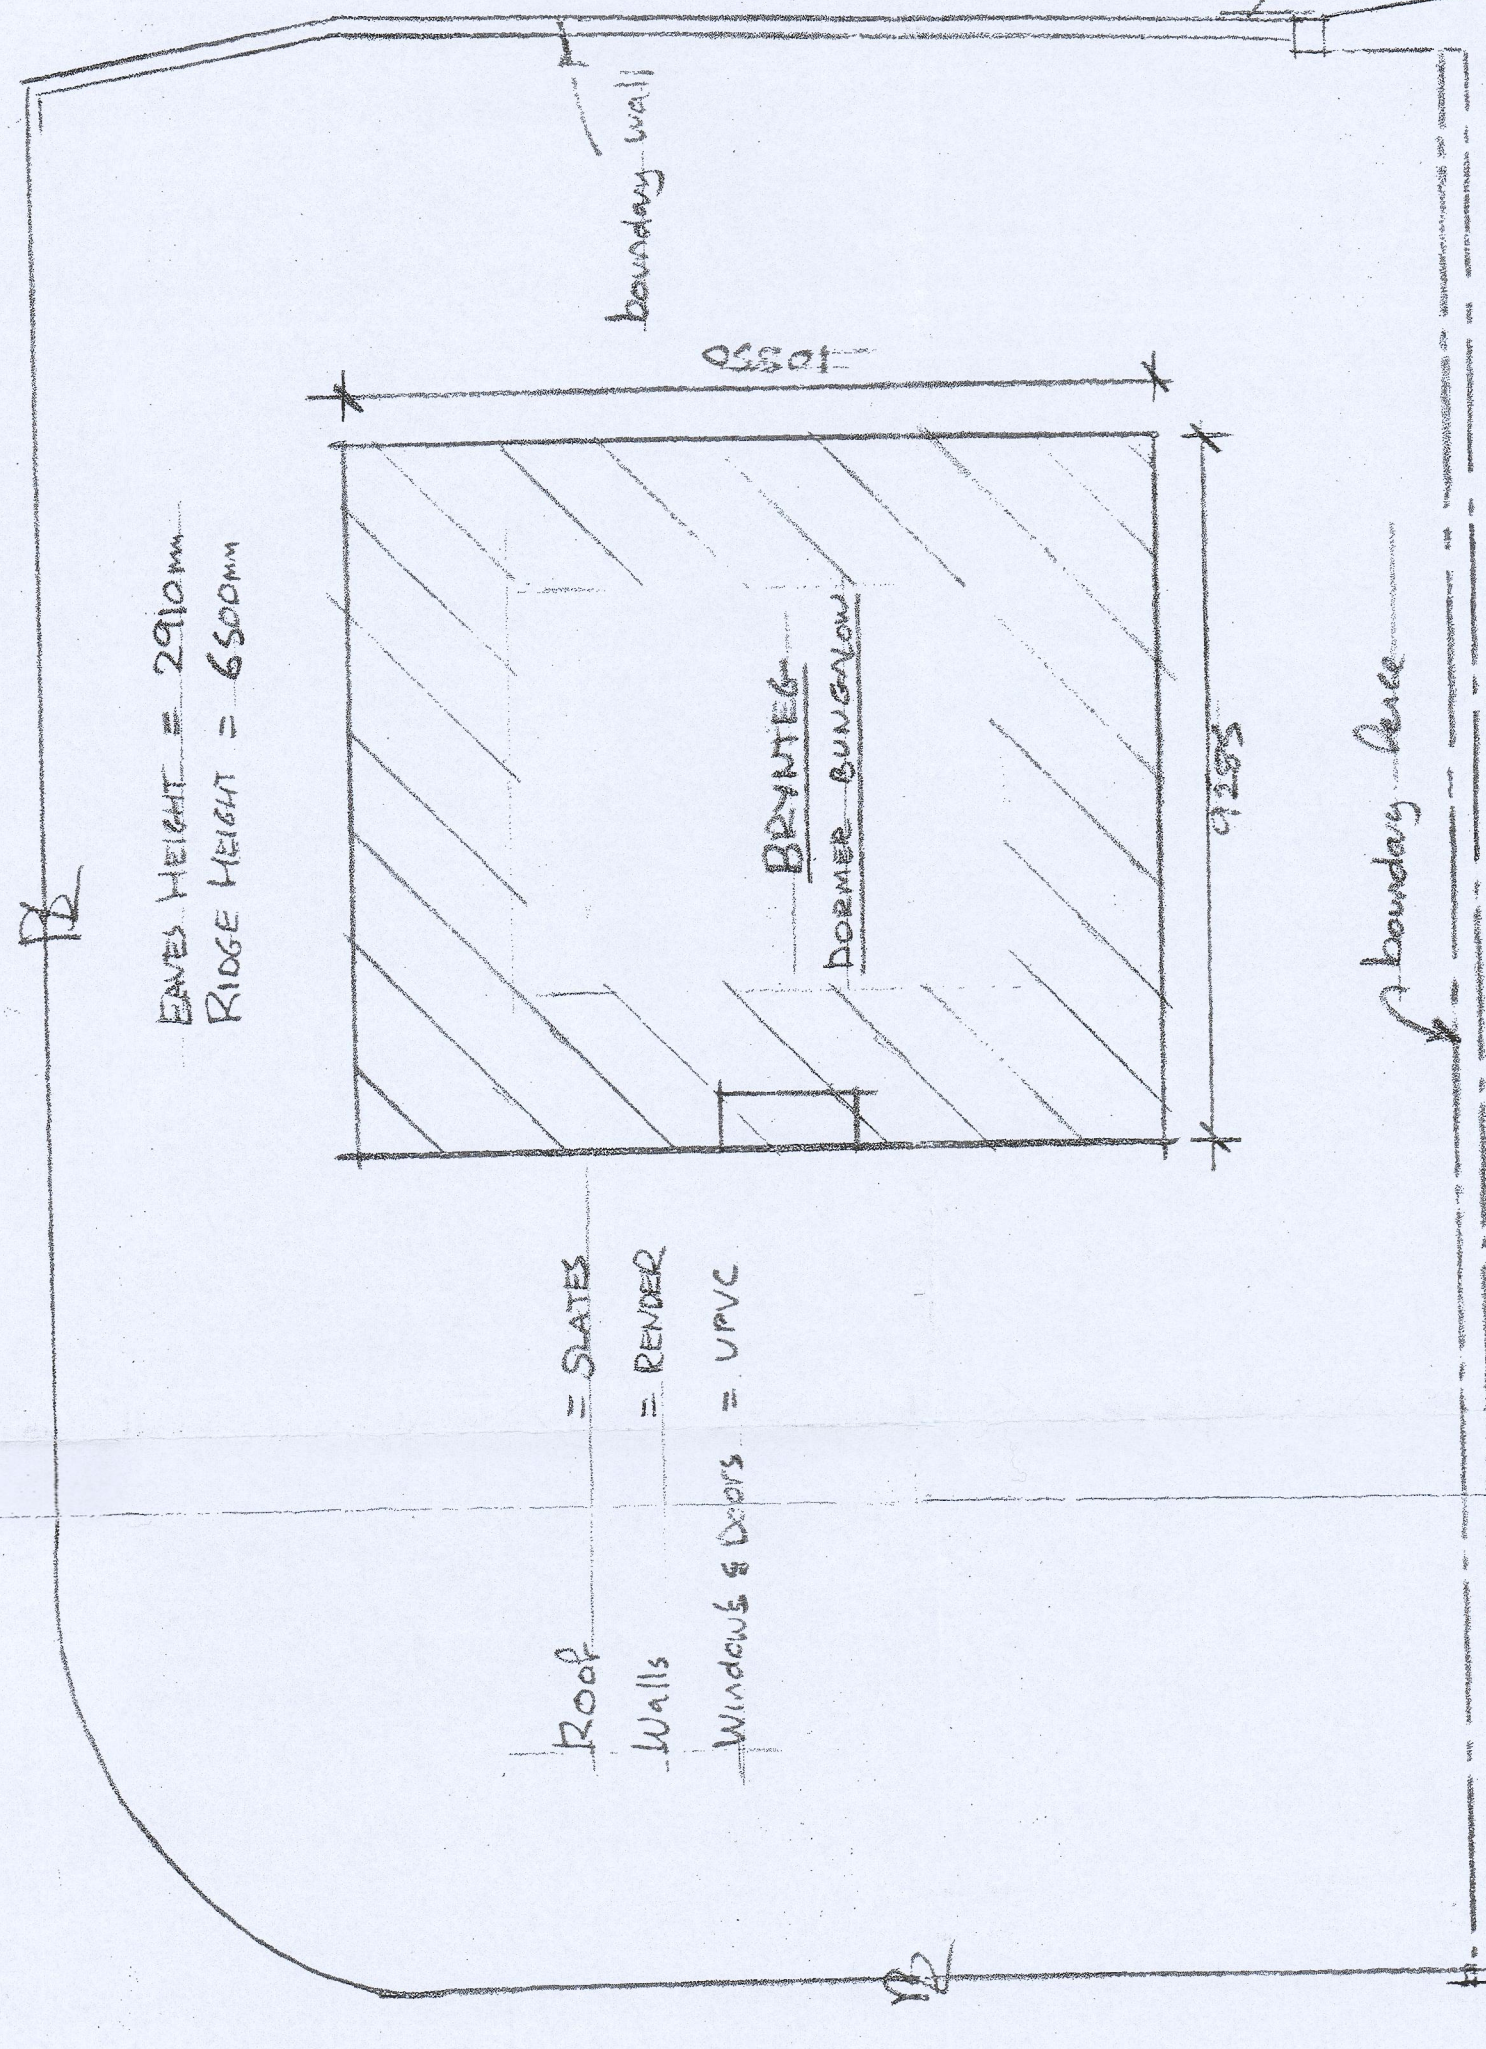

Roof = SLATES
Walls = RENDER
Windows & Doors = UPVC



Brynteg, Stable Yard, Dowlais, Merthyr Tydfil, CF48 3LG



210168

EXISTING SITE PLAN 1:500

EXISTING SITE LAYOUT 1:100

JOB			
PROPOSED OUTLINE PERMISSION FOR			
3 BEDROOM HOUSE			
ADDRESS			
STABLES COURT, DOWLAIS			
MERTHYR TYDFIL CF48 3LG			
DRAWN			
1 of 2	SCALE	DATE	WORK
	1:100, 1:500	JAN 2020	A. GILLINS