


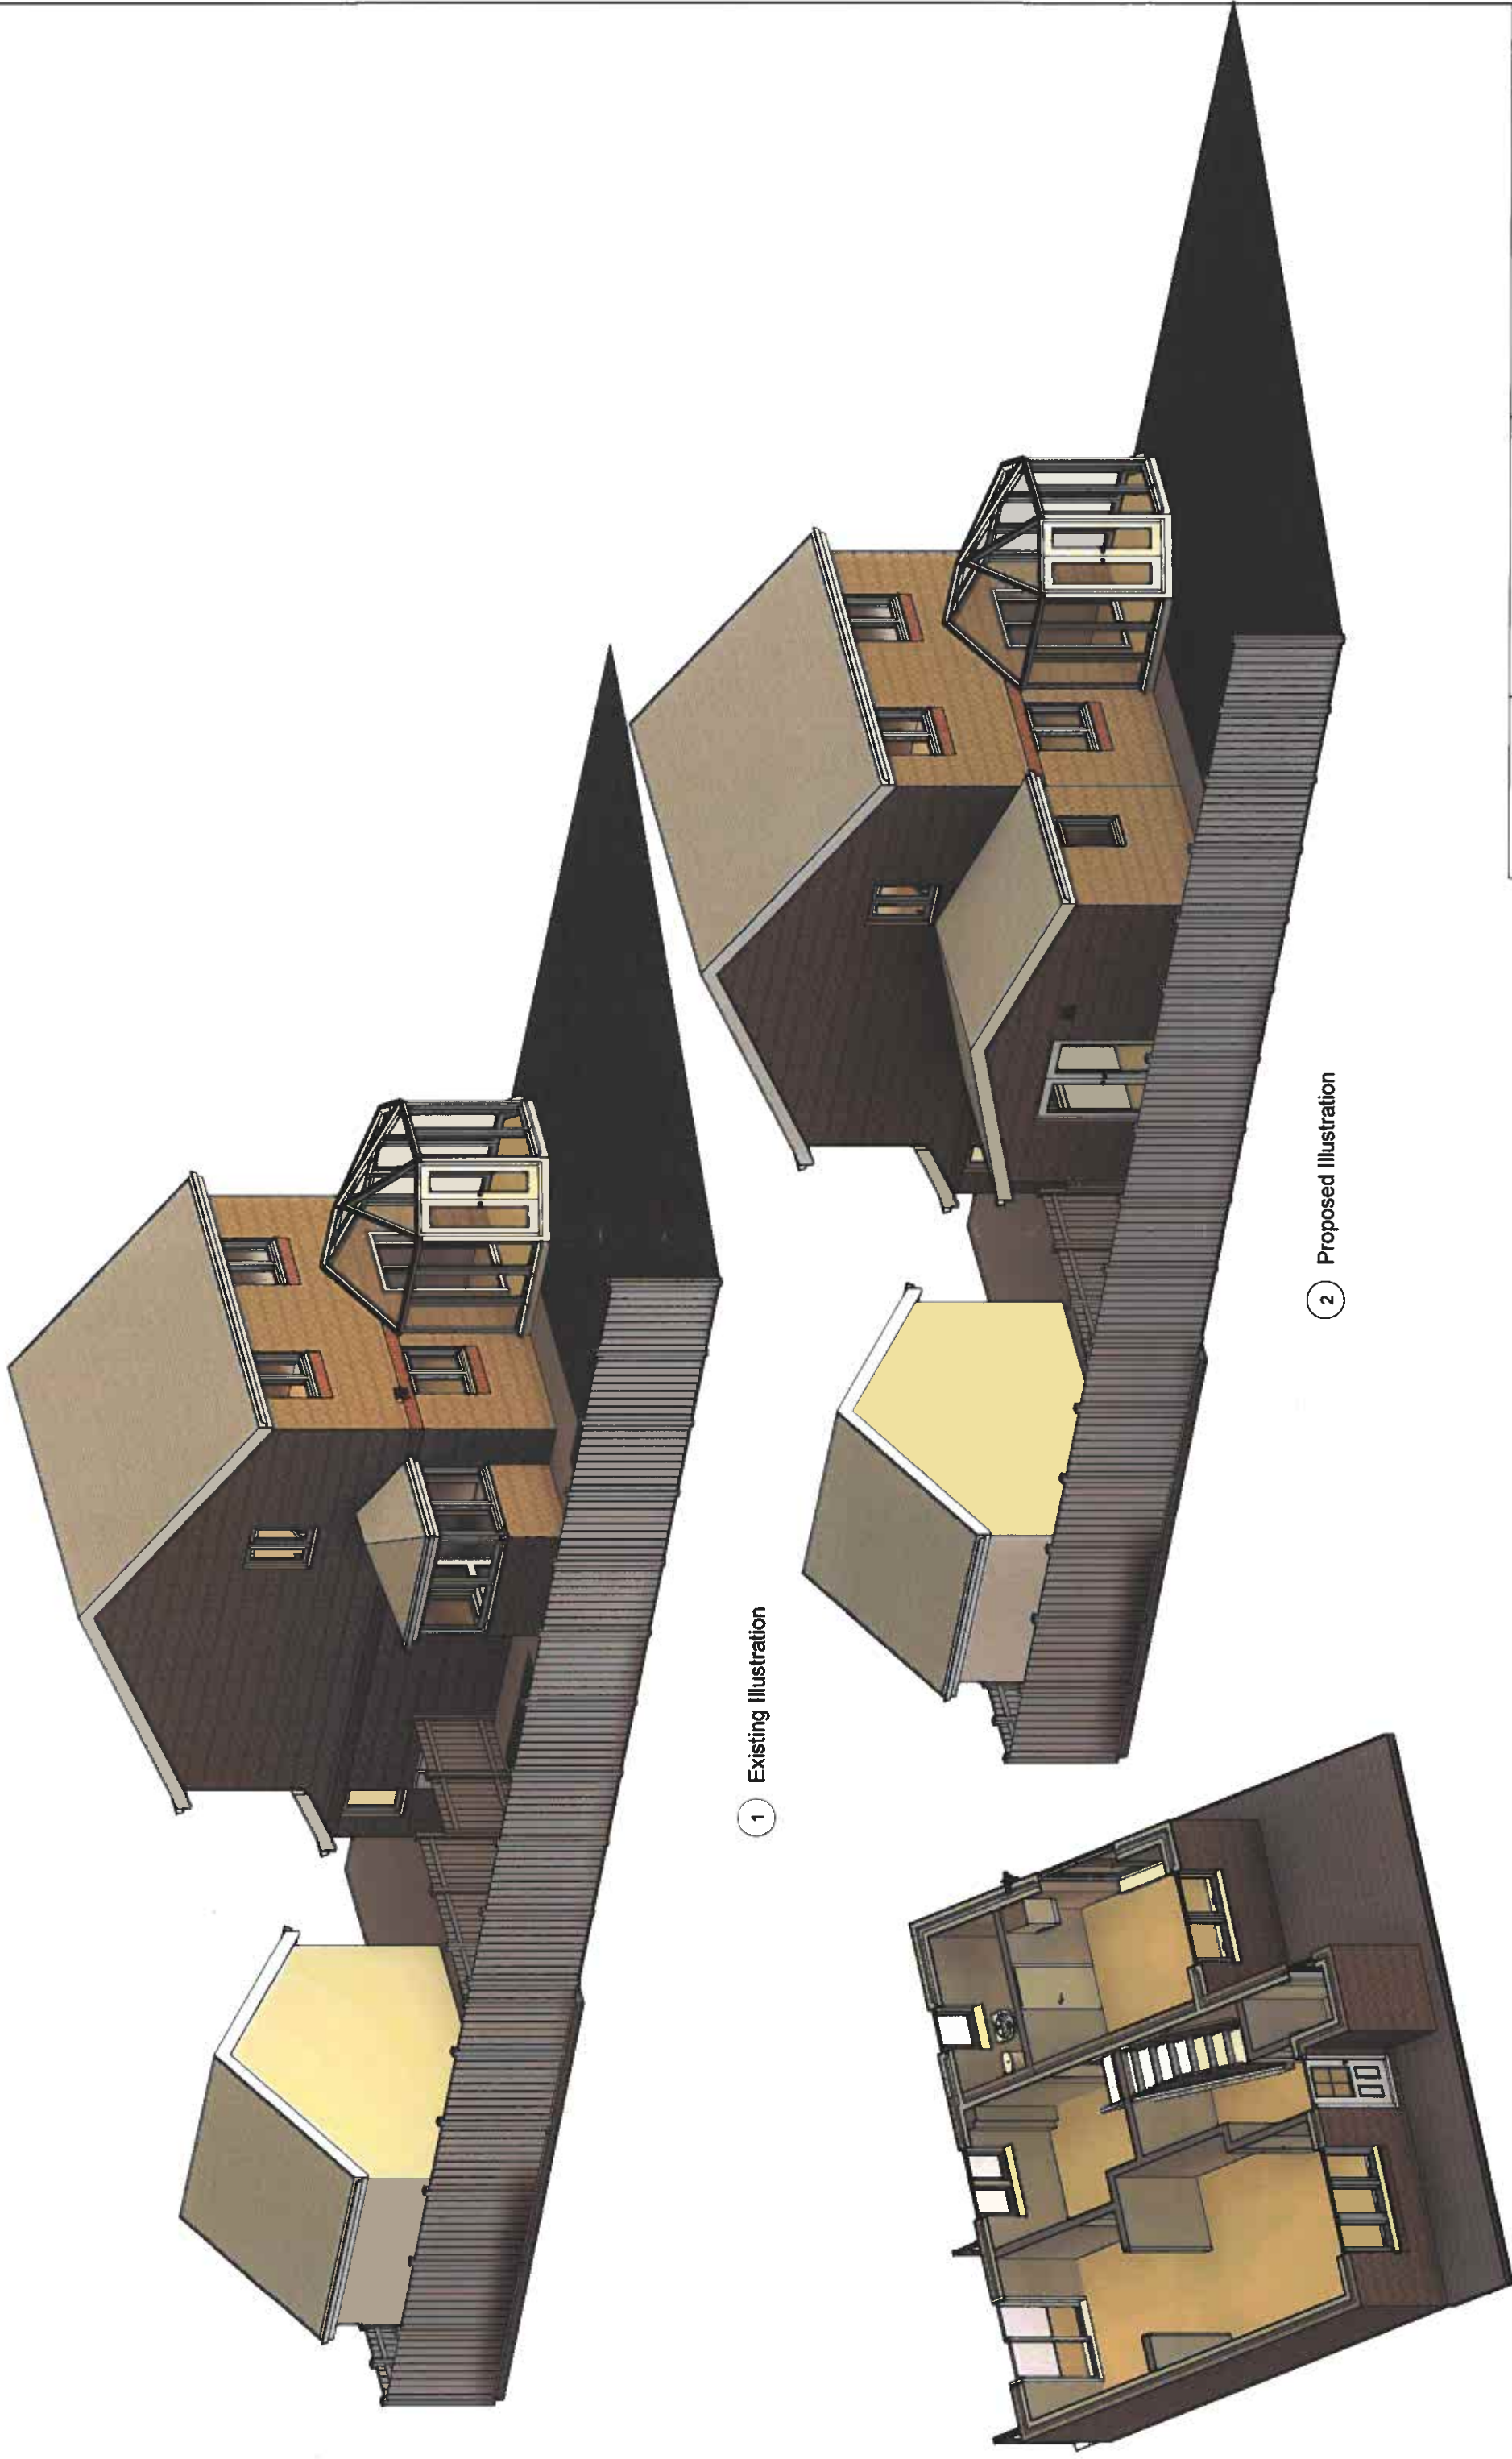

1 Existing Illustration

2 Proposed Illustration

3 Cutaway

PROJECT		SHEET		Illustrations		Indigo 3d Design		Checked by	Drawn by	Scale (@ A3)	
Single storey extension to side		Single storey extension to side		Single storey extension to side		Indigo 3d Design		JH	PH		
INDIGO DESIGN (Part of 3dcastwales Ltd) 5 Ashlea Drive, Merthyr Tydfil, CF47 0NY Tel: 01685 385746 Mob - 07940913216 Email: philip@3dcastwales.co.uk		Address		39 Trevithick Gardens, Merthyr Tydfil, CF47 0RP		DRAWING NUMBER		Rev No	Issue	Description	Date
						TG-05		A			10/12/2021