



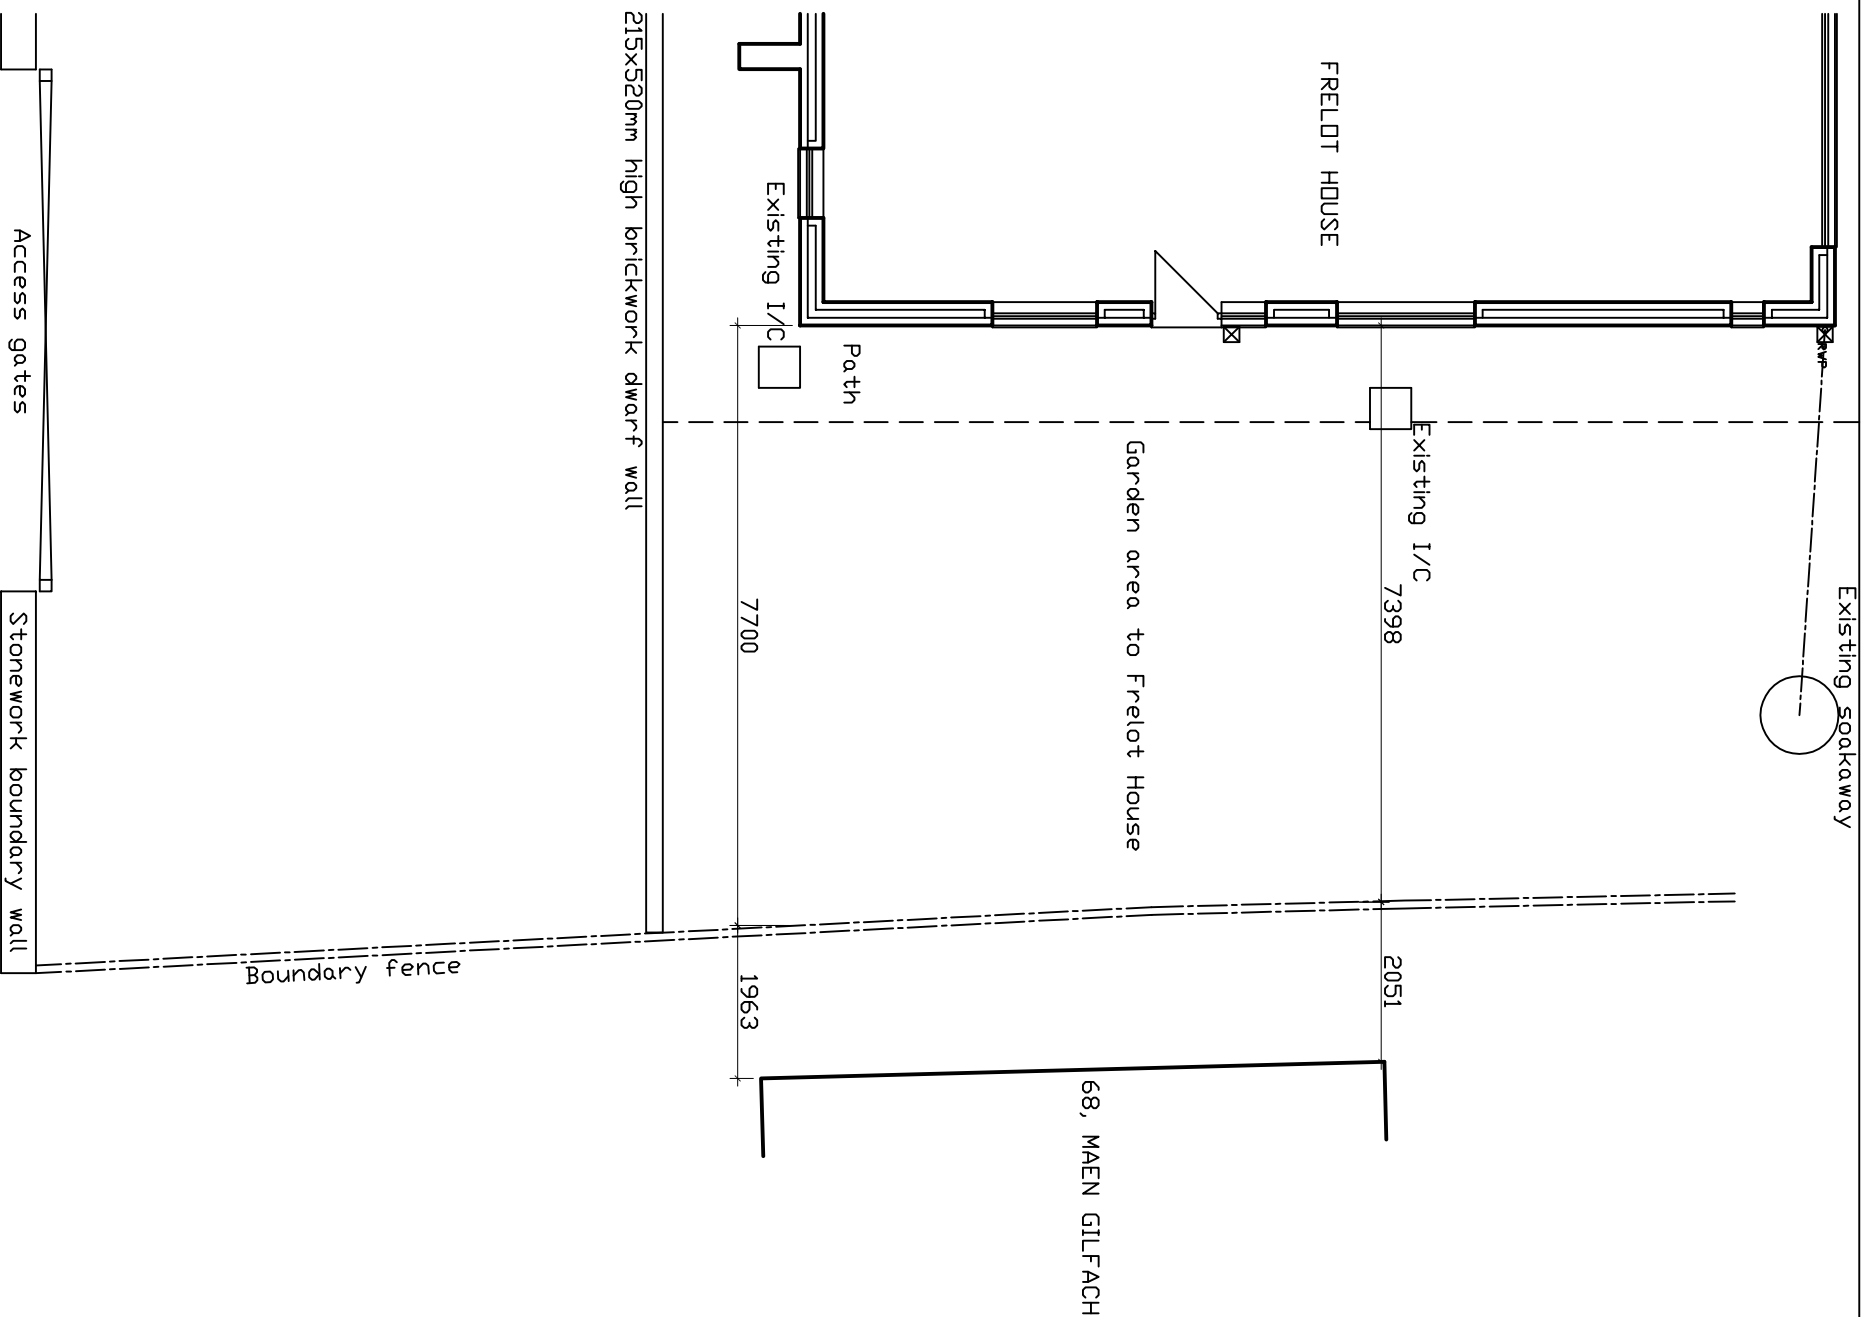

EXISTING GENERAL ARRANGEMENT PLAN

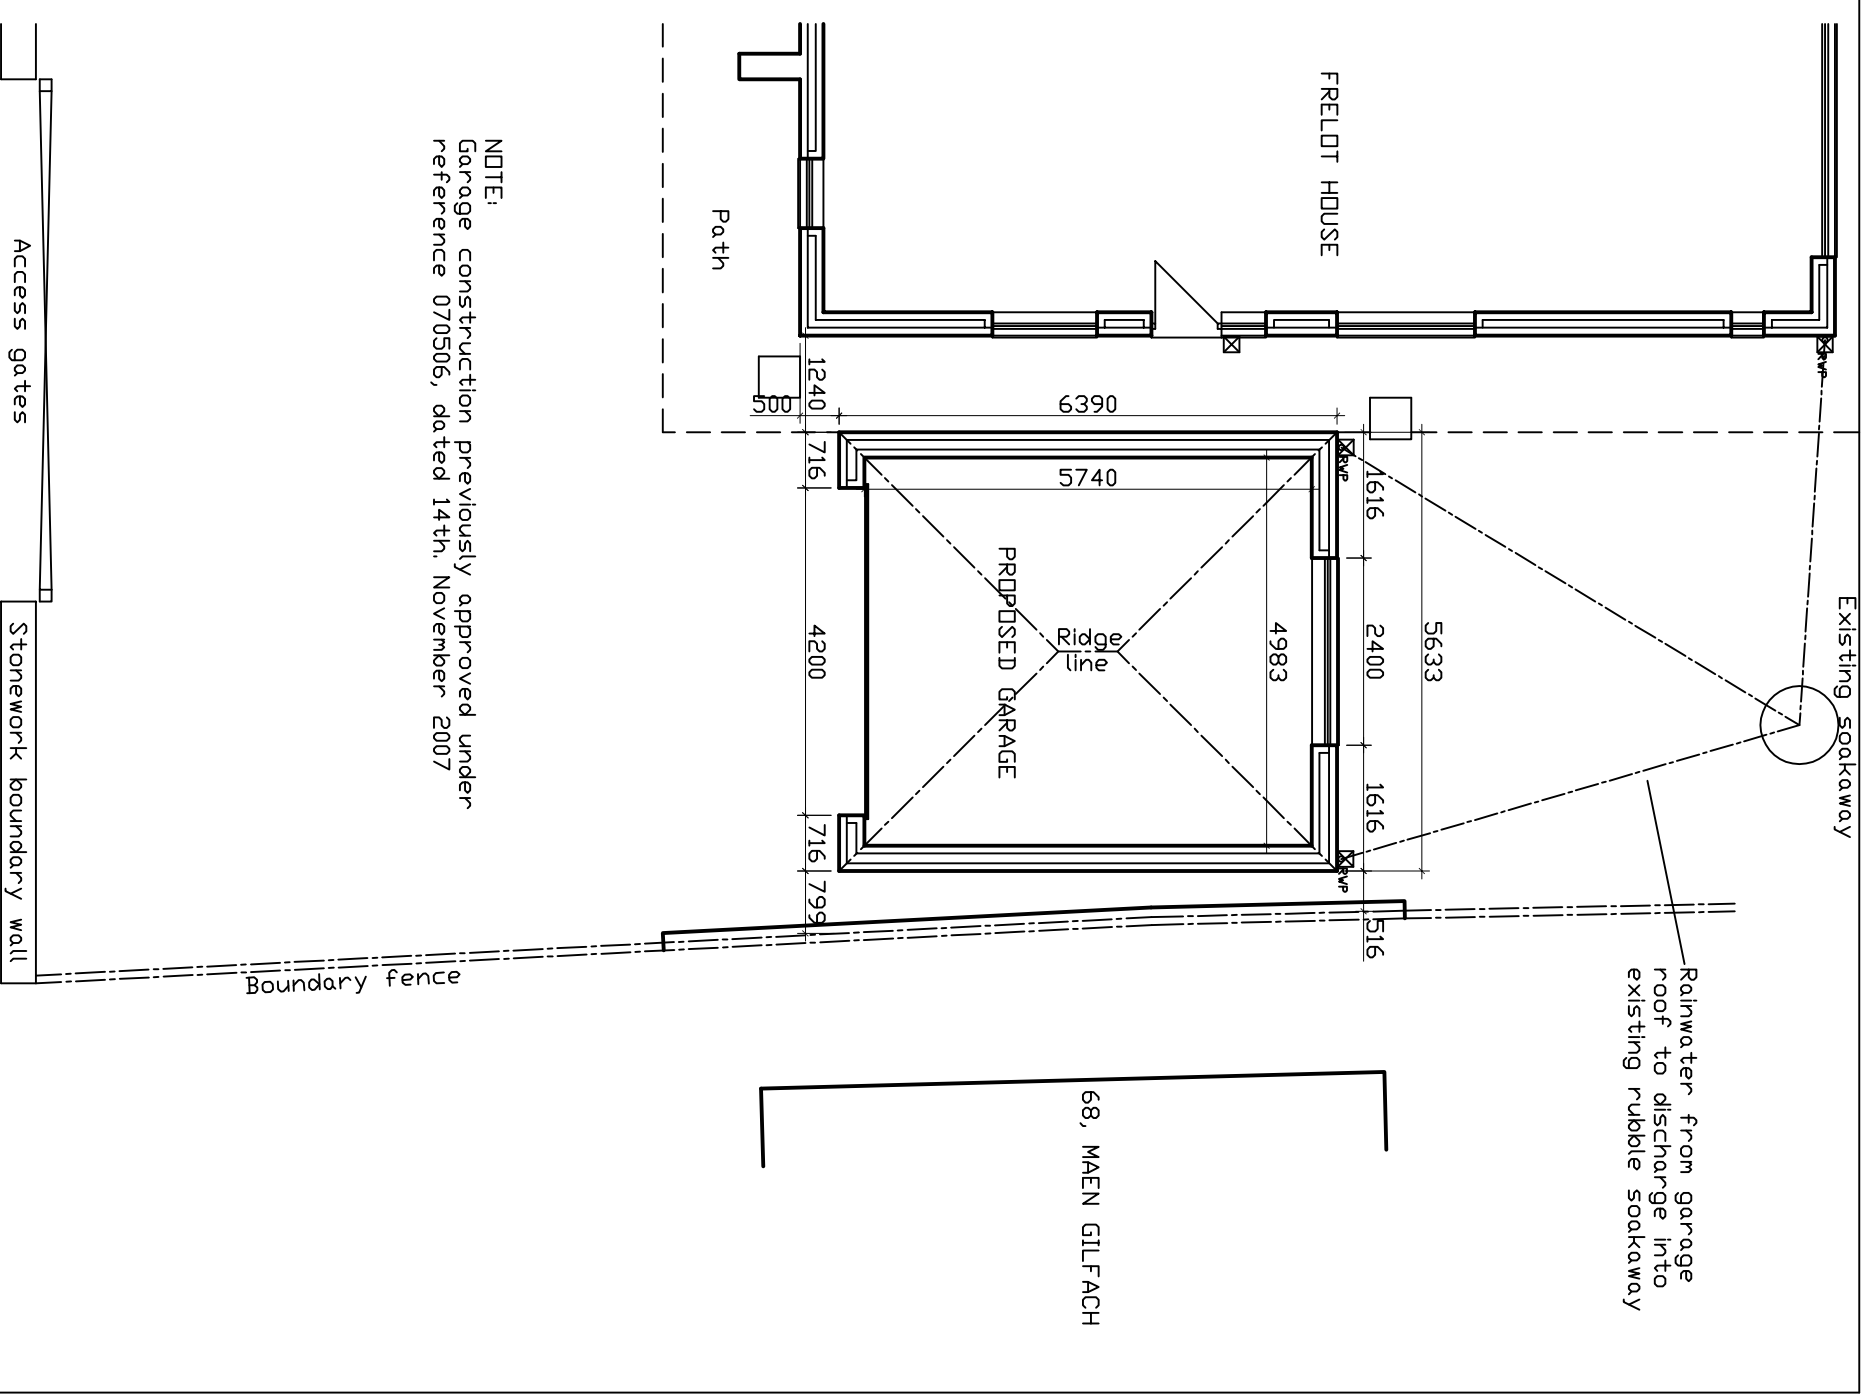

NOTE:
Garage construction previously approved under
reference 070506, dated 14th. November 2007

PROPOSED GENERAL ARRANGEMENT PLAN

PROJECT

PROPOSED DETACHED GARAGE,
FRELOT HOUSE,
MAEN GILFACH,
TRELEWIS,
TREHARRIS.

DRAWING GENERAL ARRANGEMENT PLANS

SCALE 1:100 DATE NOVEMBER 2021

DRAWN RE DRG.NO. 1A

THIS DRAWING IS COPYRIGHT