




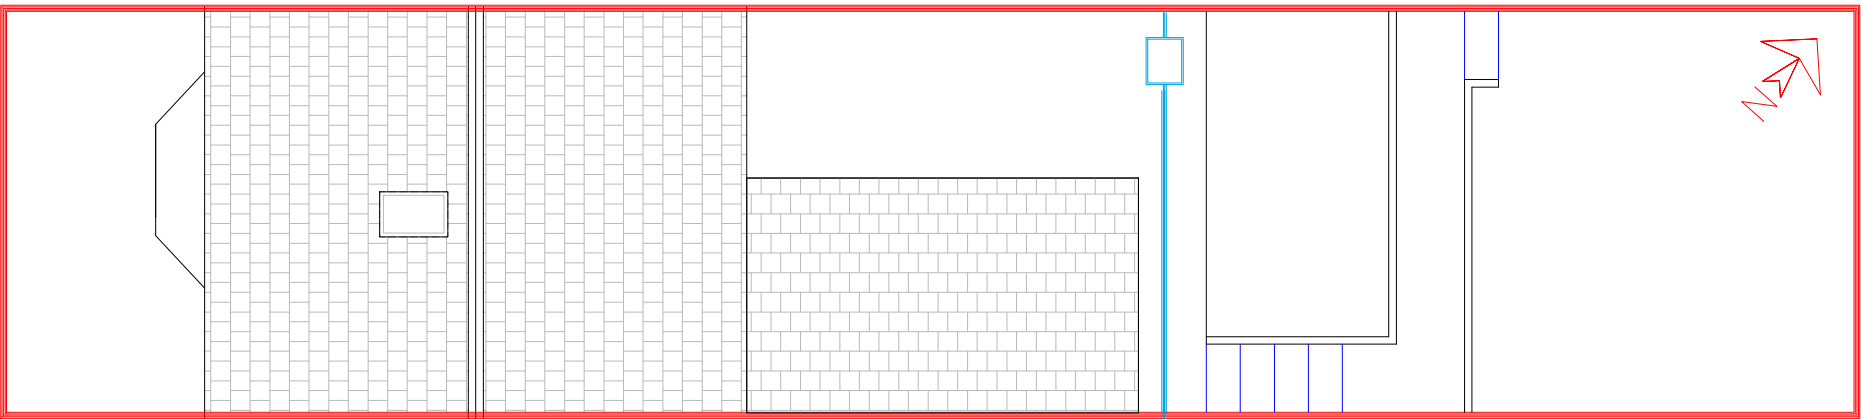


Existing Site Plan
1:100

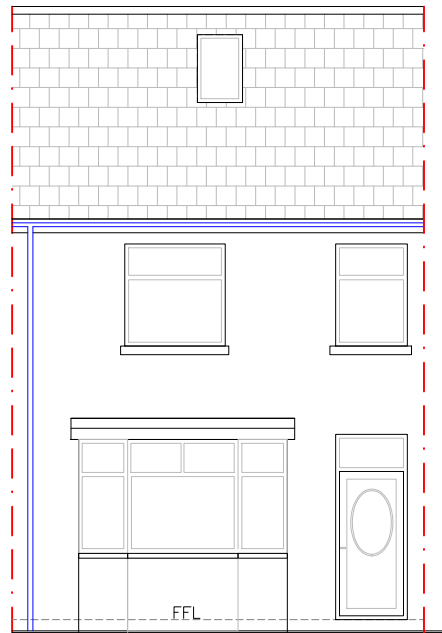


Existing Front Elev
1:100

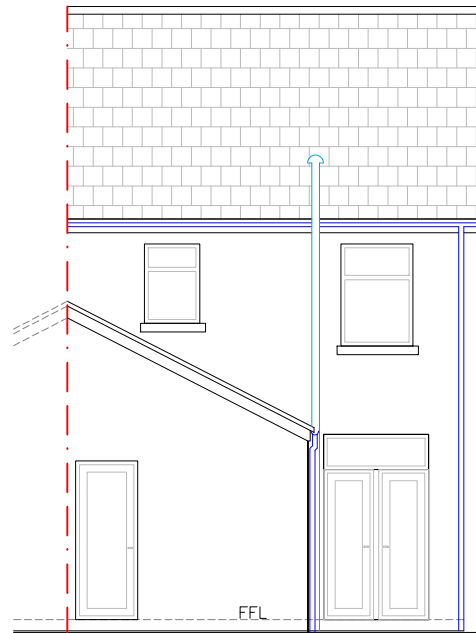


Existing Rear Elev
1:100

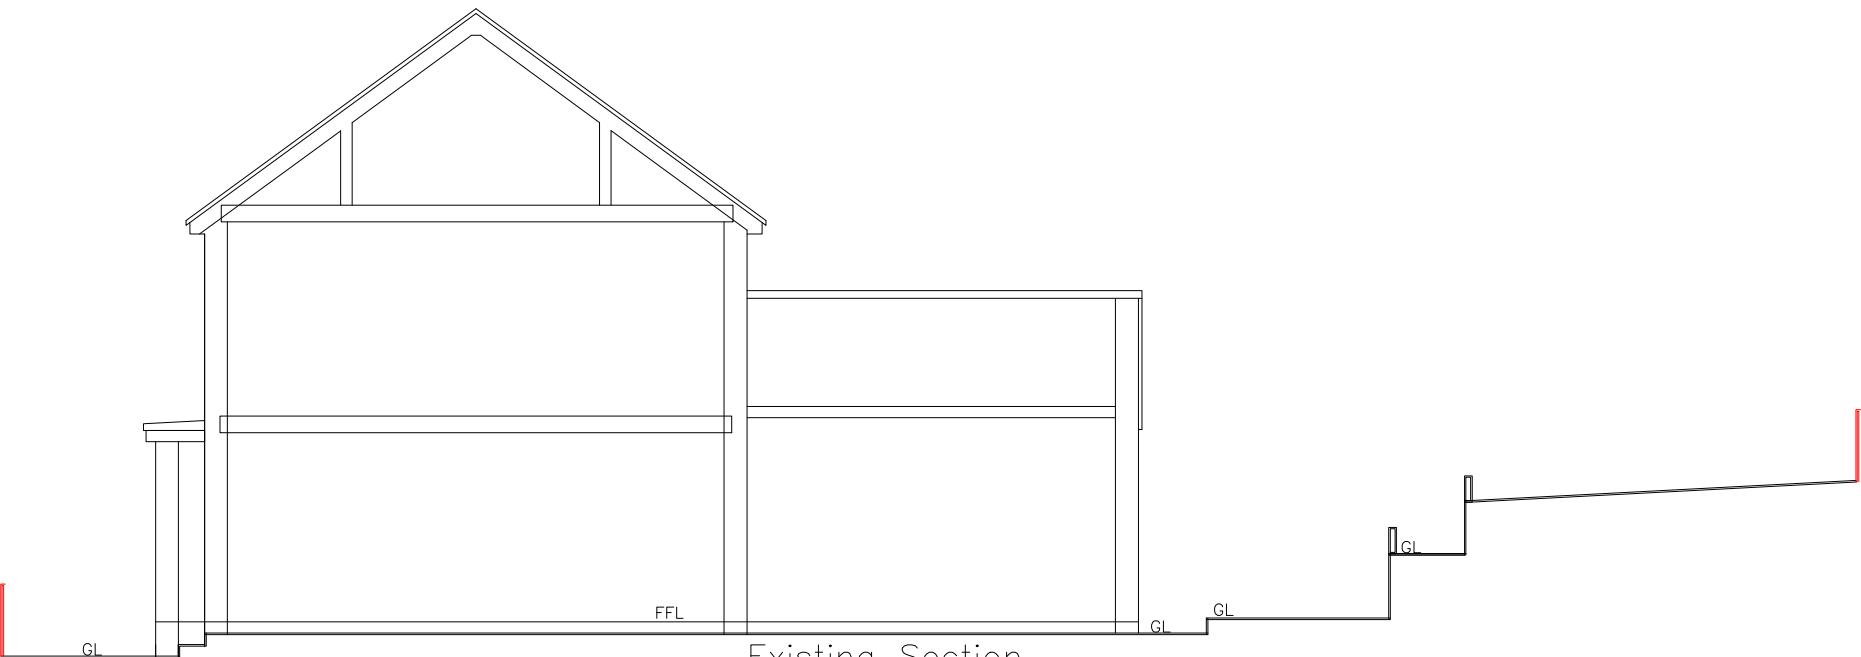


Existing Section
1:100

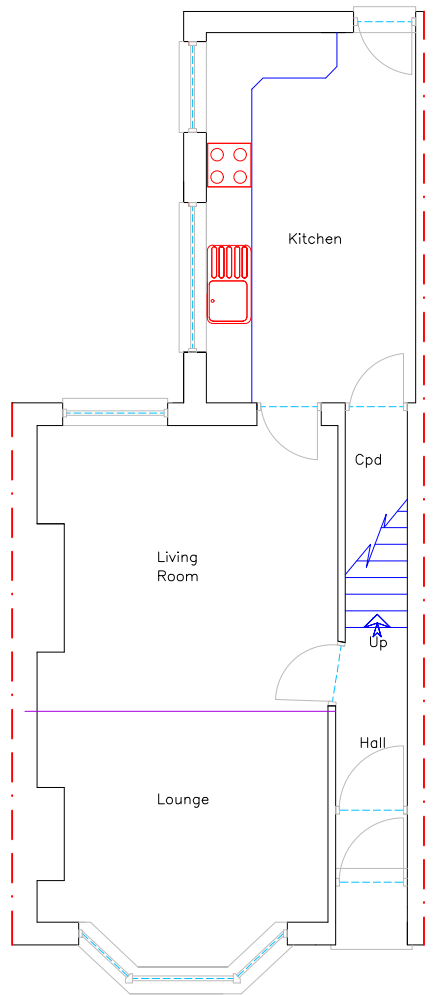


Existing Ground Floor Plan
1:100

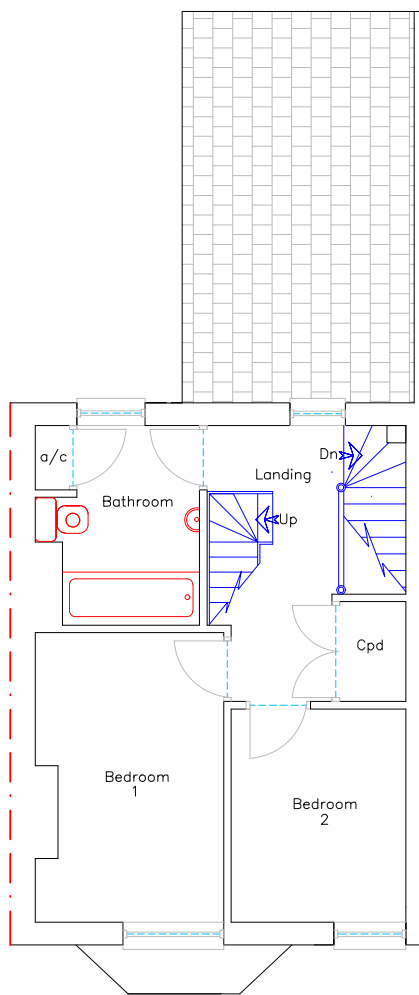


Existing First Floor Plan
1:100

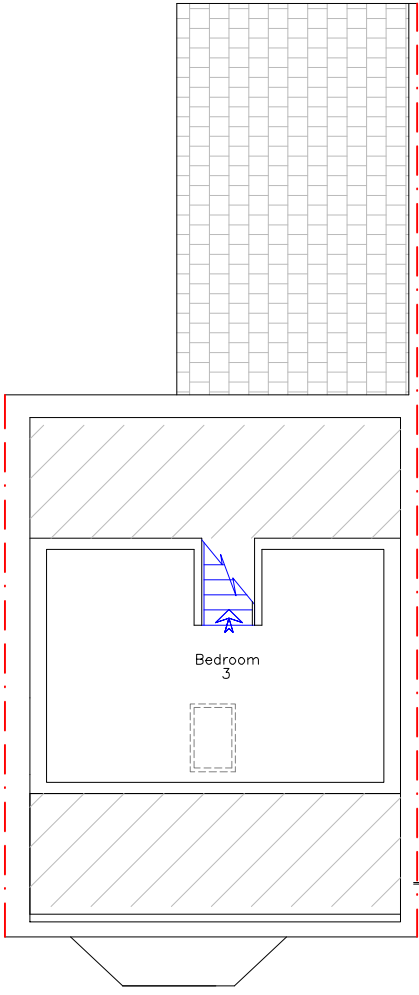

Existing Loft Floor Plan
1:100

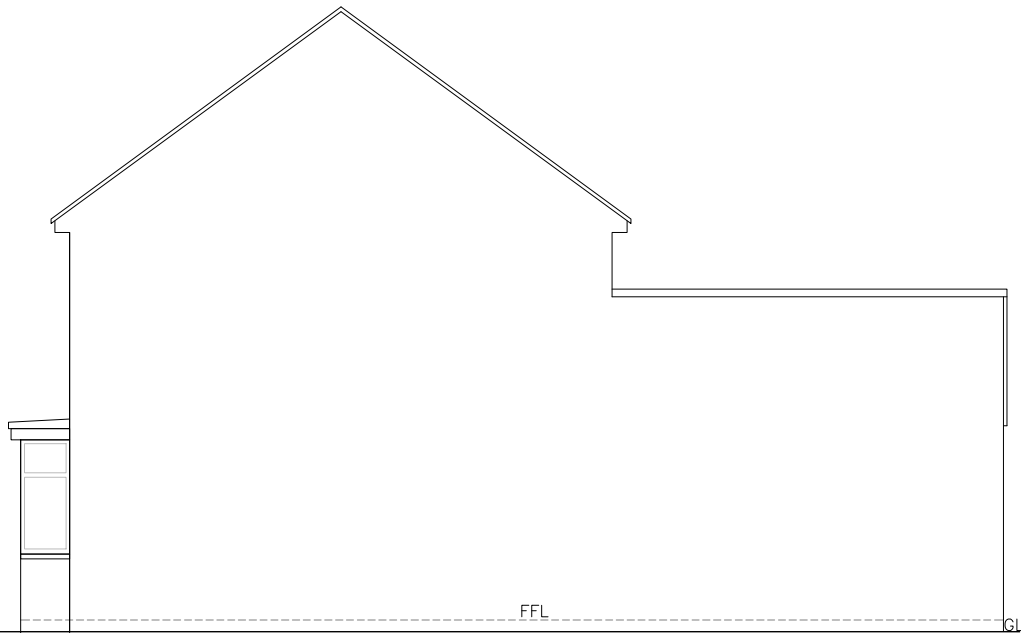

Existing Side Elev
1:100

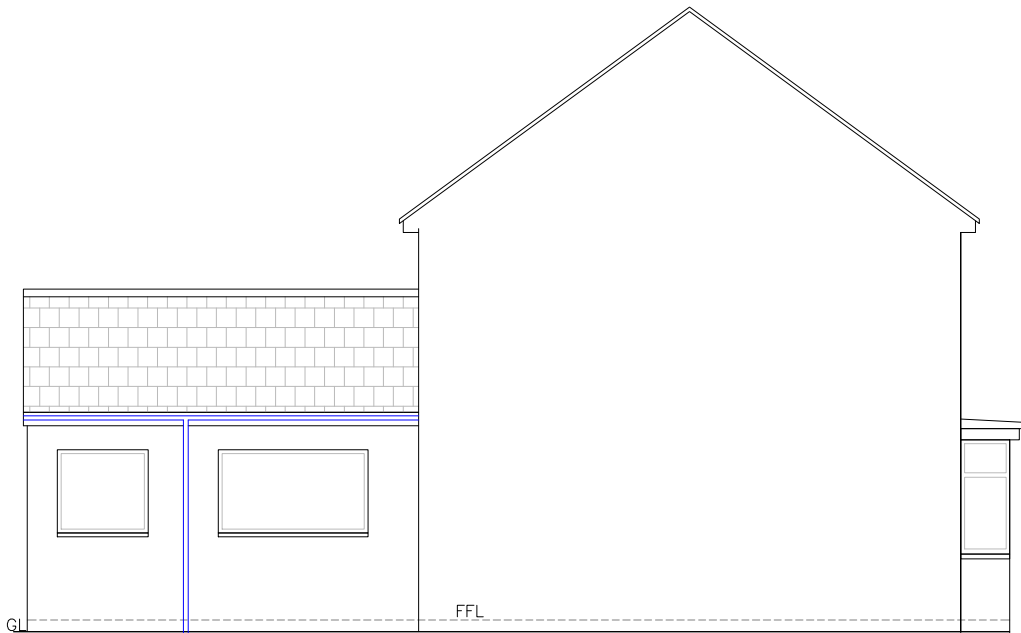

Existing Side Elev
1:100

	
Address	
3, Milbourne Tce Merthyr Tydfil CF47 0UG	
Project	
Proposed Two Storey Rear Extension with Loft Conversion, Front Canopy Roof Re-profiling of Rear Garden and Alterations	
Paper	Date
A2	FEB 26
Scale	Drwg Num
1:100	MILBOURNE 3 EXTG 01