


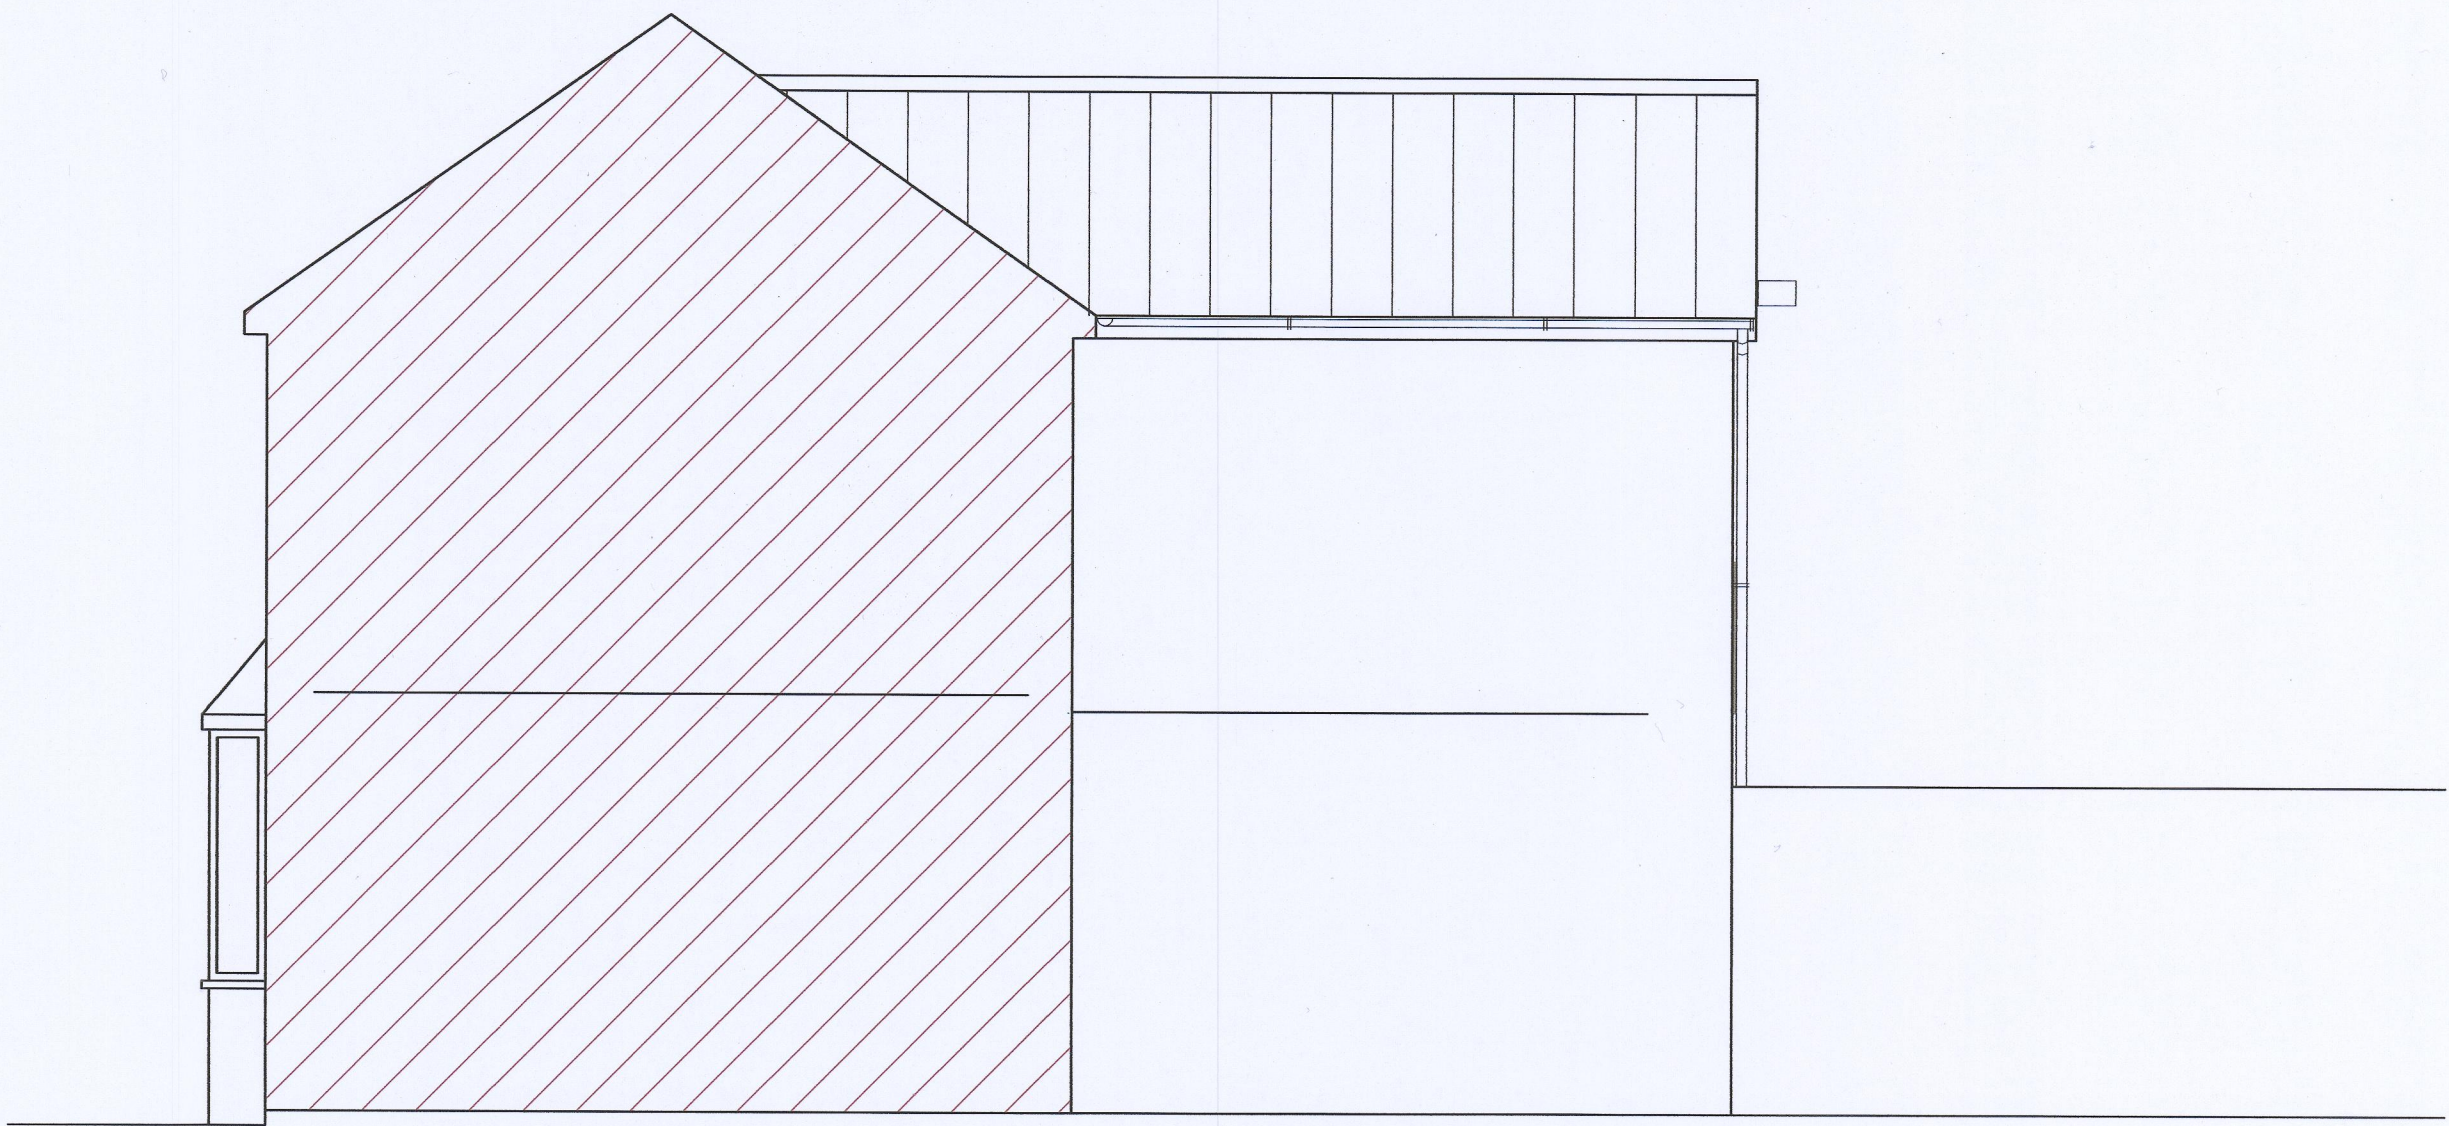

PROPOSED SIDE ELEVATION (viewed from No.39)



PROPOSED SIDE ELEVATION