



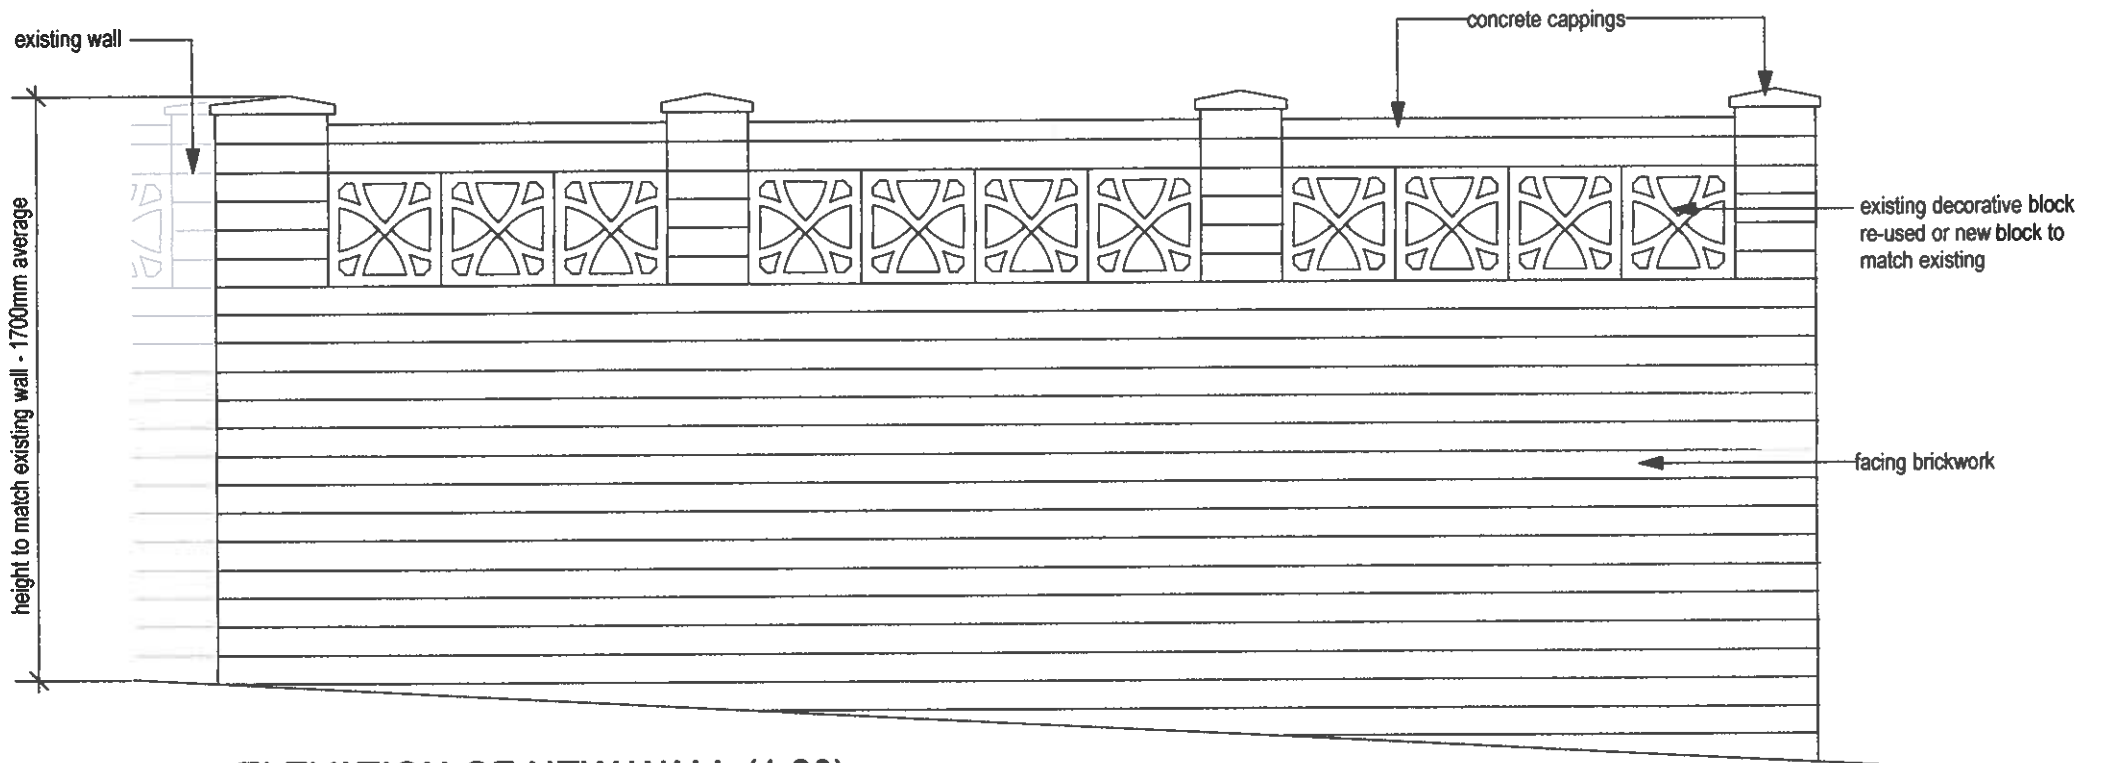

ELEVATION OF NEW WALL (1:20)

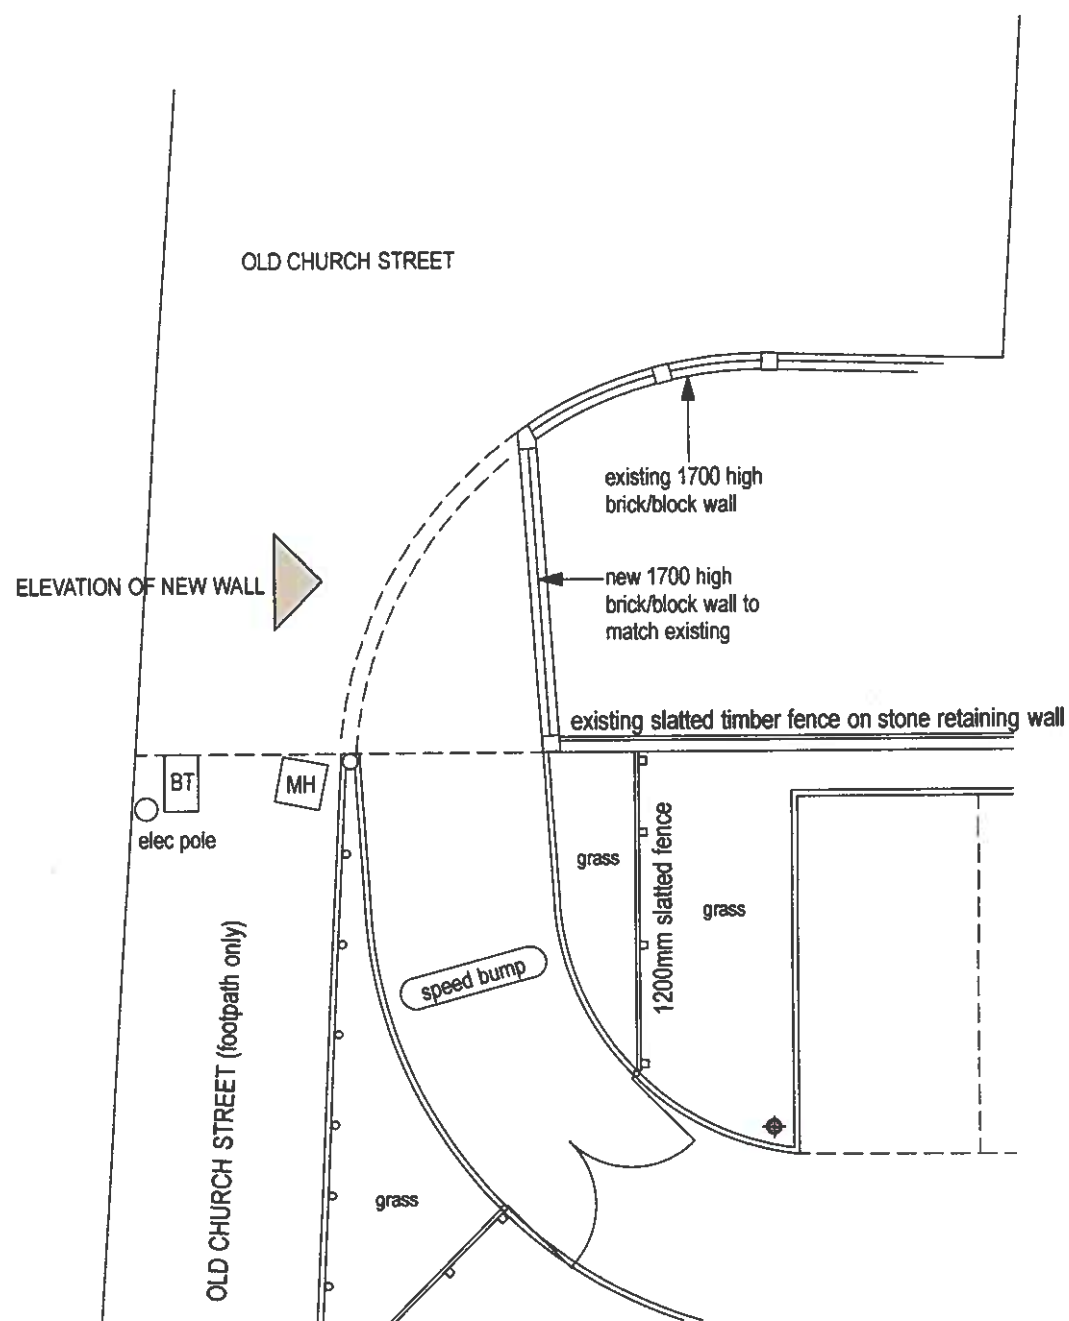

PLAN OF VEHICULAR ENTRANCE (1:100)

This drawing, the works and concepts depicted are the copyright of Paul Overton Architects and may not be reproduced or made use of, either directly or indirectly, without express written consent.

Do not scale off this drawing

All heights, levels, sizes and dimensions to be checked on site before any work is undertaken

PAUL OVERTON ARCHITECTS

97A HIGH STREET
MERTHYR TYDFIL
CF47 8UD

TEL. 01685 371194
MOB. 07929 859 282
paul@pro-architects.co.uk

Client

MURPHY CORKE DEVELOPMENTS LTD

Project

**EBENEZER CHAPEL
CEFN COED
MERTHYR TYDFIL**

Drawing Title

**Detail of new wall
adjacent vehicular
entrance**

CAD ref

9019

Drawn

PRO

Date

January 2021

Scale

1 : 100, 1:20

Project No.

9019

Drawing No.

303

Revision

-

Additional dimensions
Approved 14th January 2021