


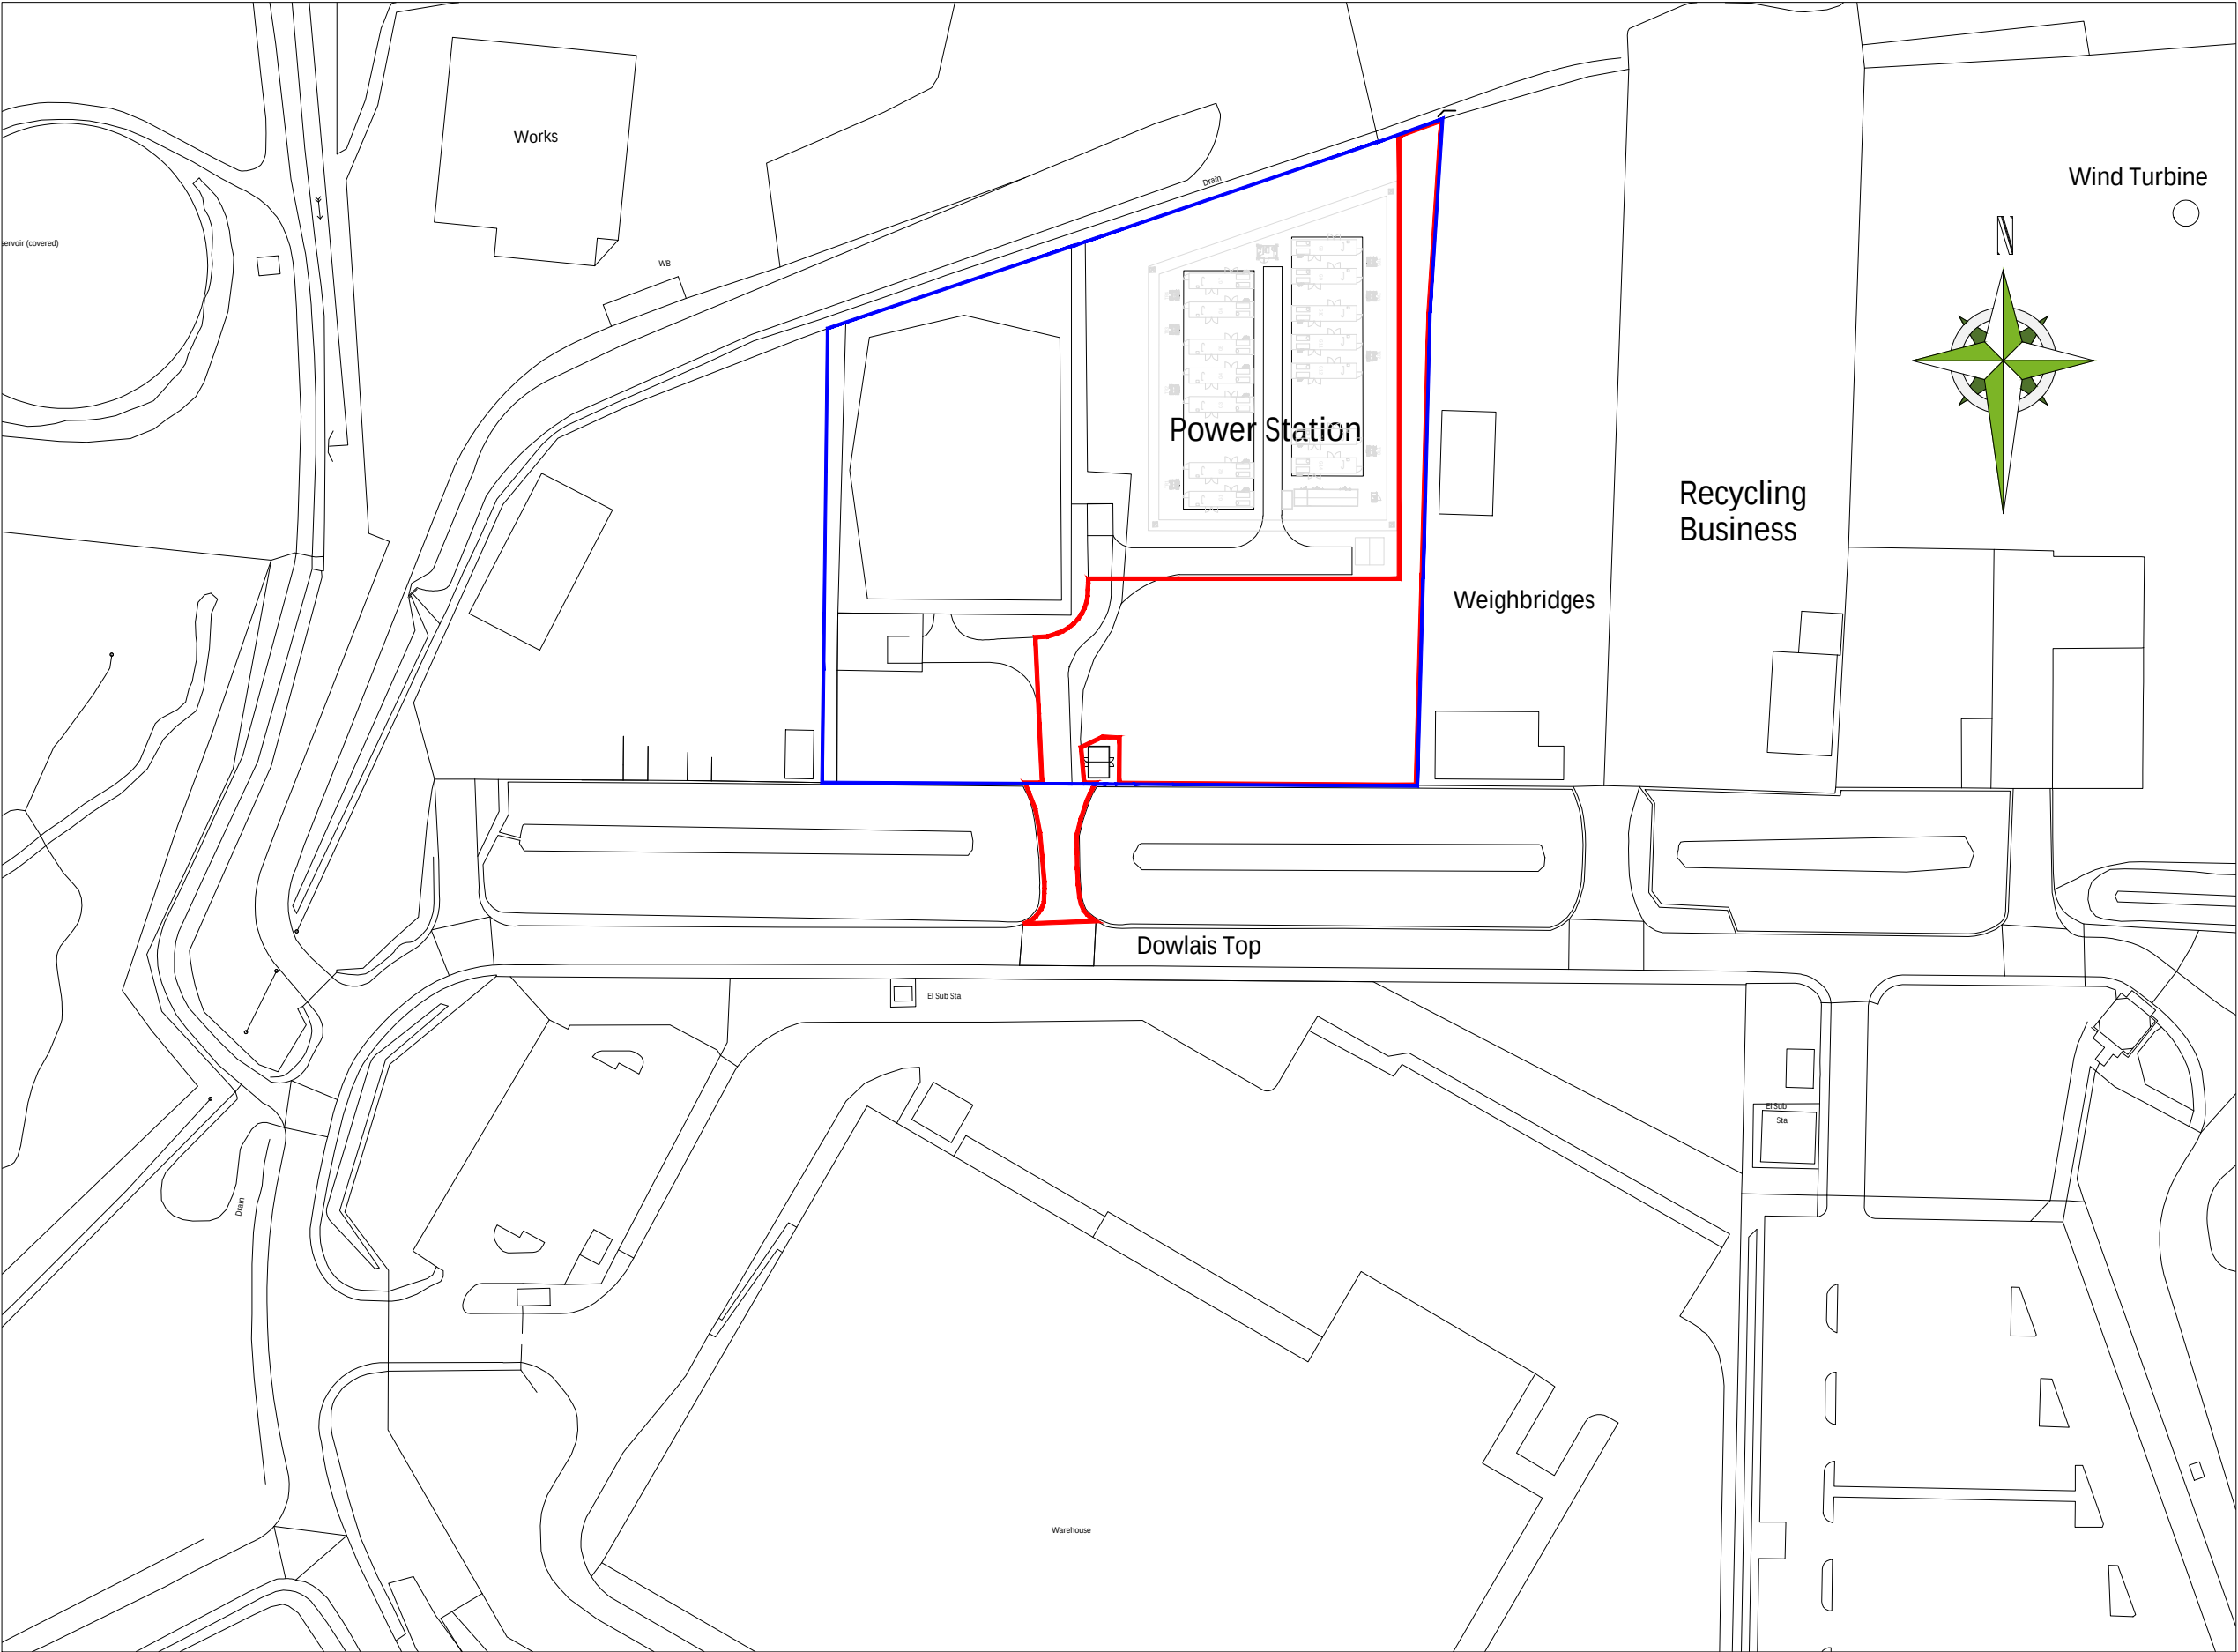

LOCATION PLAN

LEGEND:

LANDLORD'S PROPERTY

PROPOSED SITE

A	Planning boundary extended to accommodate Biodiversity enhancement area	ST	SW	SW-AM	31-07-24
Rev	Rev Description	Drw	Chk	Apprv	Date
REVISIONS					

Planning

ALL DIMENSIONS TO BE CHECKED ON SITE
WORK TO FIGURED DIMENSIONS ONLY
REPORT DISCREPANCIES TO CONRAD ENERGY LTD
AT ONCE BEFORE PROCEEDING
COPYRIGHT ACT APPLIES

conrad

energy

CONRAD ENERGY LIMITED
UNITS D & E, WINDRUSH COURT, BLACKLANDS WAY, ABINGDON OX14 1SY
T: 01865 338166 E: info@conradenergy.co.uk W: www.conradenergy.co.uk

Project Title:
PROPOSED POWER GENERATION HYDROGEN PLANT
LAND AT PENYGARNDU INDUSTRIAL ESTATE
MATHYR TYDFIL
CF48 2TA

LOCATION PLAN

Scale @A3: 1:1250

Date: 29-07-2024

Drawn: ST

Checked: SW

Drawing No: CEL-21011-LOP-001

Rev: A

001

LOCATION PLAN

Scale: 1:1250@A3

