




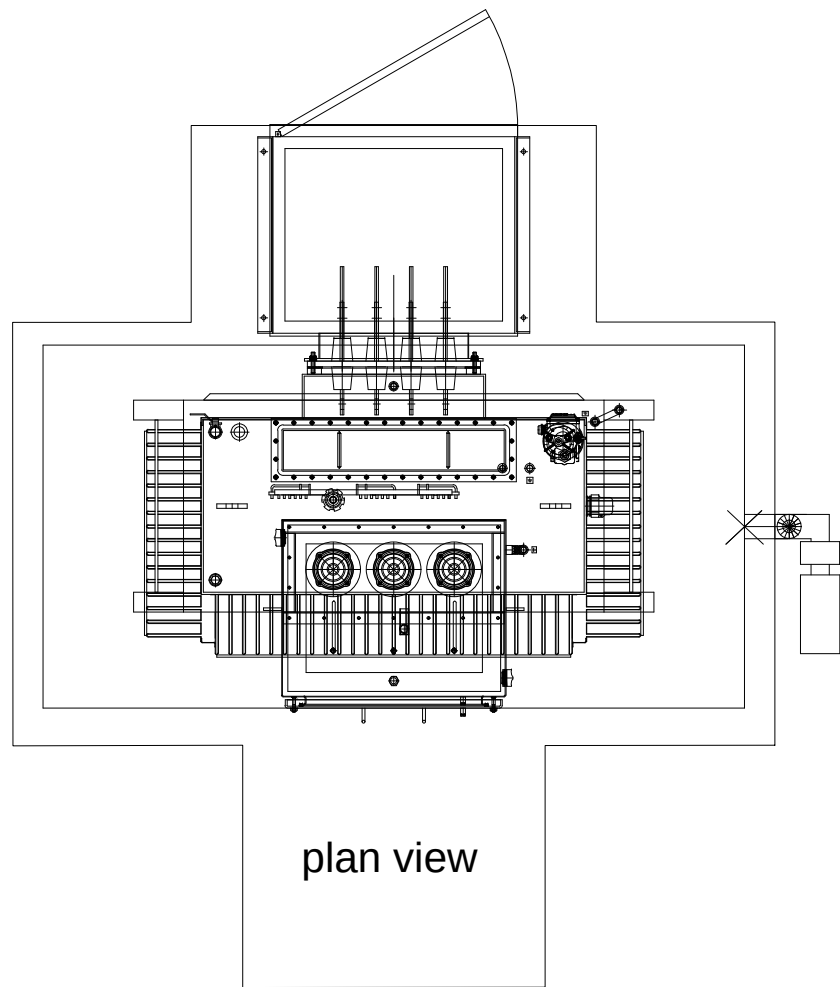


plan view

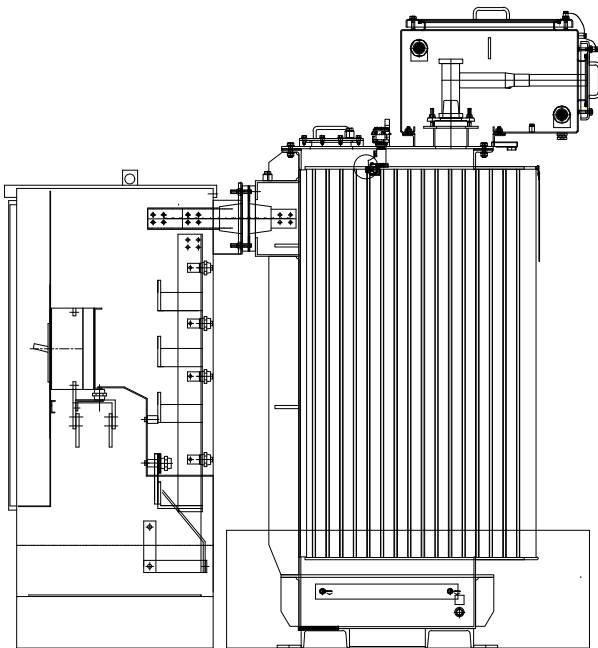


side elevation

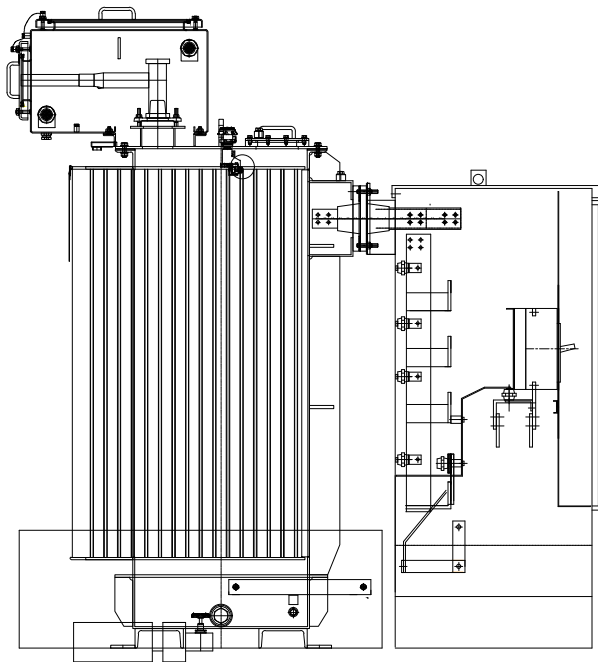


side elevation

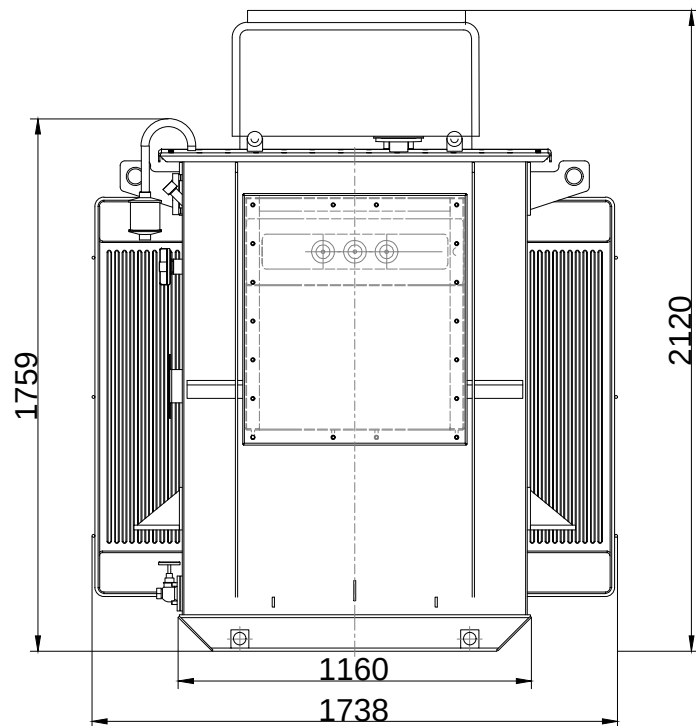

elevation - view on HV

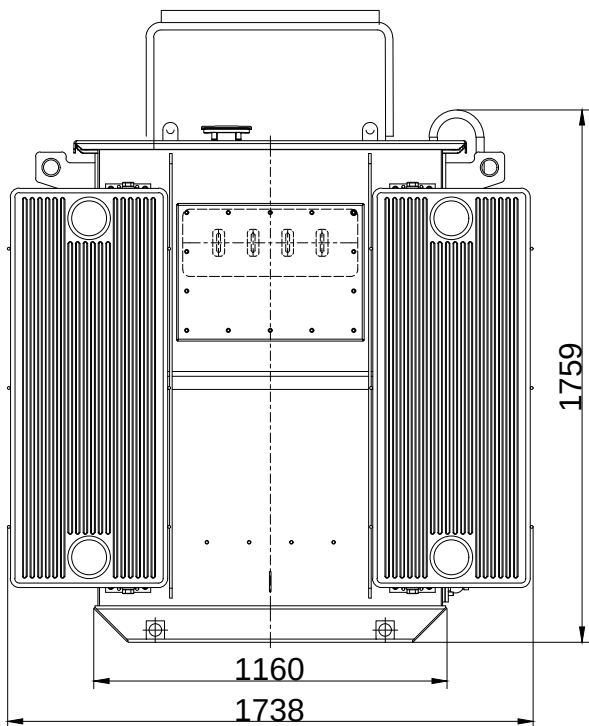

elevation - view on LV

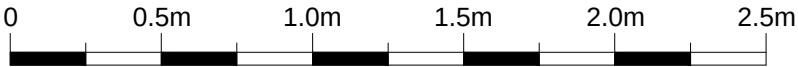

SCALE 1:25



Conrad Energy, Suites D & E,
Windrush Ct, Blacklands Way, Abingdon, OX14 1SY
Tel: 01235 427290

ALL DIMENSIONS TO BE CHECKED ON SITE.
WORK TO FIGURED DIMENSIONS ONLY.
REPORT DISCREPANCIES TO CEL AT ONCE BEFORE PROCEEDING
COPYRIGHT ACT APPLIES

Planning

Rev.

. .
. .
. .
. .

Date.

. .
. .
. .
. .

By.

. .
. .
. .
. .

Project Title:

STANDARD DETAIL

Drawing Title:

Auxiliary Transformer

Scale: 1:25 @ A3

Date: July 2024

Drawing No:

CEL-STD-AUX-TX-001

Plot date: 26-Jul-24

Drawn: ST

Checked: SW

Rev: