



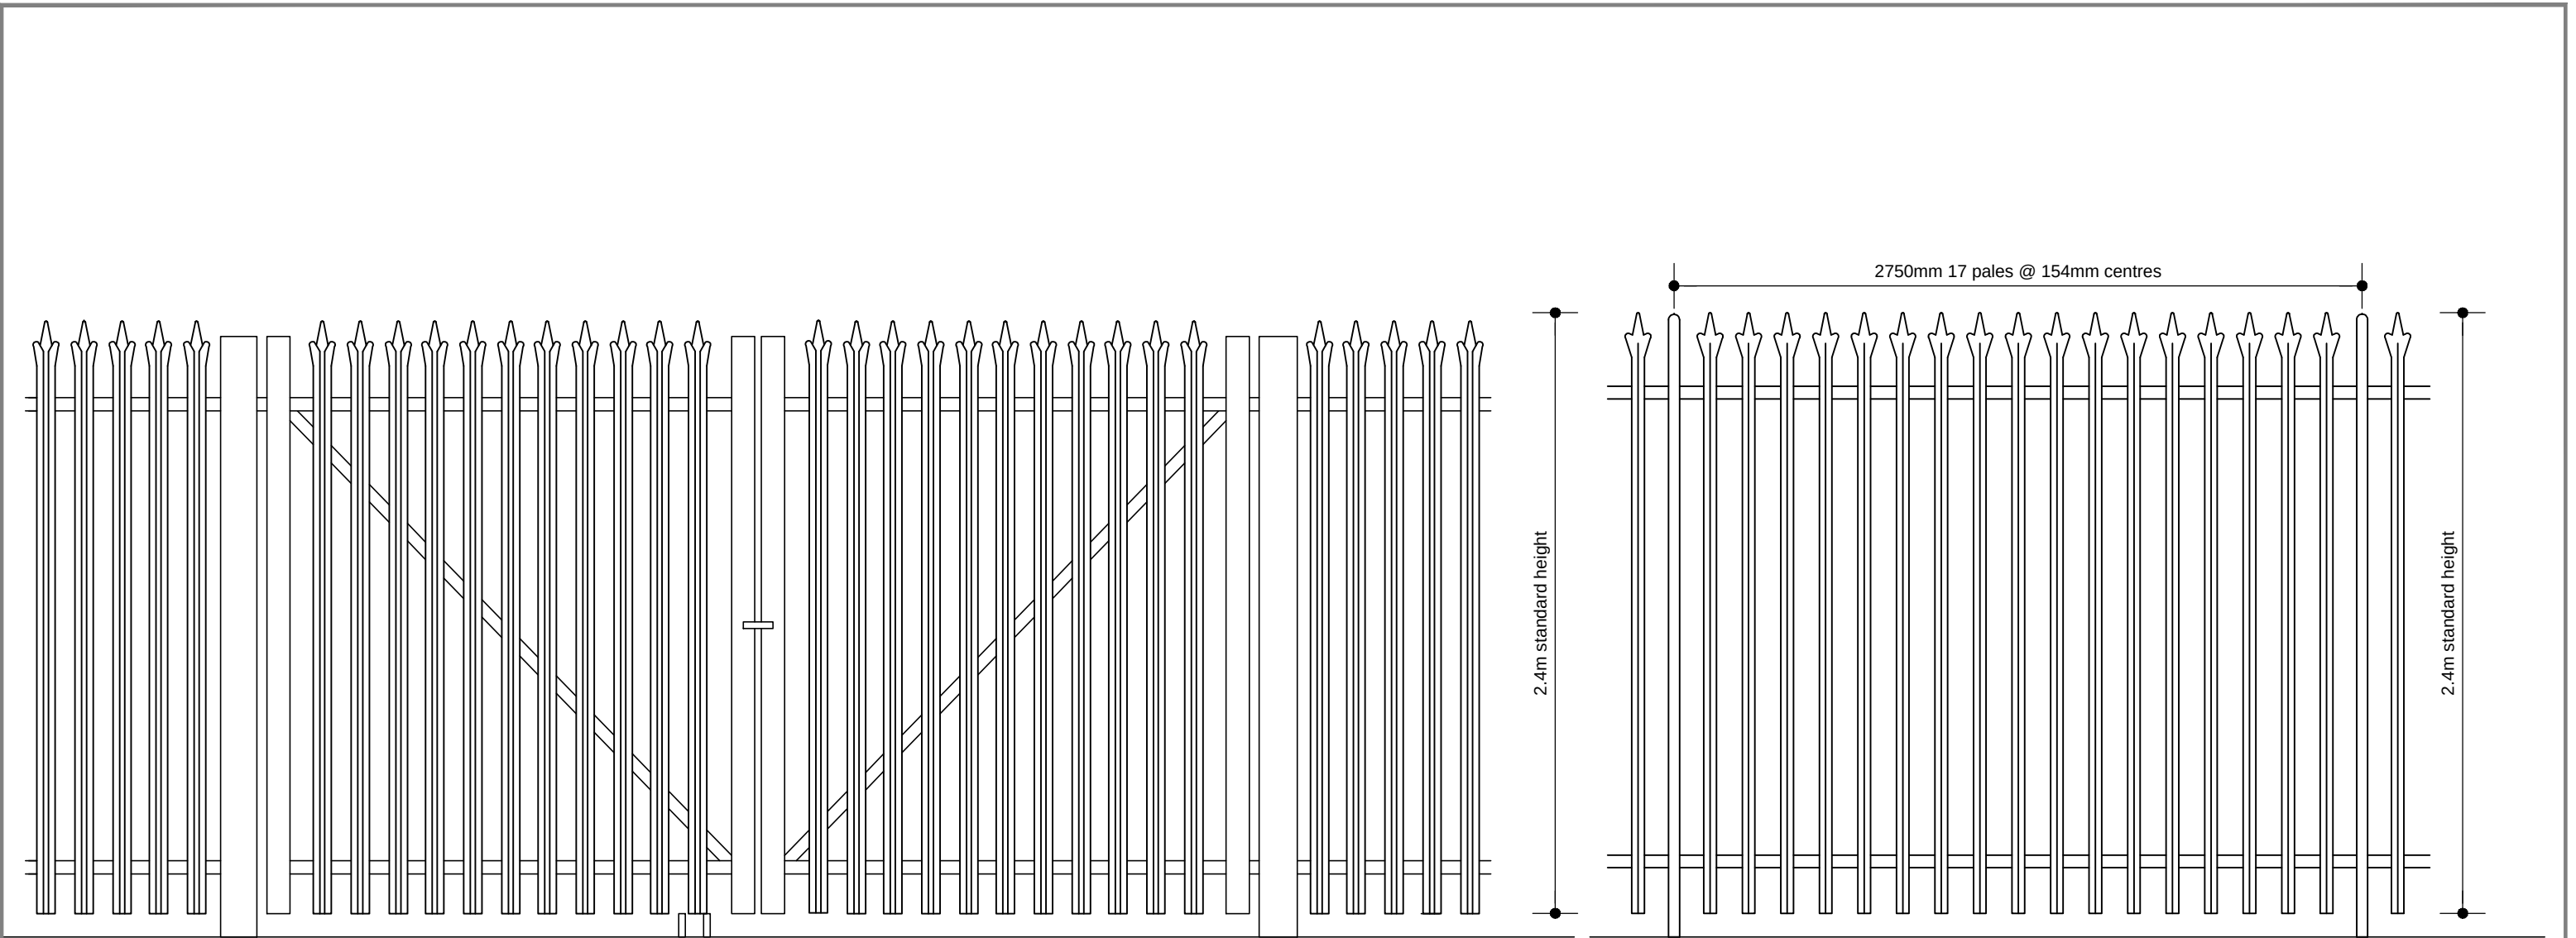

Typical Palisade Gate Elevation

Typical Palisade Security Fence

Material Finish
Moss Green
RAL 6005

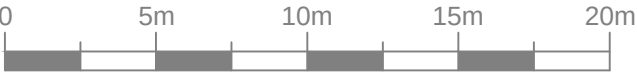

SCALE 1:250

	Conrad Energy, Suites D & E, Windrush Ct, Blacklands Way, Abingdon, OX14 1SY Tel: 01235 427290	Rev.	Date.	By.	Project Title:	Drawing Title:	Scale: 1:25@ A3	Drawn: ST
	ALL DIMENSIONS TO BE CHECKED ON SITE. WORK TO FIGURED DIMENSIONS ONLY. REPORT DISCREPANCIES TO CEL AT ONCE BEFORE PROCEEDING COPYRIGHT ACT APPLIES	.	.	.	STANDARD DETAIL	PALISADE SECURITY FENCE	Date: July 2024	Checked: SW
	Planning	.	.	.			Drawing No:	Rev:
							CEL-STD-FE-001	
							Plot date: 5-Jul-24	