

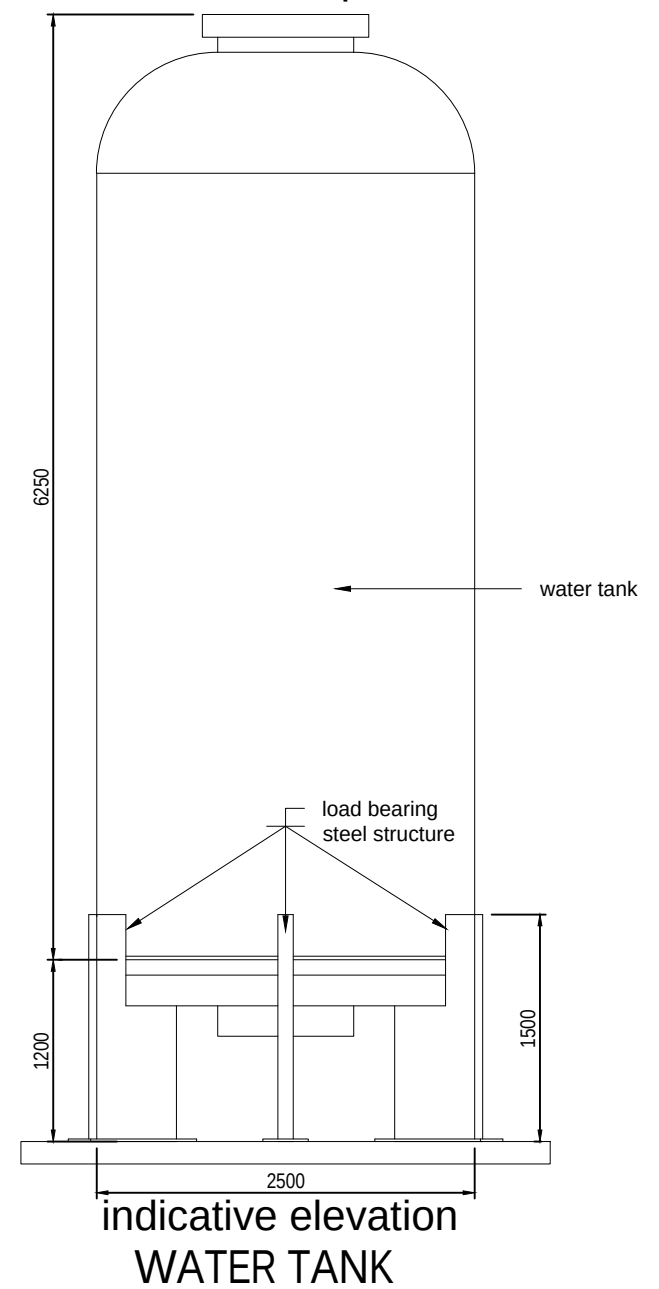
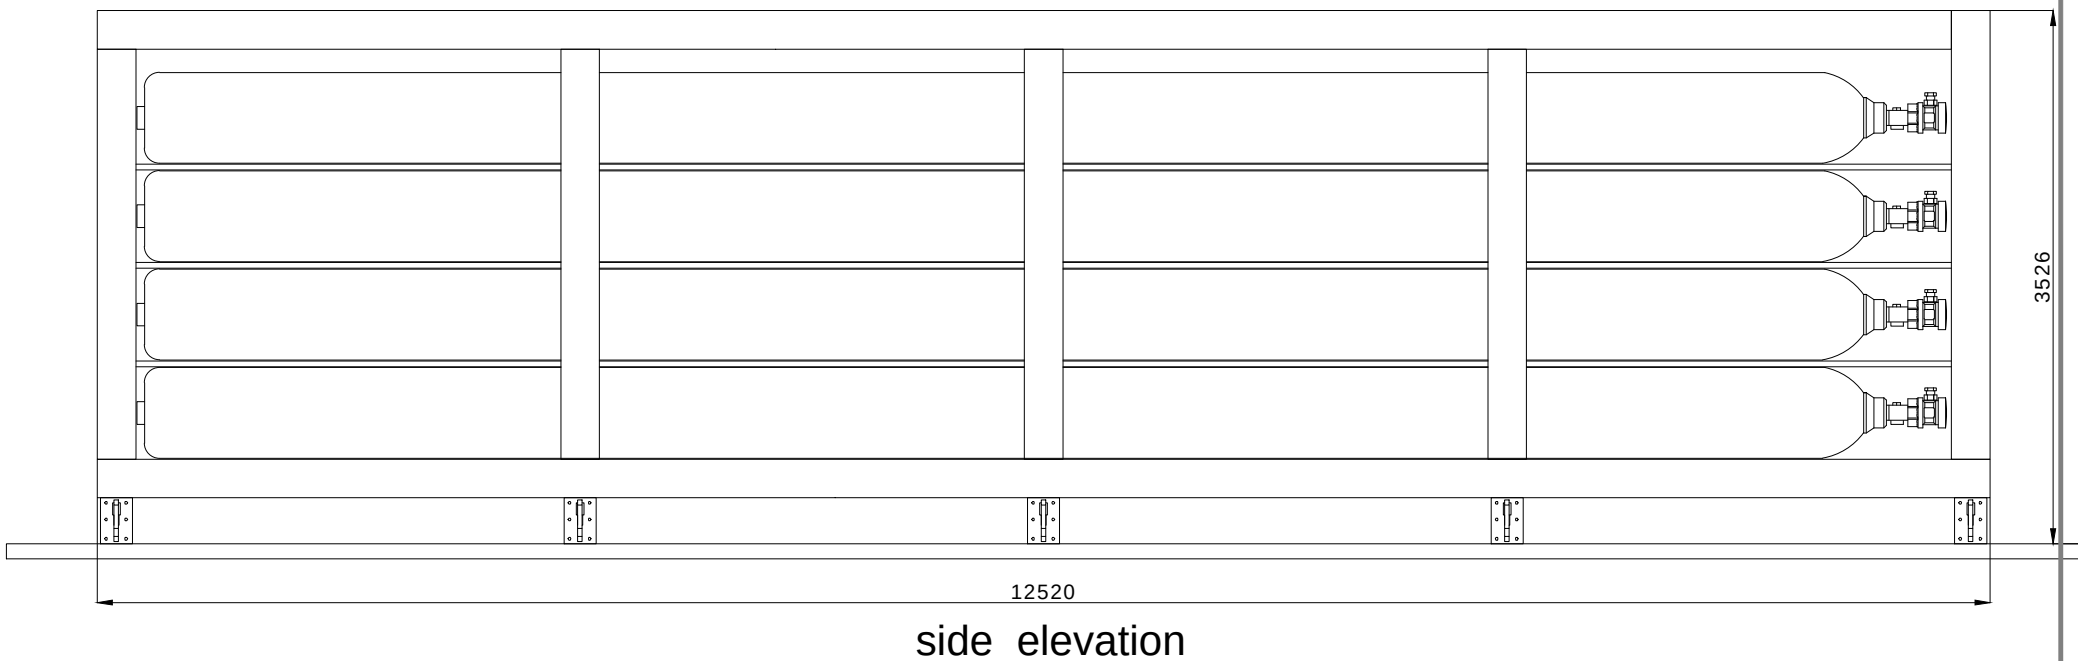


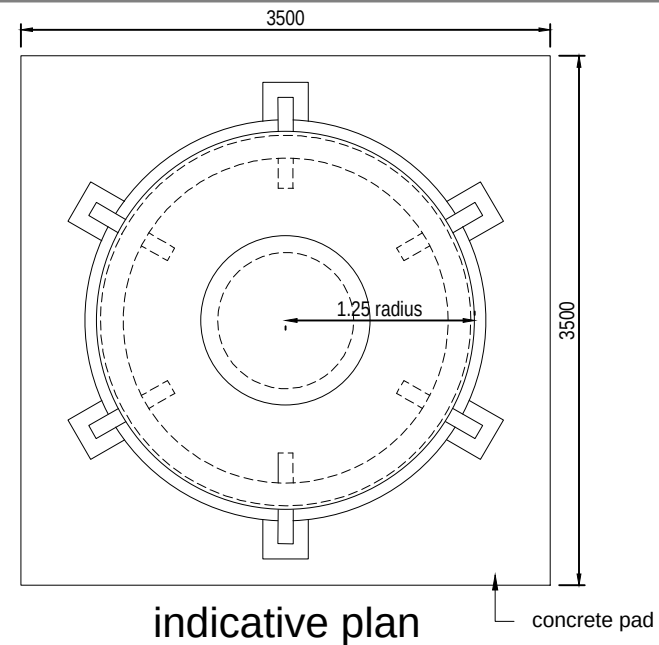

INDICATIVE H₂ TUBE STORAGE RACK

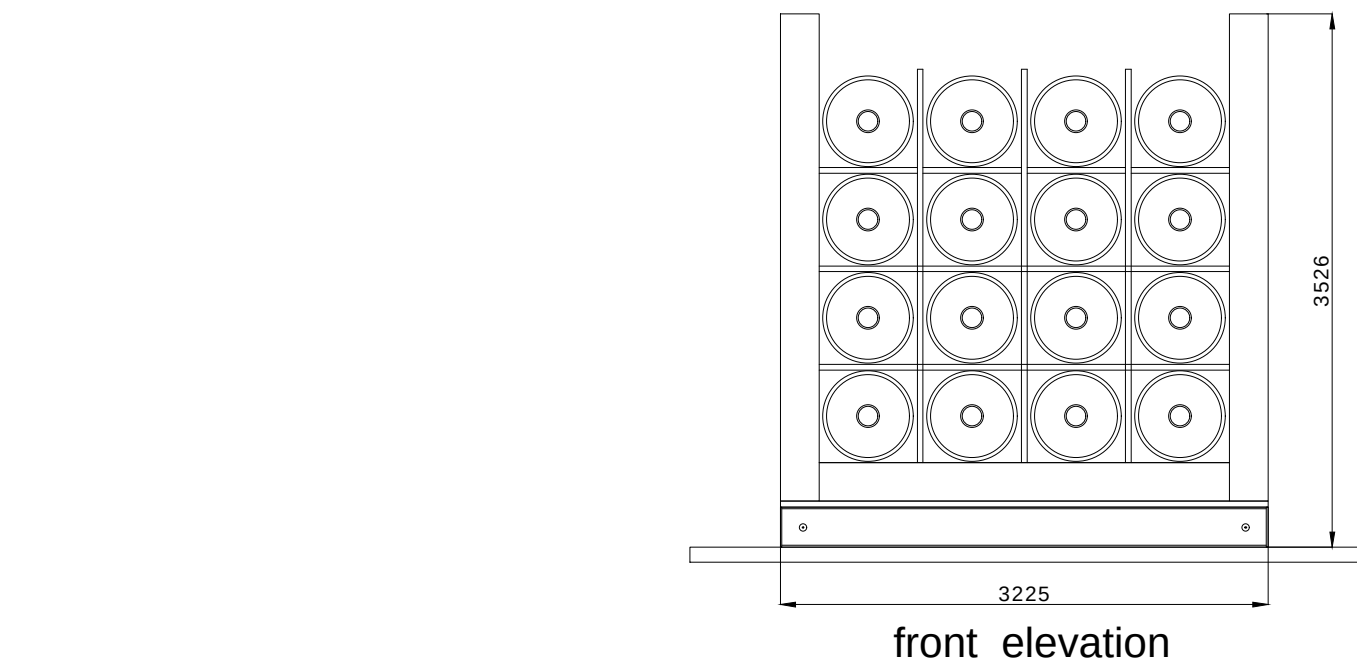

Conrad Energy, Suites D & E,
Windrush Ct, Blacklands Way, Abingdon, OX14 1SY
Tel: 01235 427290

ALL DIMENSIONS TO BE CHECKED ON SITE.
WORK TO FIGURED DIMENSIONS ONLY.
REPORT DISCREPANCIES TO CEL AT ONCE BEFORE PROCEEDING
COPYRIGHT ACT APPLIES

Planning



Rev.
.
.
.
.

Date.
.
.
.
.

By.
.
.
.
.

Project Title:
STANDARD DETAIL

Drawing Title:
HYDROGEN TUBES STORAGE RACK
AND WATER STORAGE TANK

Scale: 1:50 @ A3
Date: July 2024
Drawing No:
CEL-STD-HYD-TS-WT-001
Plot date: 26-Jul-24

Drawn: ST
Checked: NF
Rev: