

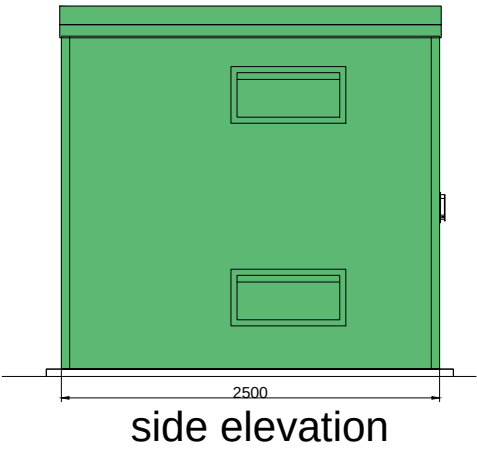
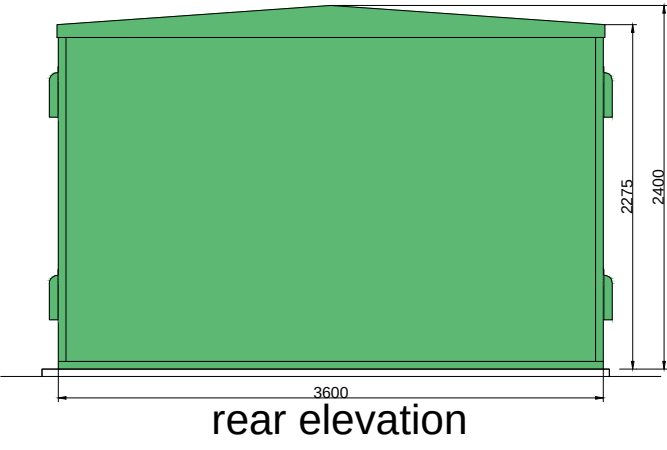
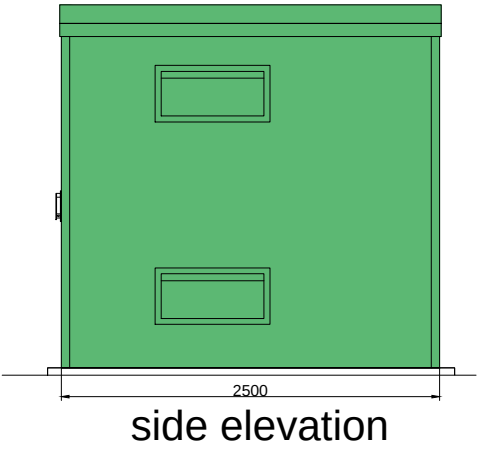


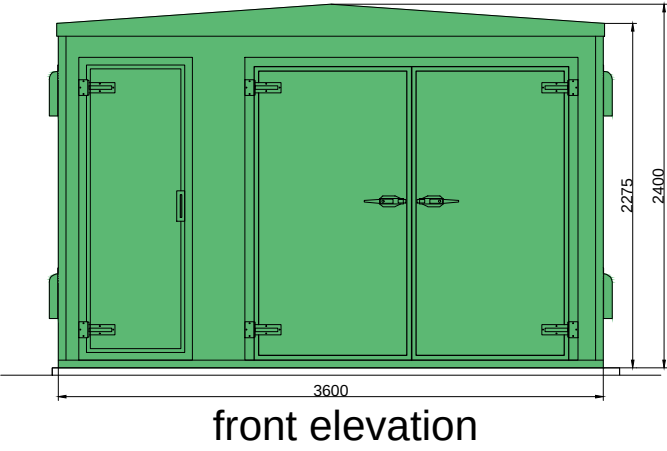

Material Finish
Holly Green
BS4800 14-C-39

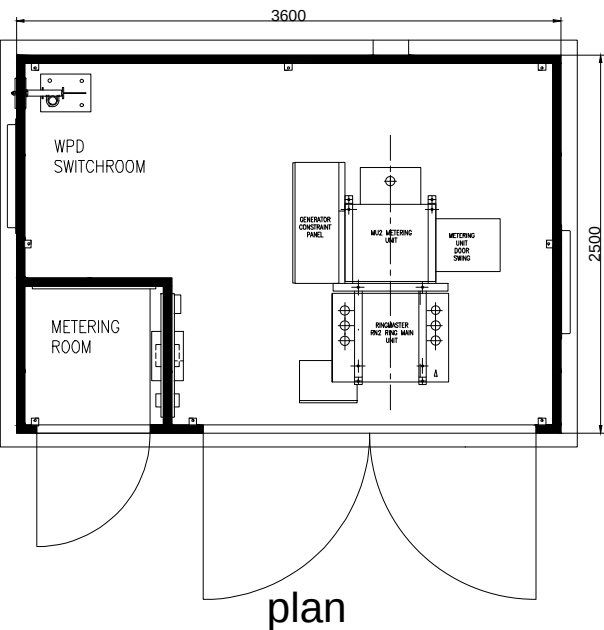

SCALE 1:50

	Conrad Energy, Suites D & E, Windrush Ct, Blacklands Way, Abingdon, OX14 1SY Tel: 01235 427290	Rev.	Date.	By.	Project Title:	Drawing Title:	Scale: 1:50 @ A3	Drawn: ST
	ALL DIMENSIONS TO BE CHECKED ON SITE. WORK TO FIGURED DIMENSIONS ONLY. REPORT DISCREPANCIES TO CEL AT ONCE BEFORE PROCEEDING COPYRIGHT ACT APPLIES	.	.	.	STANDARD DETAIL	GRP SUBSTATION	Date: July 2024	Checked: SW
	Planning	.	.	.			Drawing No:	Rev:
							CEL-STD-SUB-WPD-001	
							Plot date: 8-Aug-24	