




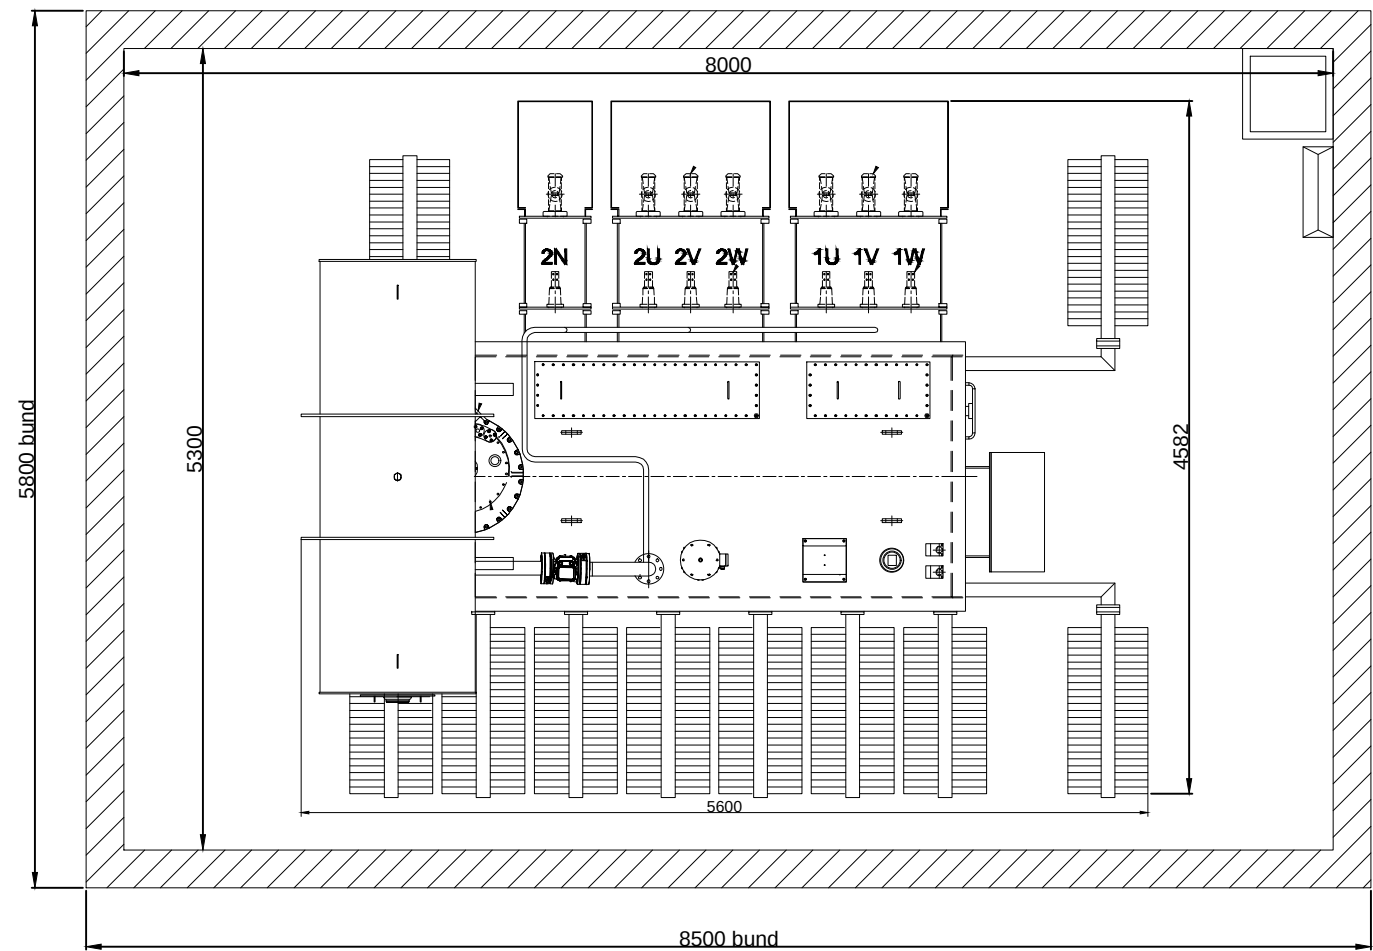


PLAN

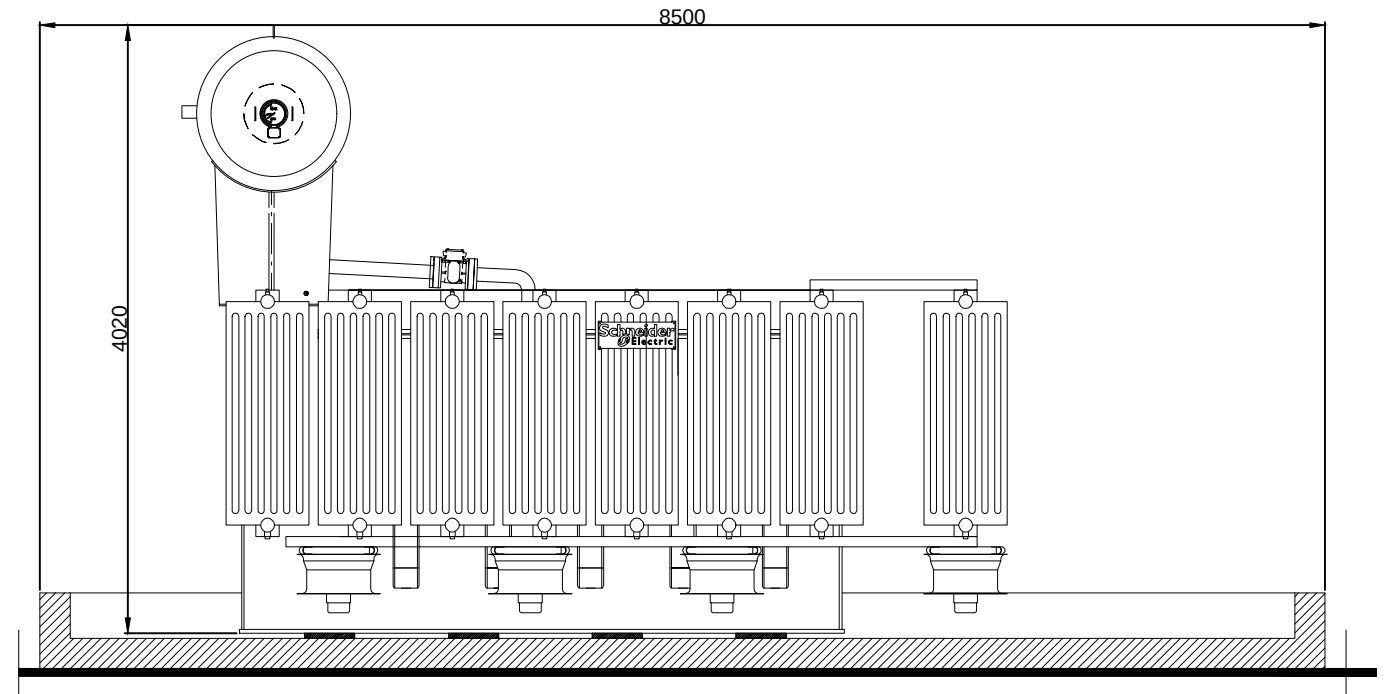


ELEVATION

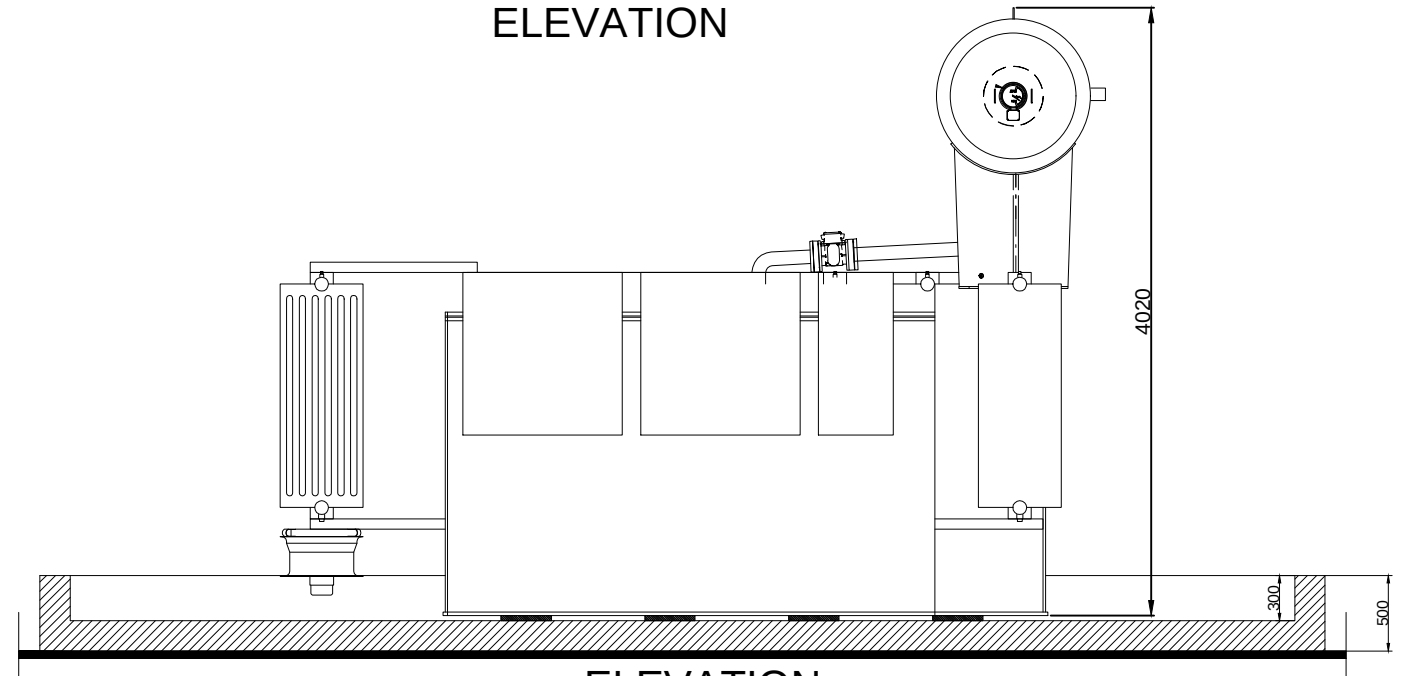

ELEVATION

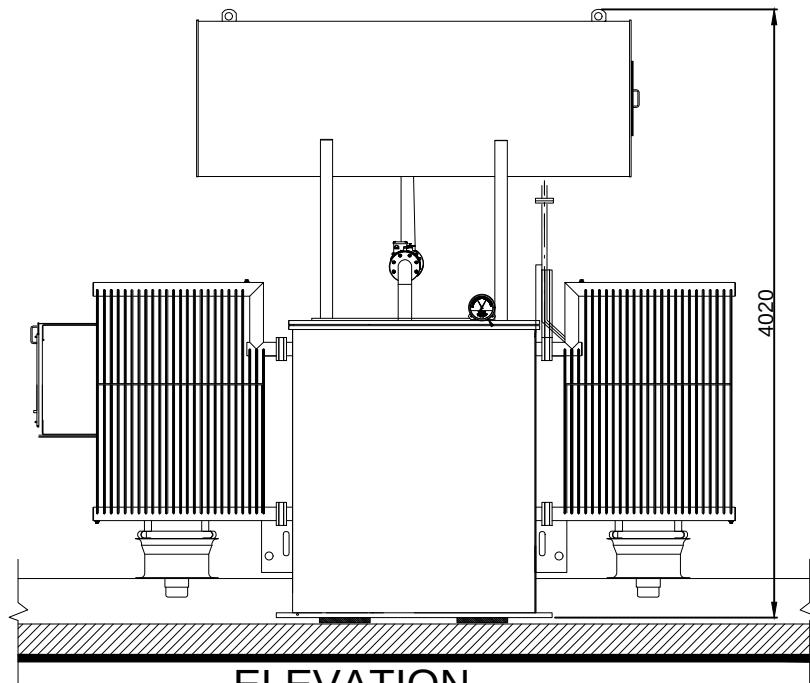

ELEVATION

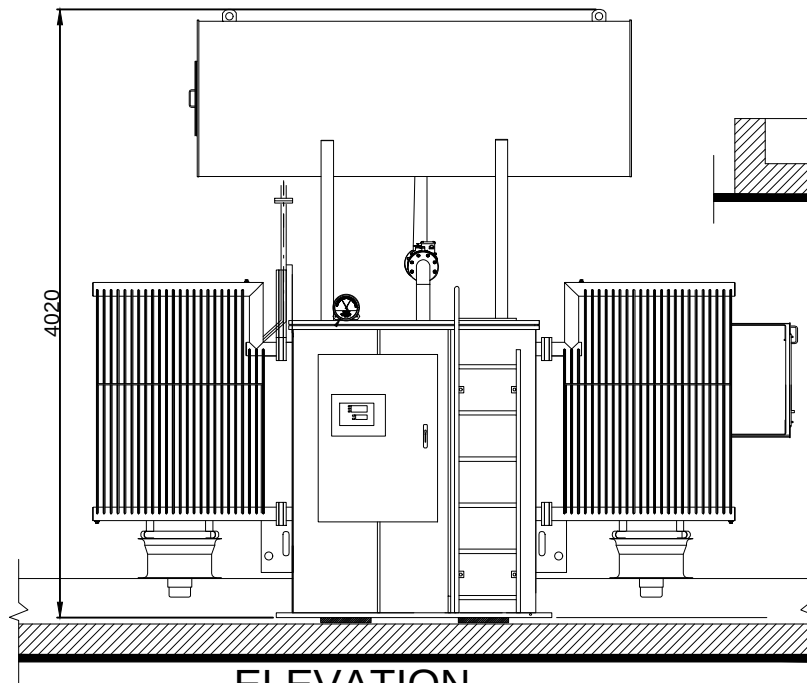

ELEVATION

PAINT FINISH:  
TO LTSC 1a - TO BS 381C COLOUR REF.632  
DARK ADMILITARY GREY

**conrad**  
energy

Conrad Energy, Suites D & E,  
Windrush Ct, Blacklands Way, Abingdon, OX14 1SY  
Tel: 01235 427290

ALL DIMENSIONS TO BE CHECKED ON SITE.  
WORK TO FIGURED DIMENSIONS ONLY.  
REPORT DISCREPANCIES TO CEL AT ONCE BEFORE PROCEEDING  
COPYRIGHT ACT APPLIES

Planning

Rev.

. .  
. .  
. .  
. .

Date.

. .  
. .  
. .  
. .

By.

. .  
. .  
. .  
. .

Project Title:

STANDARD DETAIL

Drawing Title:

Transformer  
33kV-11kV

Scale: 1:25 @ A3

Date: July 2024

Drawing No:

CEL-STD-TX-005

Plot date: 26-Jul-24

Drawn: ST

Checked: SW

Rev: