


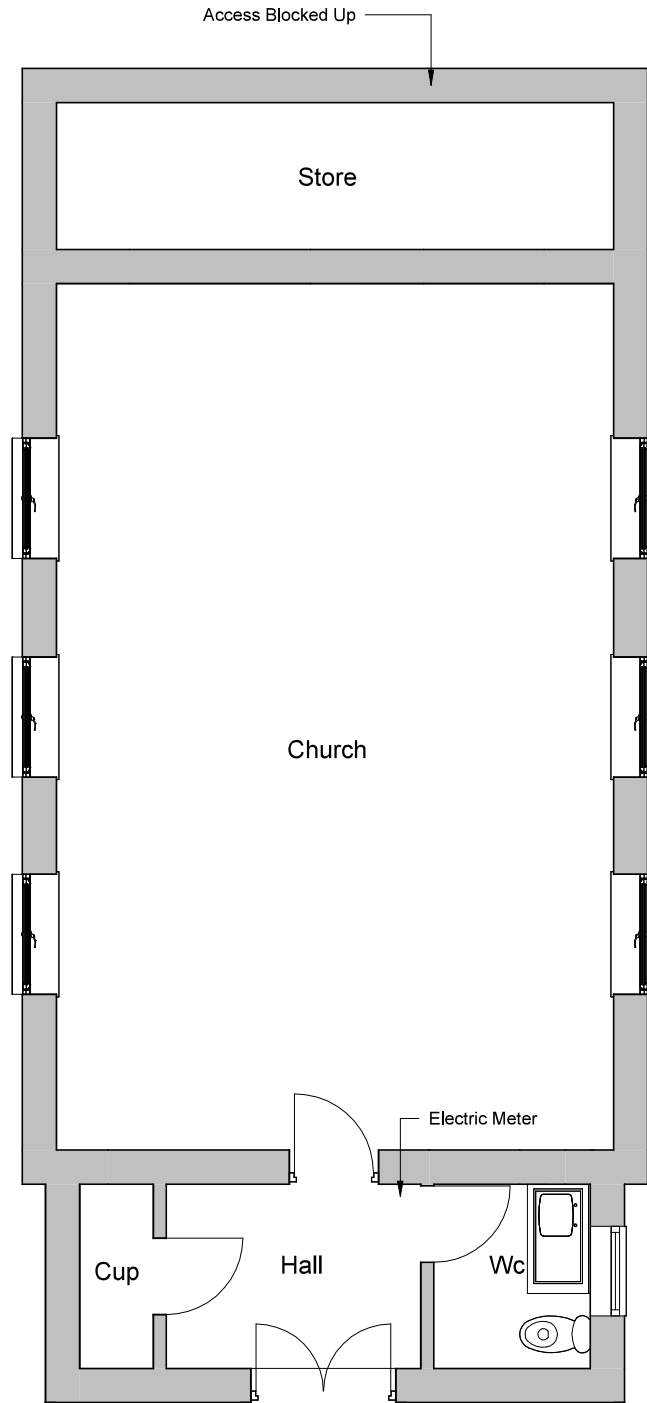

1 Existing Ground Floor
1 : 50

INDIGO DESIGN (Part of 3dcadwales Ltd) 5 Ashlea
Drive, Merthyr Tydfil, CF47 0NY Tele 01685 385746
Mob 07940913216 Email philip@3dcadwales.co.uk

This Drawing is Copyright,
Dimensions to be checked
on site and not scaled from
this drawing



PURPOSE OF ISSUE

DRWAING NUMBER

Planning Approval

ST-01

PROJECT

Single storey extension to side

SHEET

Existing Plans

Address Sardis Congregational Chapel, Station
Terrace, Bedlinog, CF46 6TT

Checked by

JH

Drawn by

PH

Scale (@ A3)

1 : 50

Rev No	Description	Date
A	Issue	15/09/2023