


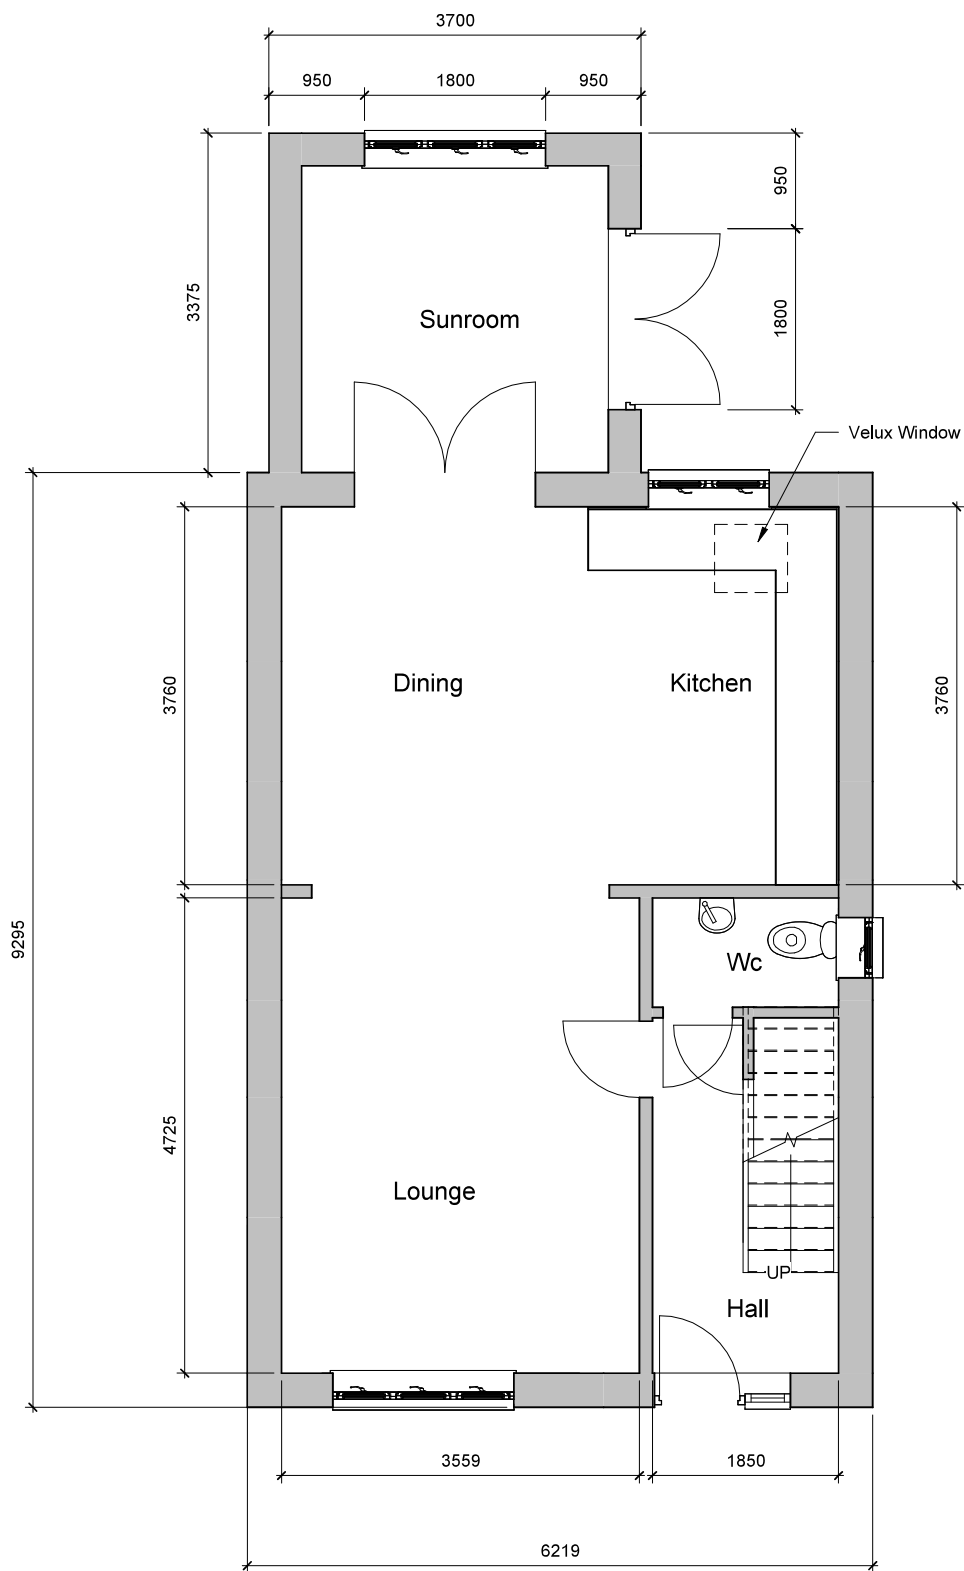

① Proposed Ground Floor
1 : 50

INDIGO DESIGN (Part of 3dcadwales Ltd) 5 Ashlea Drive, Merthyr Tydfil, CF47 0NY Tele 01685 385746 Mob 07940913216 Email philip@3dcadwales.co.uk		
This Drawing is Copyright. Dimensions to be checked on site and not scaled from this drawing		 Indigo 3d Design
PURPOSE OF ISSUE	DRAWING NUMBER	
Planning Approval	ST-03	
PROJECT		
Single storey extension to side		
SHEET		
Proposed Ground Floor		
Address Sardis Congregational Chapel, Station Terrace, Bedlinog, CF46 6TT		
Checked by	Drawn by	Scale (@ A3)
JH	PH	1 : 50
Rev No	Description	Date
A	Issue	15/09/2023