



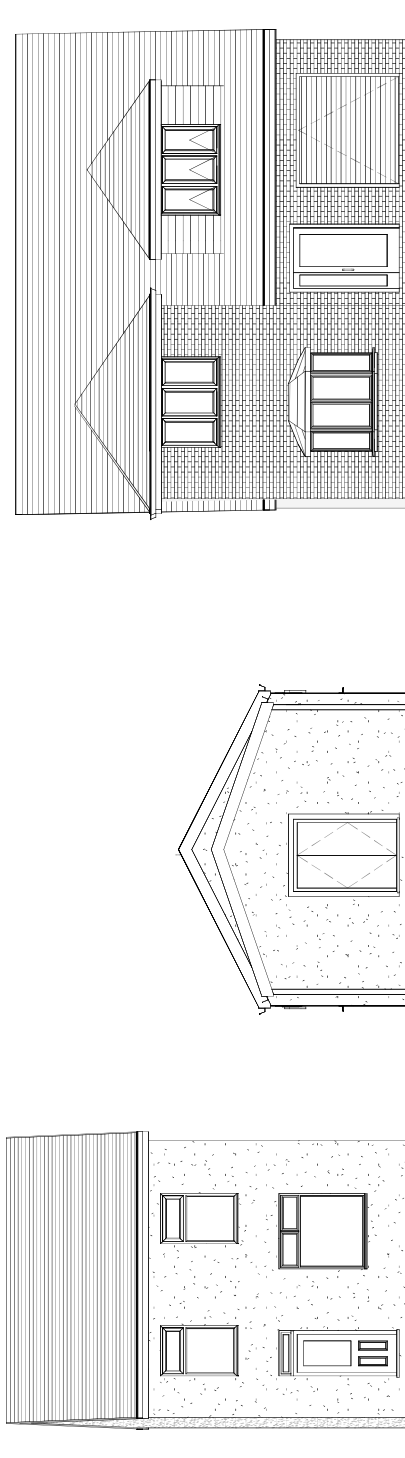

1 Existing Street Elevation
1 : 100

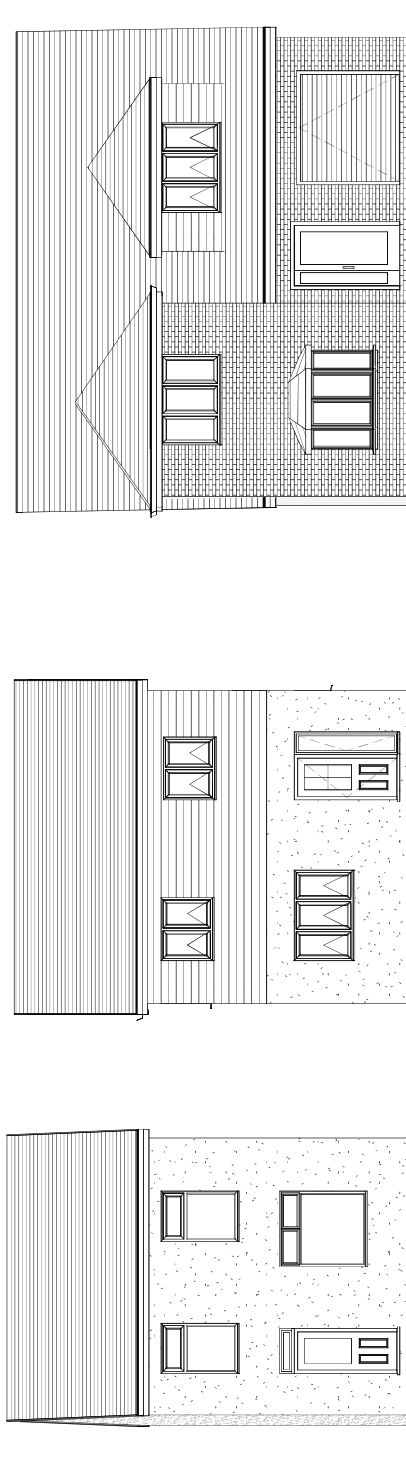

2 Proposed Street Elevation
1 : 100

INDIGO DESIGN (Part of 3dcaowales Ltd) 5 Ashlea Drive, Merthyr Tydfil, CF47 0NY. Tel: 01685 385746 Mob - 07540513216 Email: philip@3dcaowales.co.uk		Indigo 3d Design	
This Drawing is Copyright Indigo Design and shall remain on site and not scaled from this drawing		PURPOSE OF ISSUE DRAWING NUMBER ST-08	
PROJECT Single storey extension to side		SHEET Street Scenes	
Address Sardis Congregational Chapel, Station Terrace, Beddlog, CF46 6TT		Checked by JH	
Scale (@ A3) 1 : 100		Drawn by PH	
Rev No A	Issue	Description	Date 15/09/2023