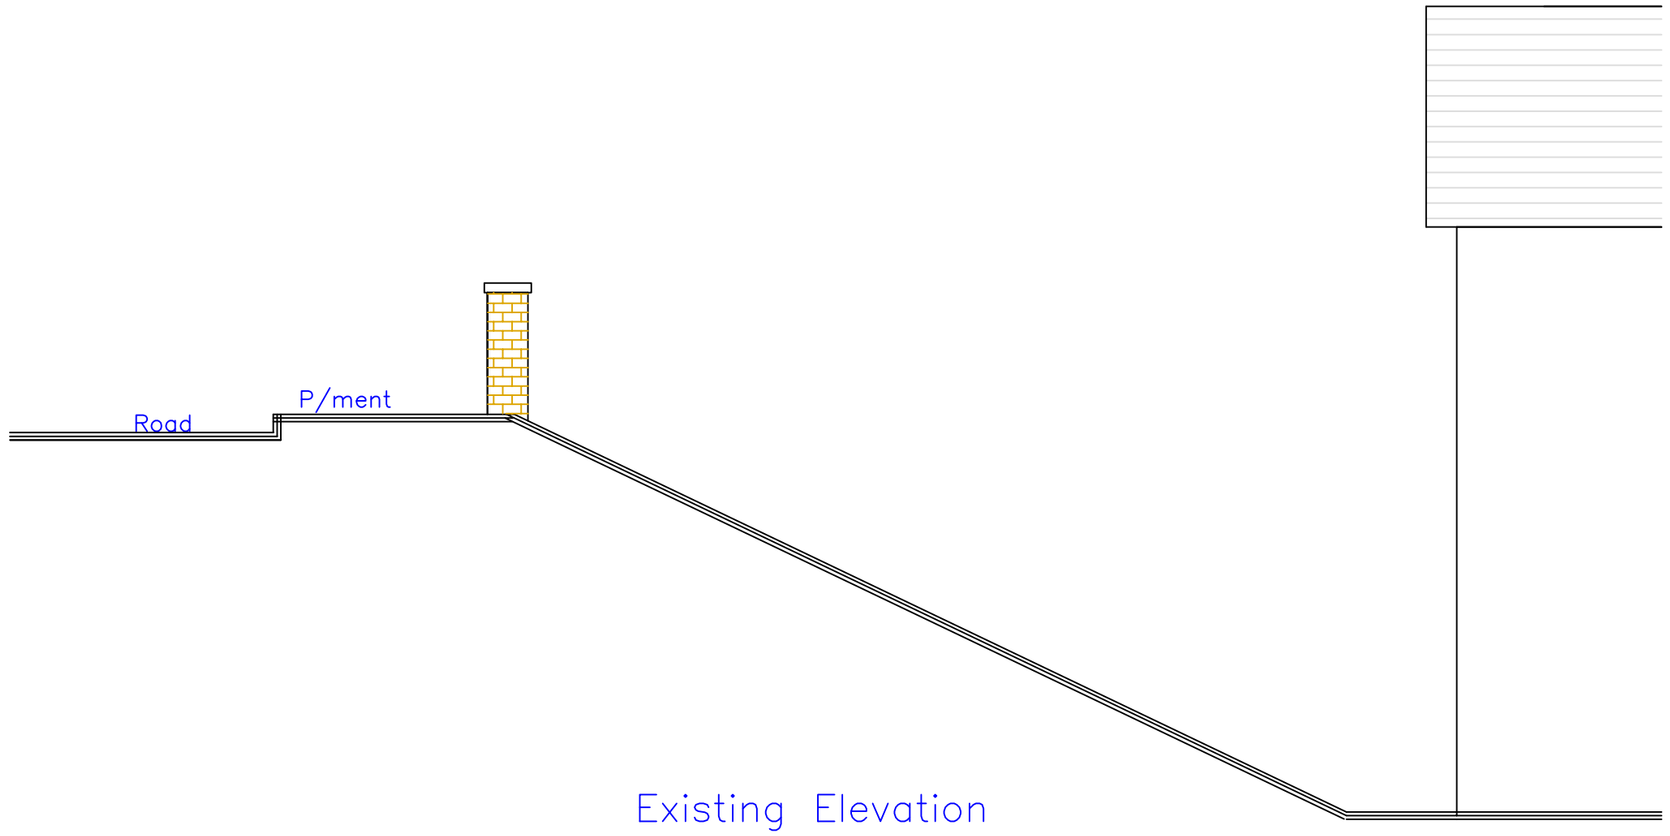

Existing Elevation
1:50

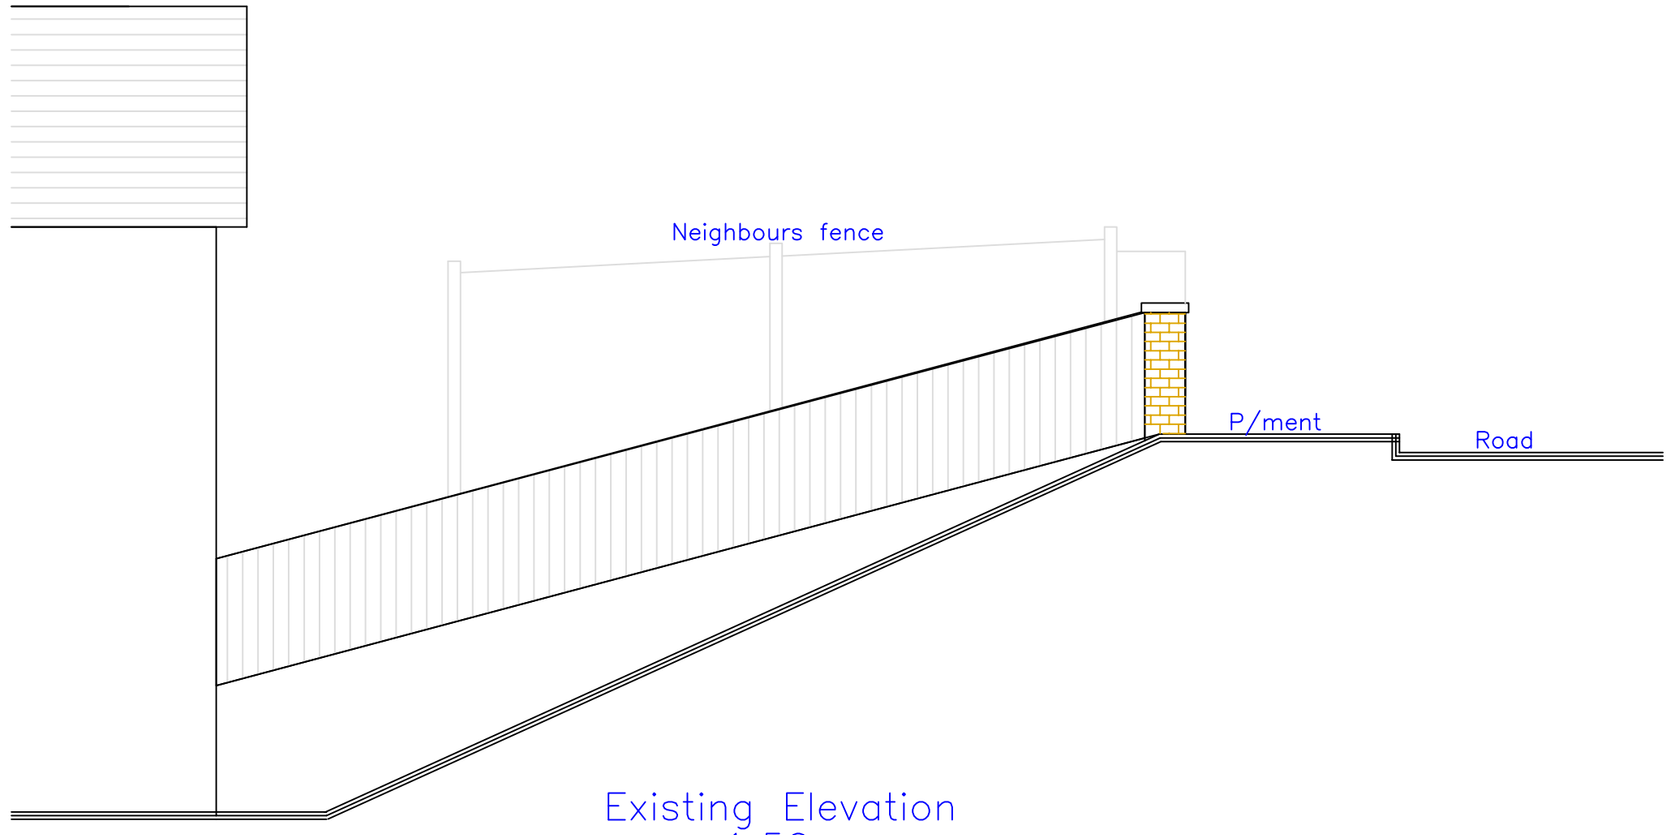

Existing Elevation
1:50

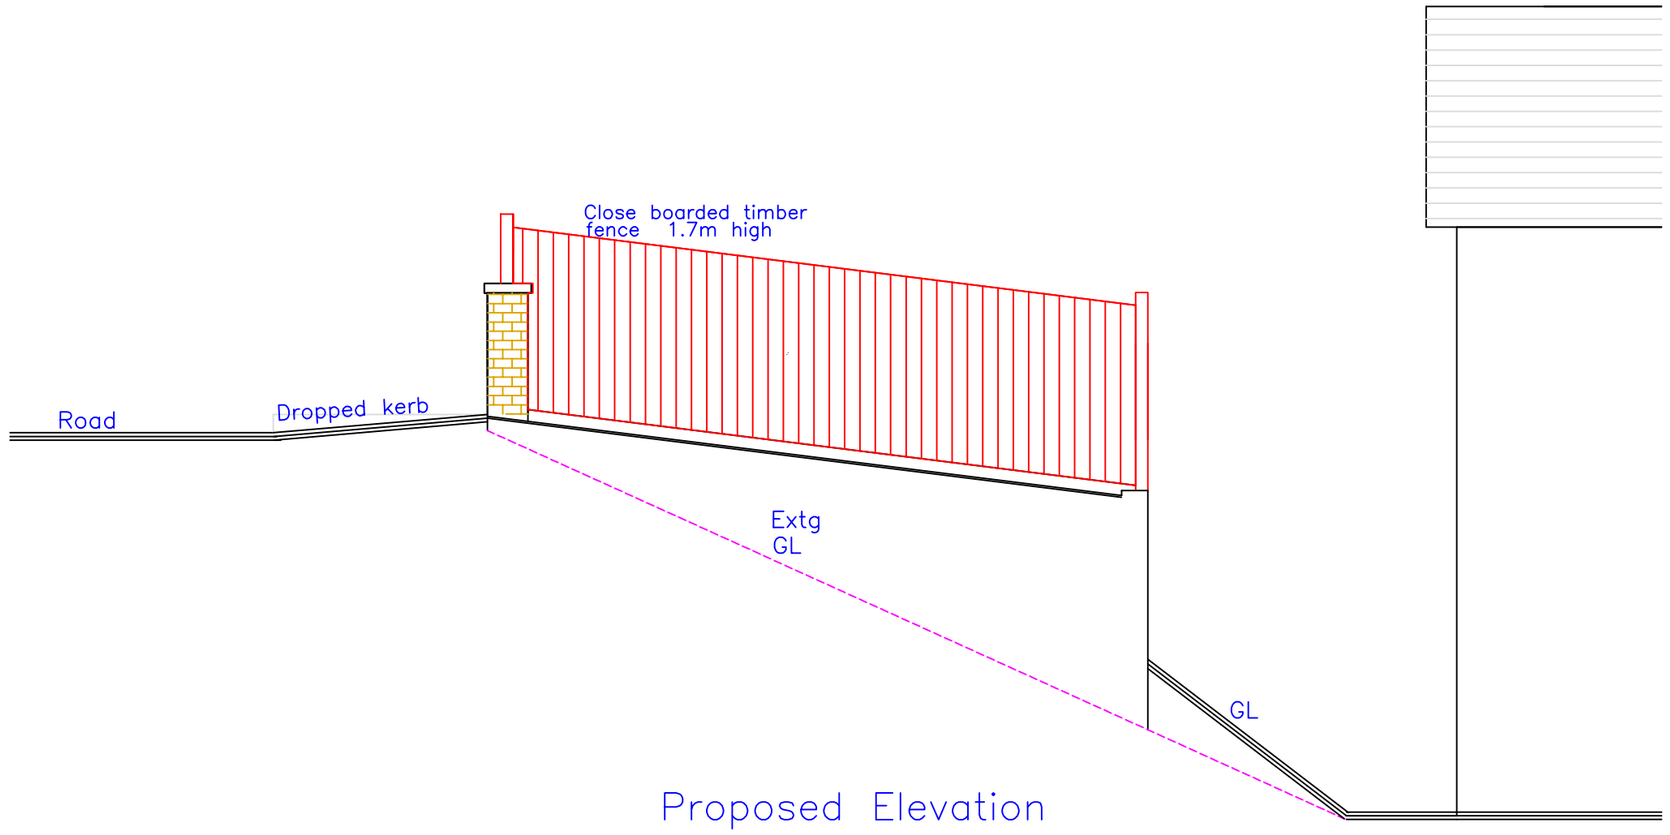

Proposed Elevation
1:50

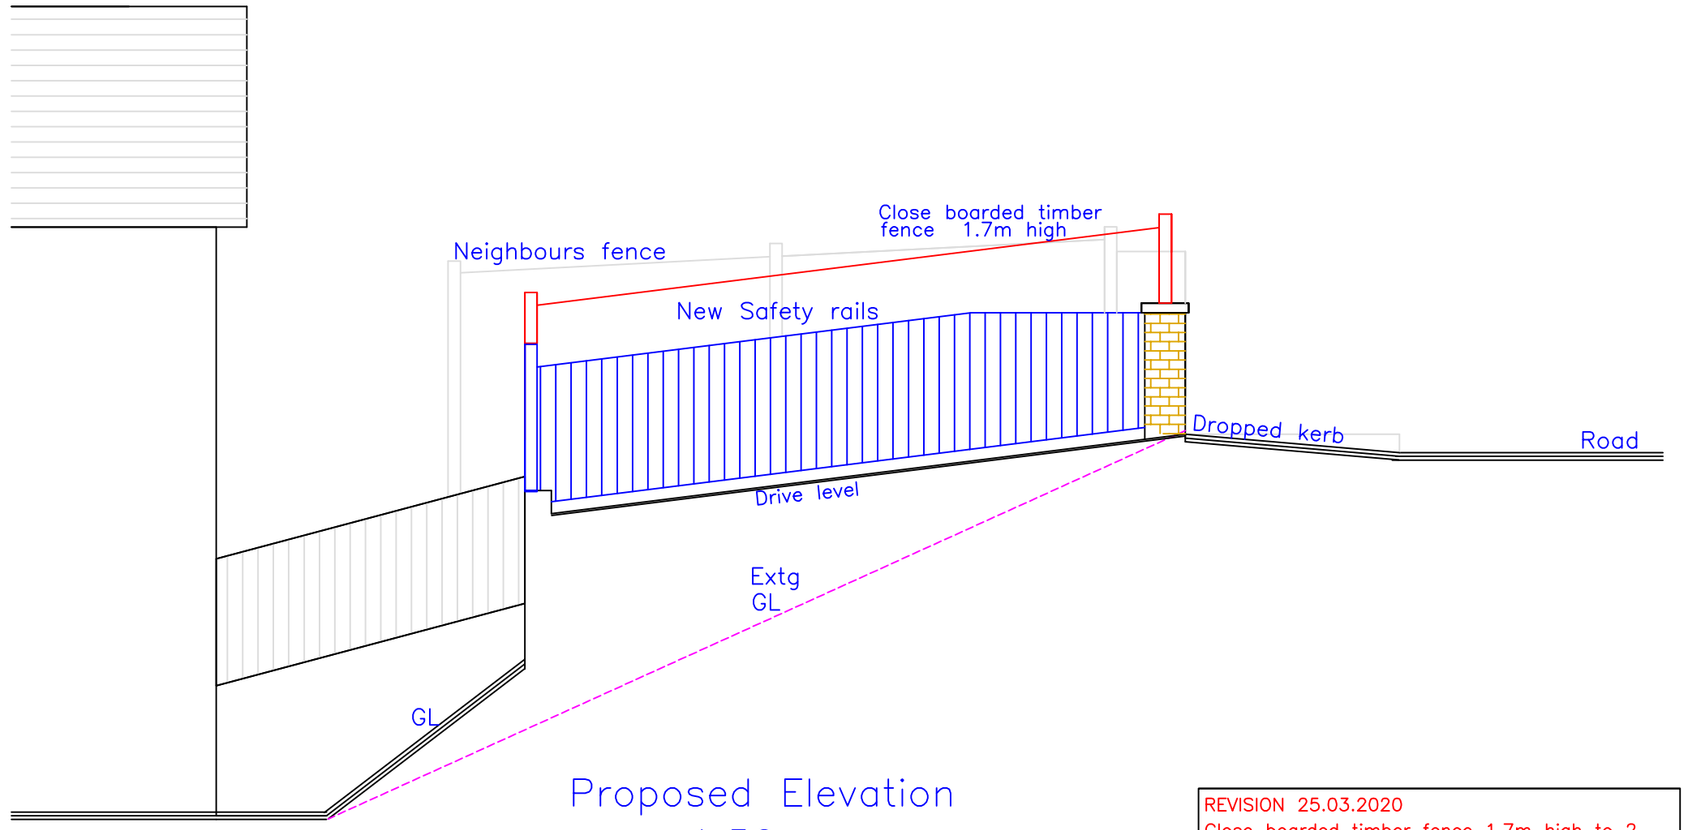

Proposed Elevation
1:50

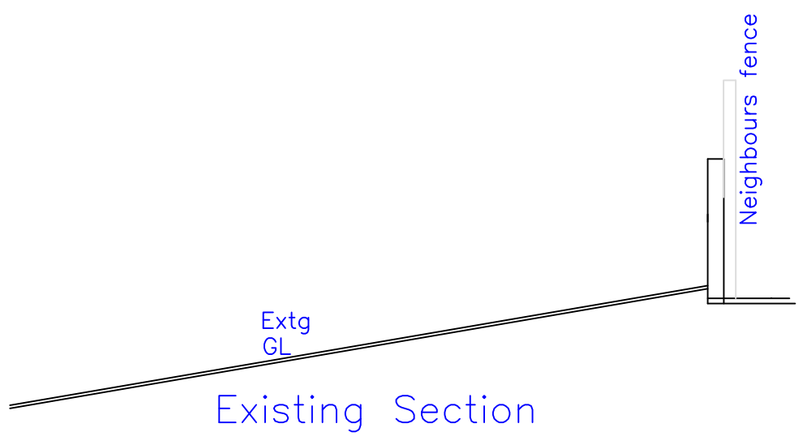

Existing Section
1:50

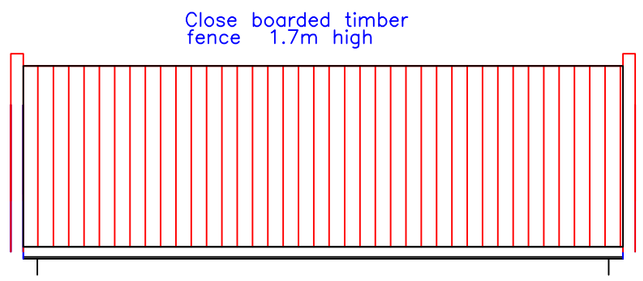

Proposed Elevation
1:50

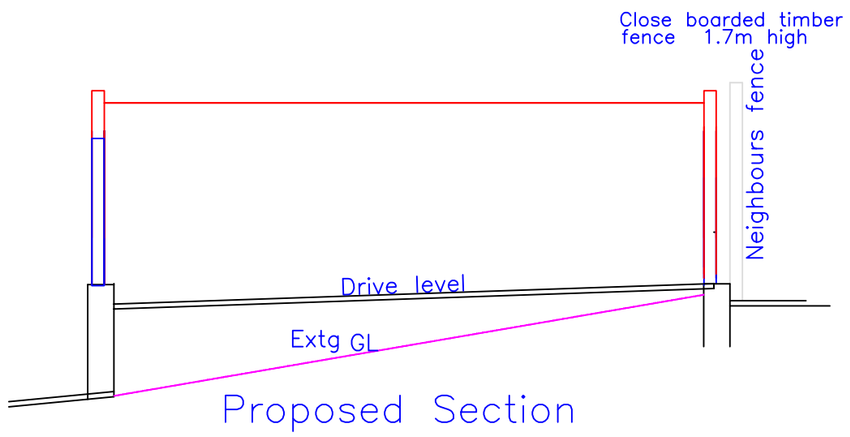

Proposed Section
1:50

REVISION 25.03.2020
Close boarded timber fence 1.7m high to 2 sides on drive as shown

Utopia Design
Architectural Services

Issued Only for Purpose Indicated

Drawing Status: FOR LAWFULNESS PURPOSES ONLY

Client
70 Brecon Rise
Pant, Dowlais
Merthyr Tydfil
CF48 2EF

Project
Proposed New Parking Area with Associated Access & Ground Re-profiling to Front Garden

Title	Date
Existing & Proposed Plans, Elevations & Sections	20.02.2020
	Scale 1:50,
	Paper A2
	Drwg No BREC RISE 70 02A