

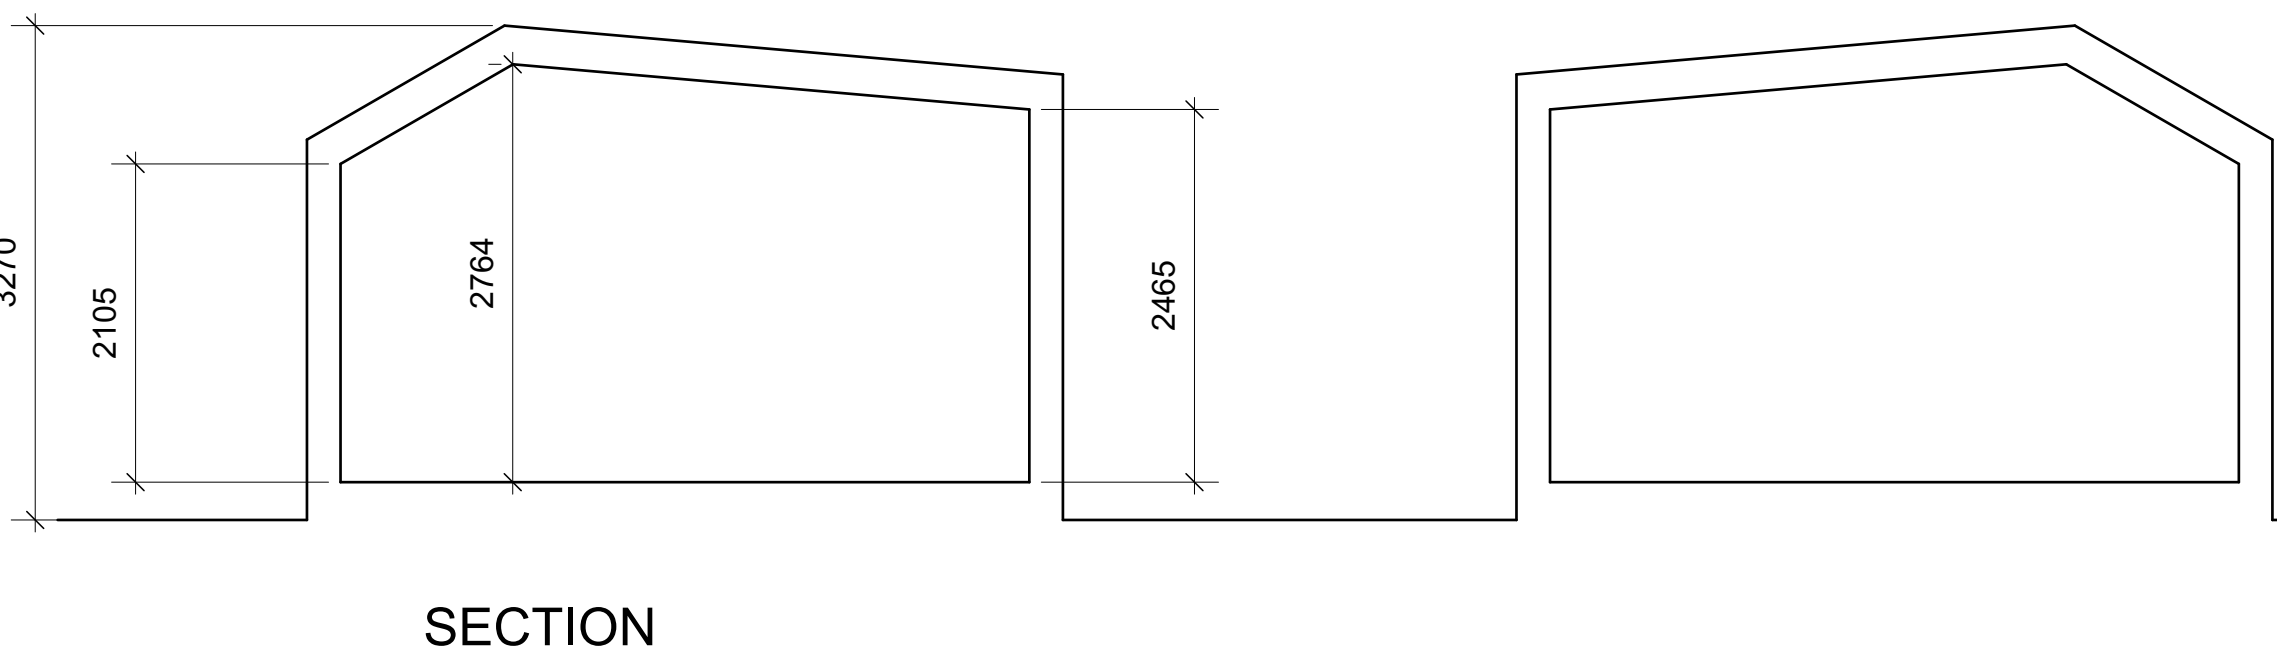
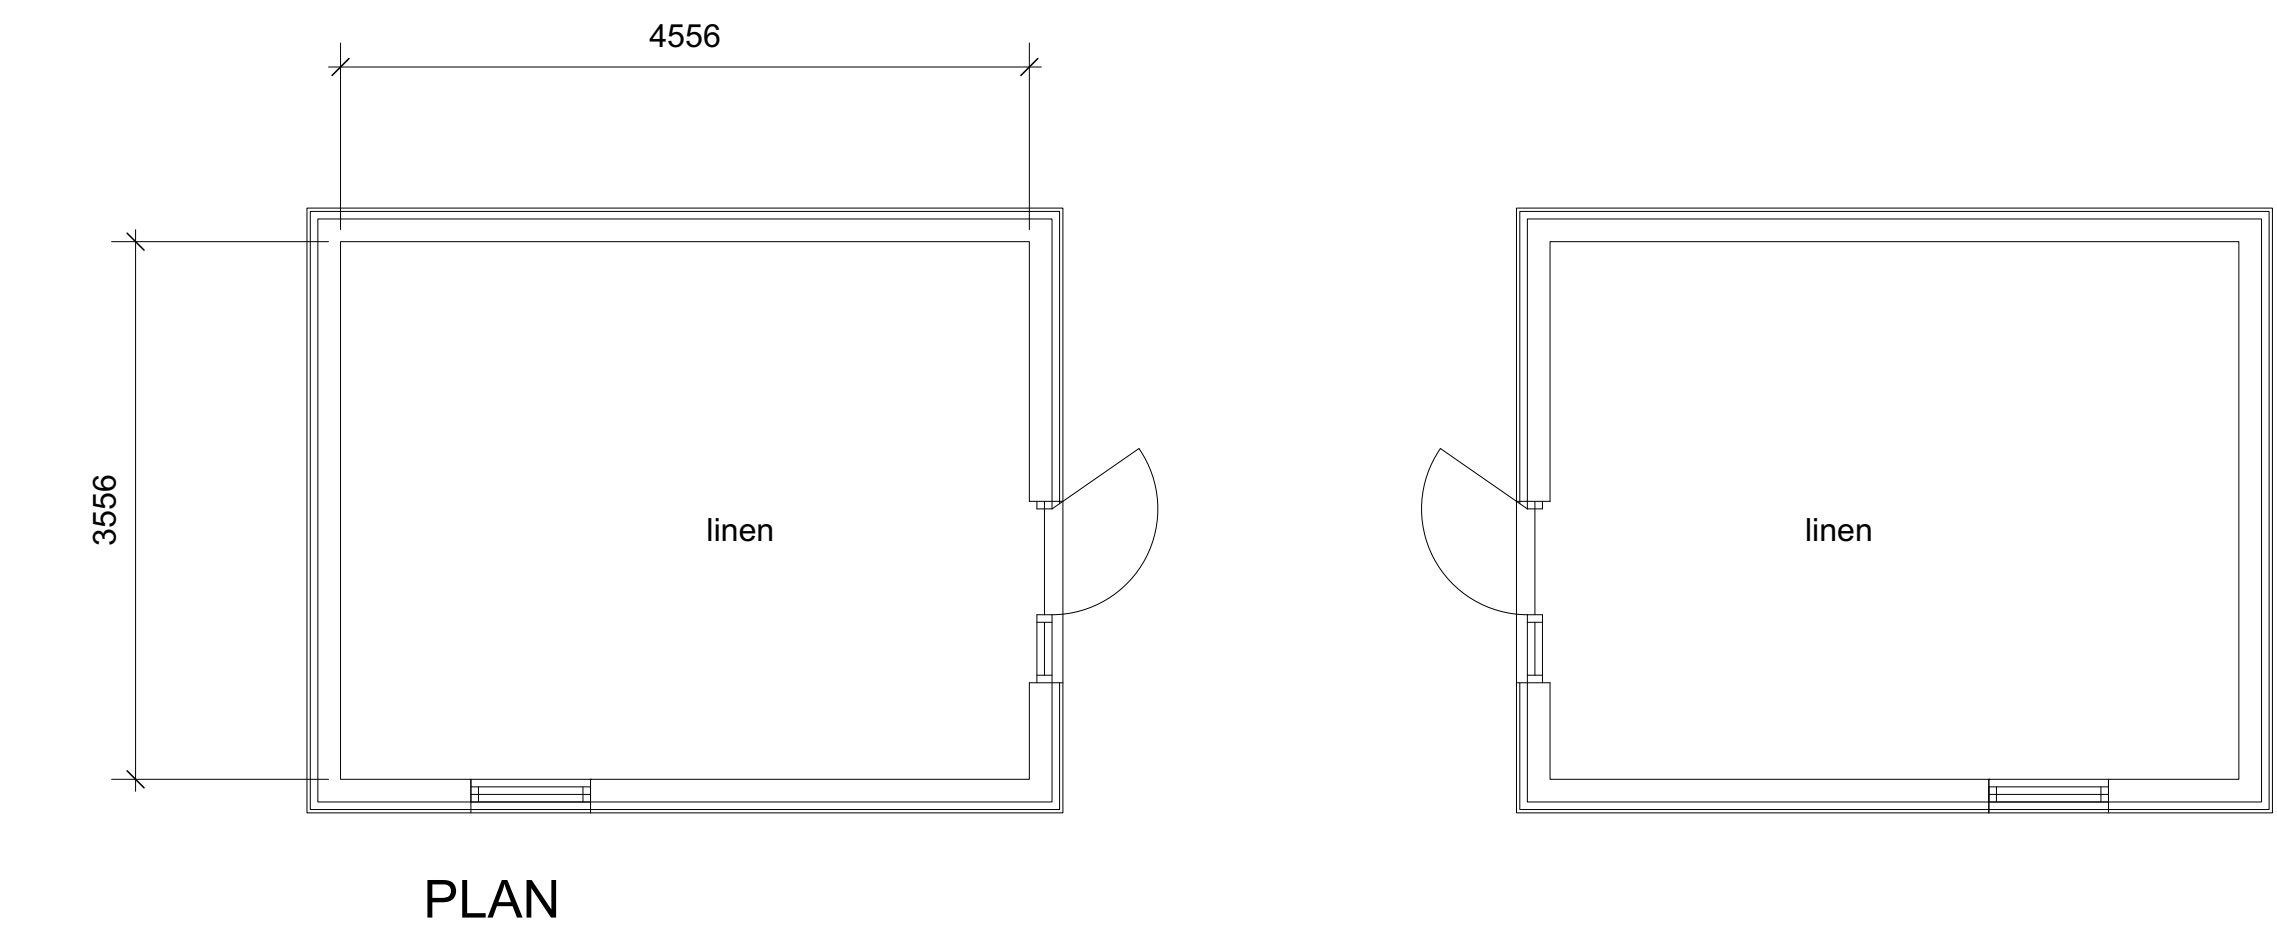
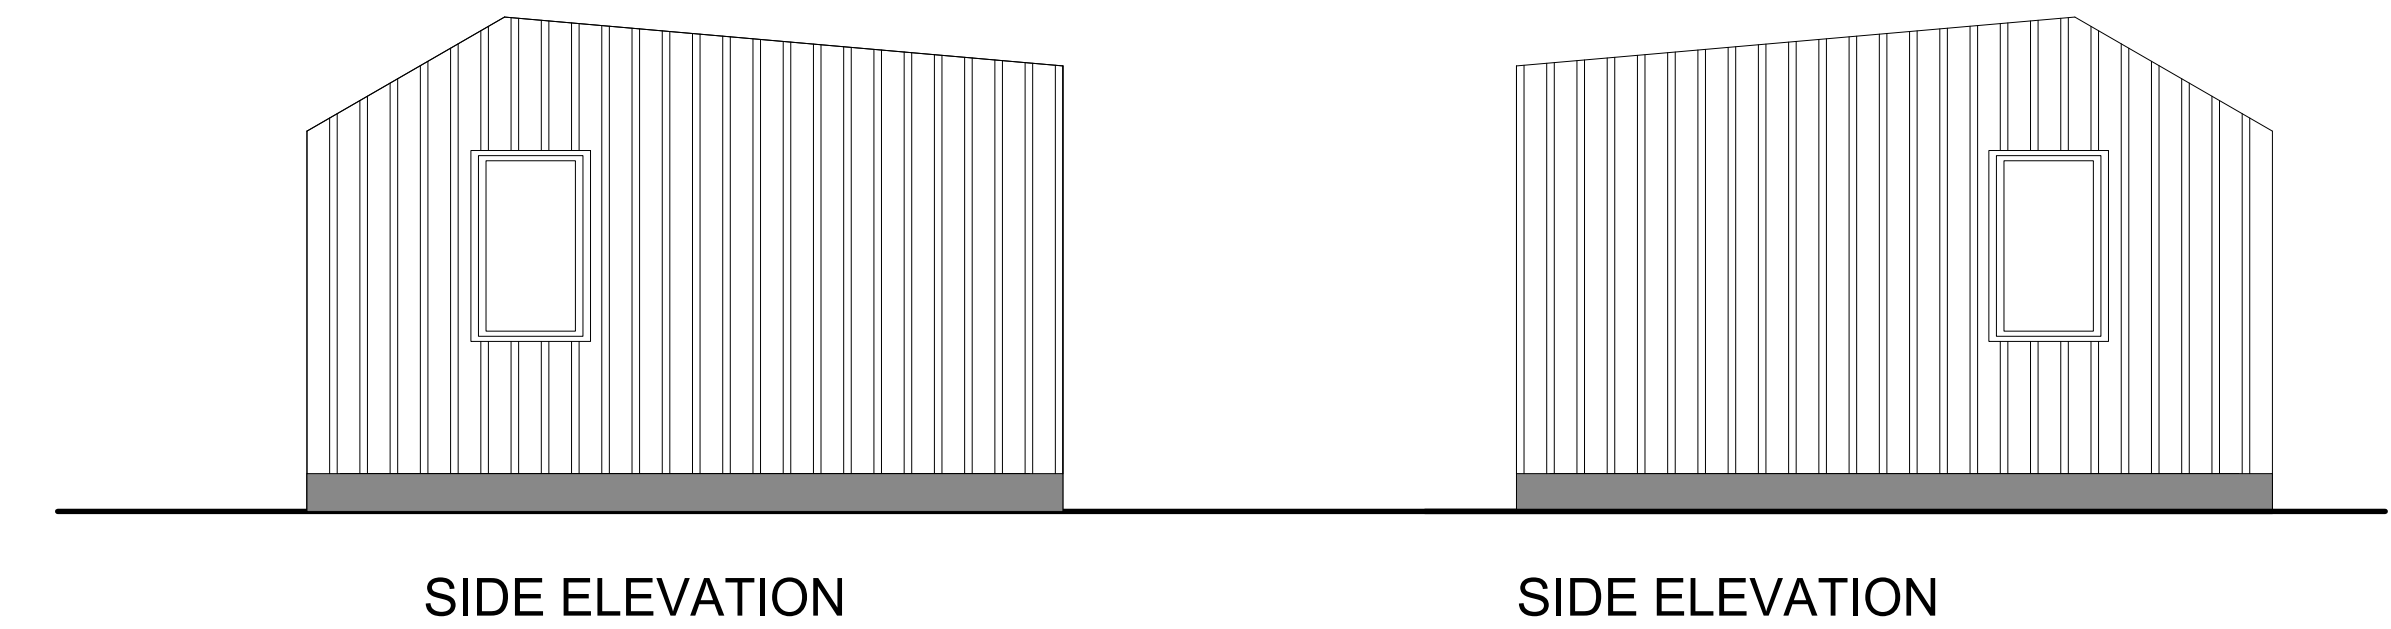
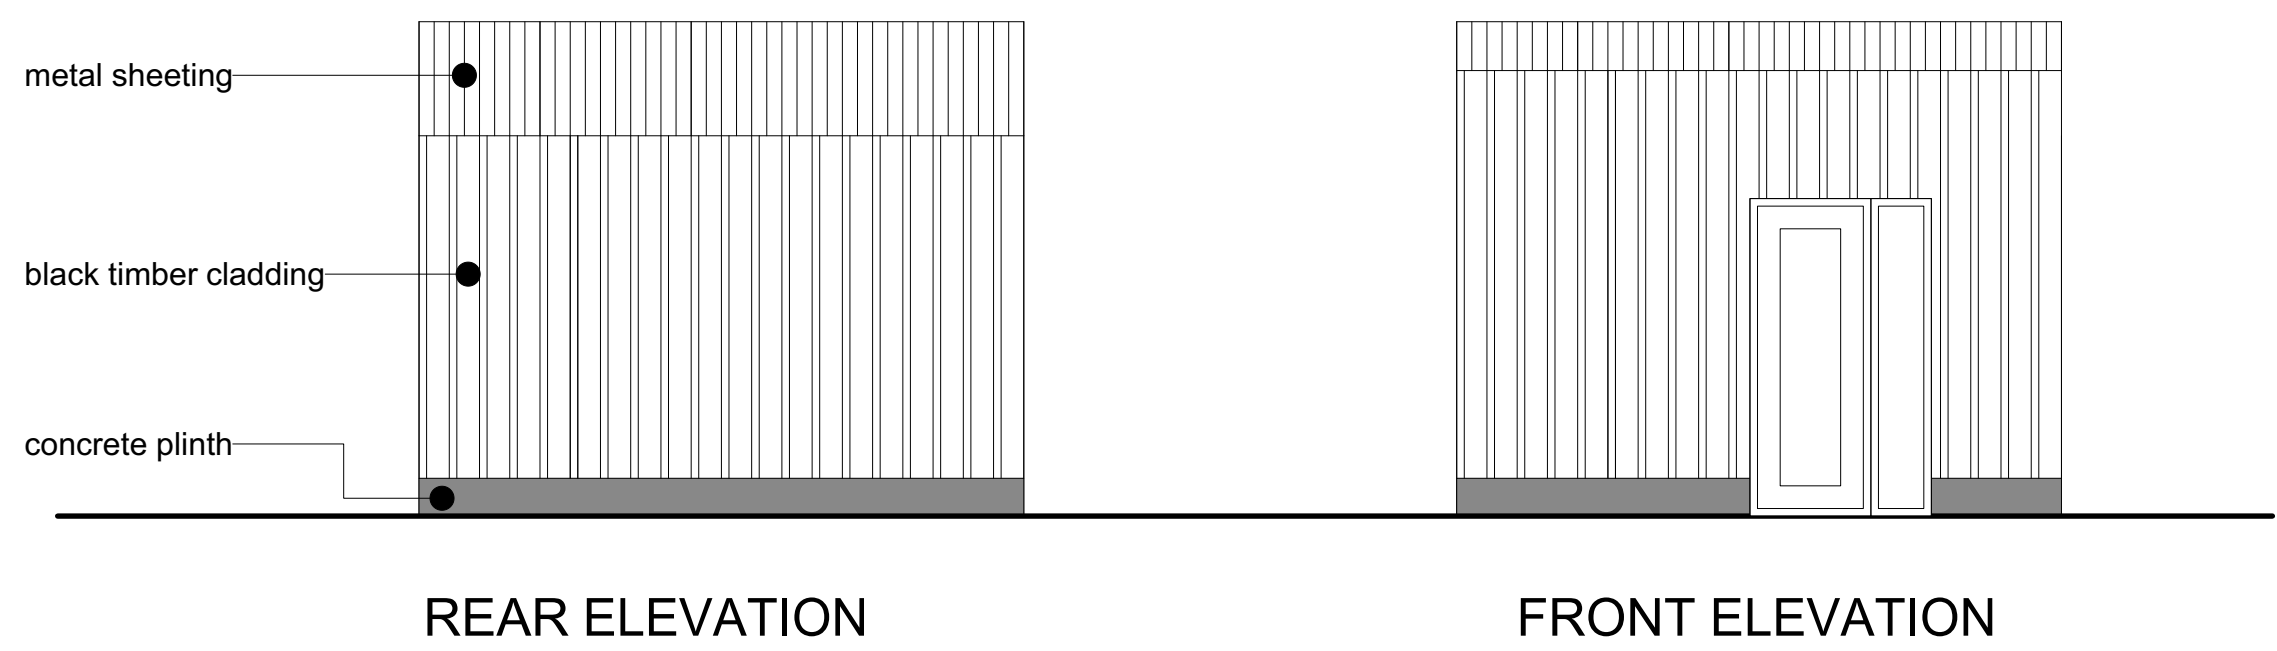
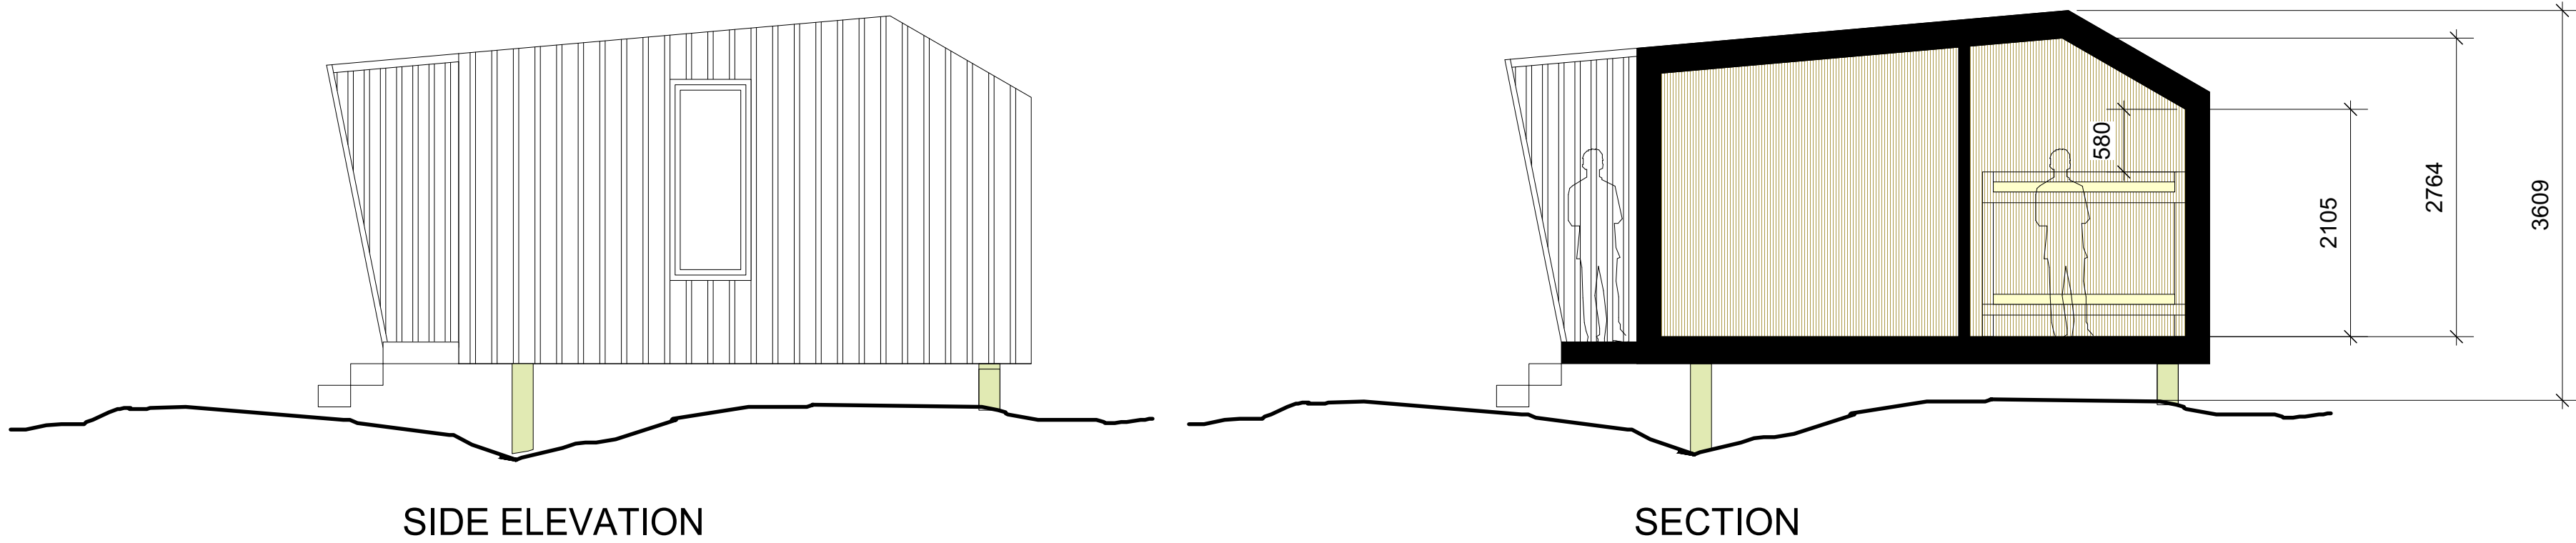


linen

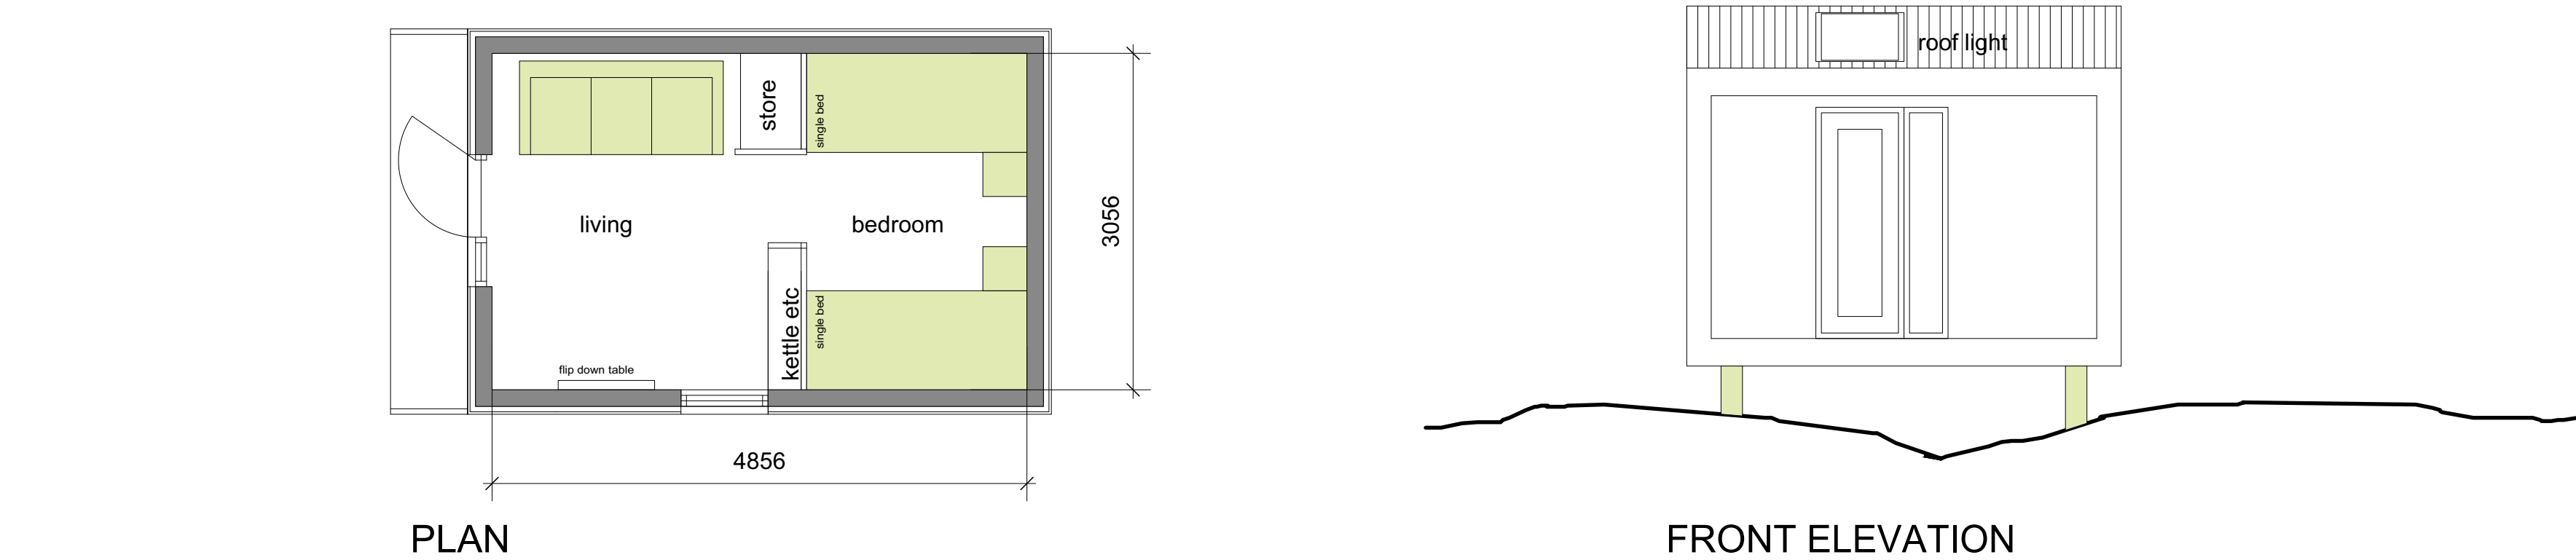

sleeping pods - 4 person

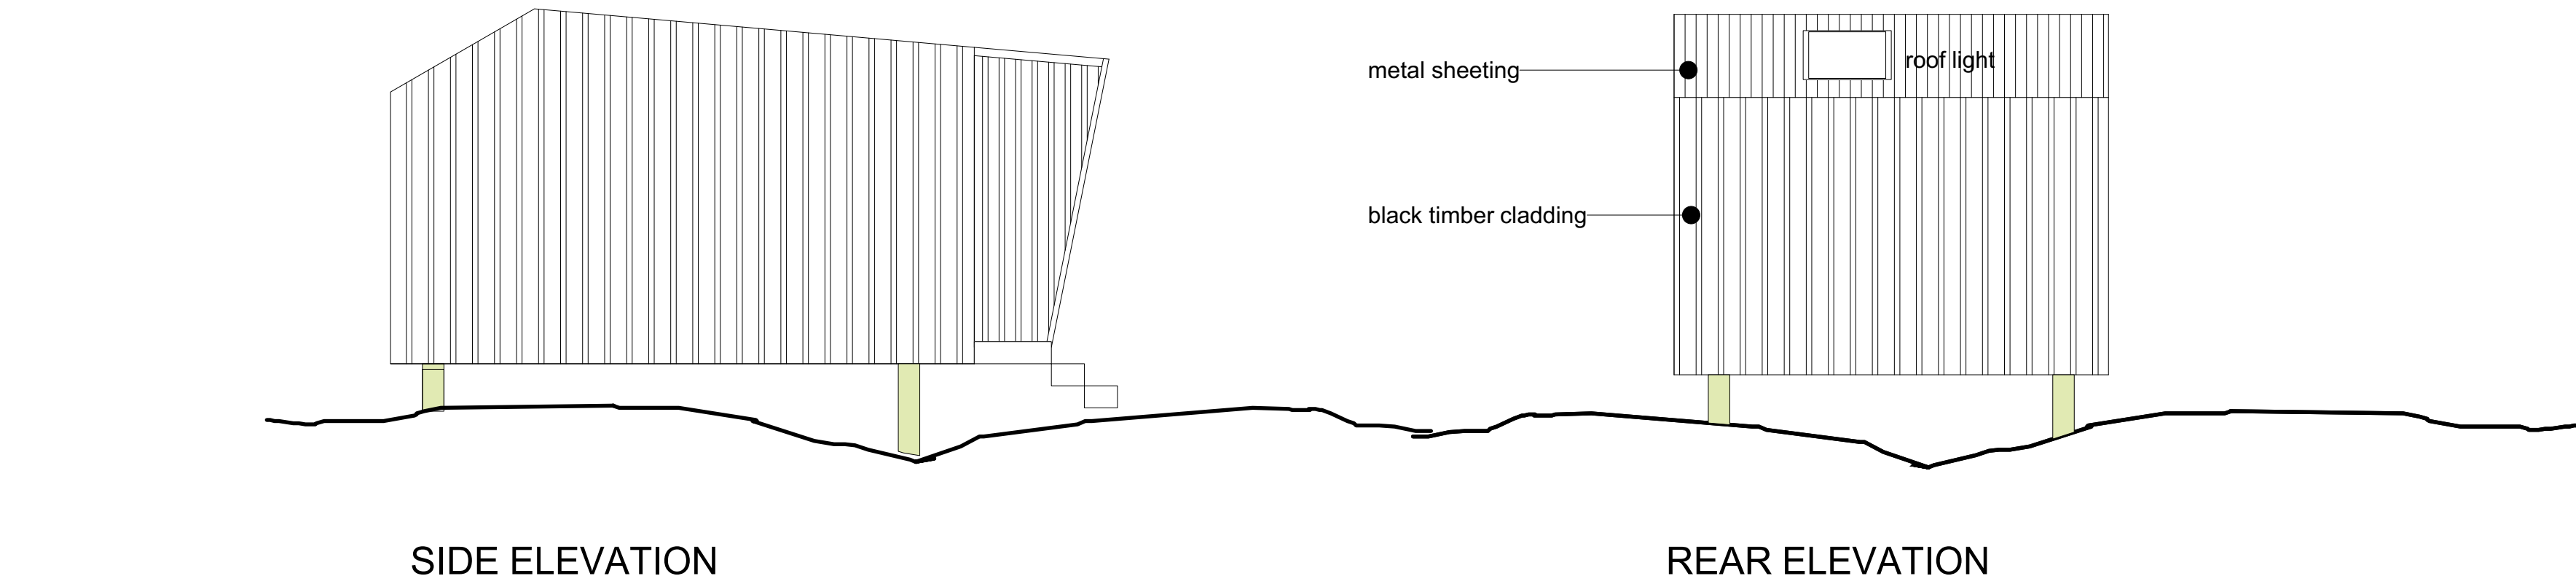

 George and Co.

BikePark Wales

Masterplan Amendments

814.003	PLANS		
sketch	1:50@A1	Dec '21	CG/SG
1st Floor Woodfired Studios 62 High St Marthyr Tydfil CF37 8DE 07830328652 hello@georgeandco.studio www.georgeandco.studio			
DO NOT SCALE THIS DRAWING			©George and Co.