


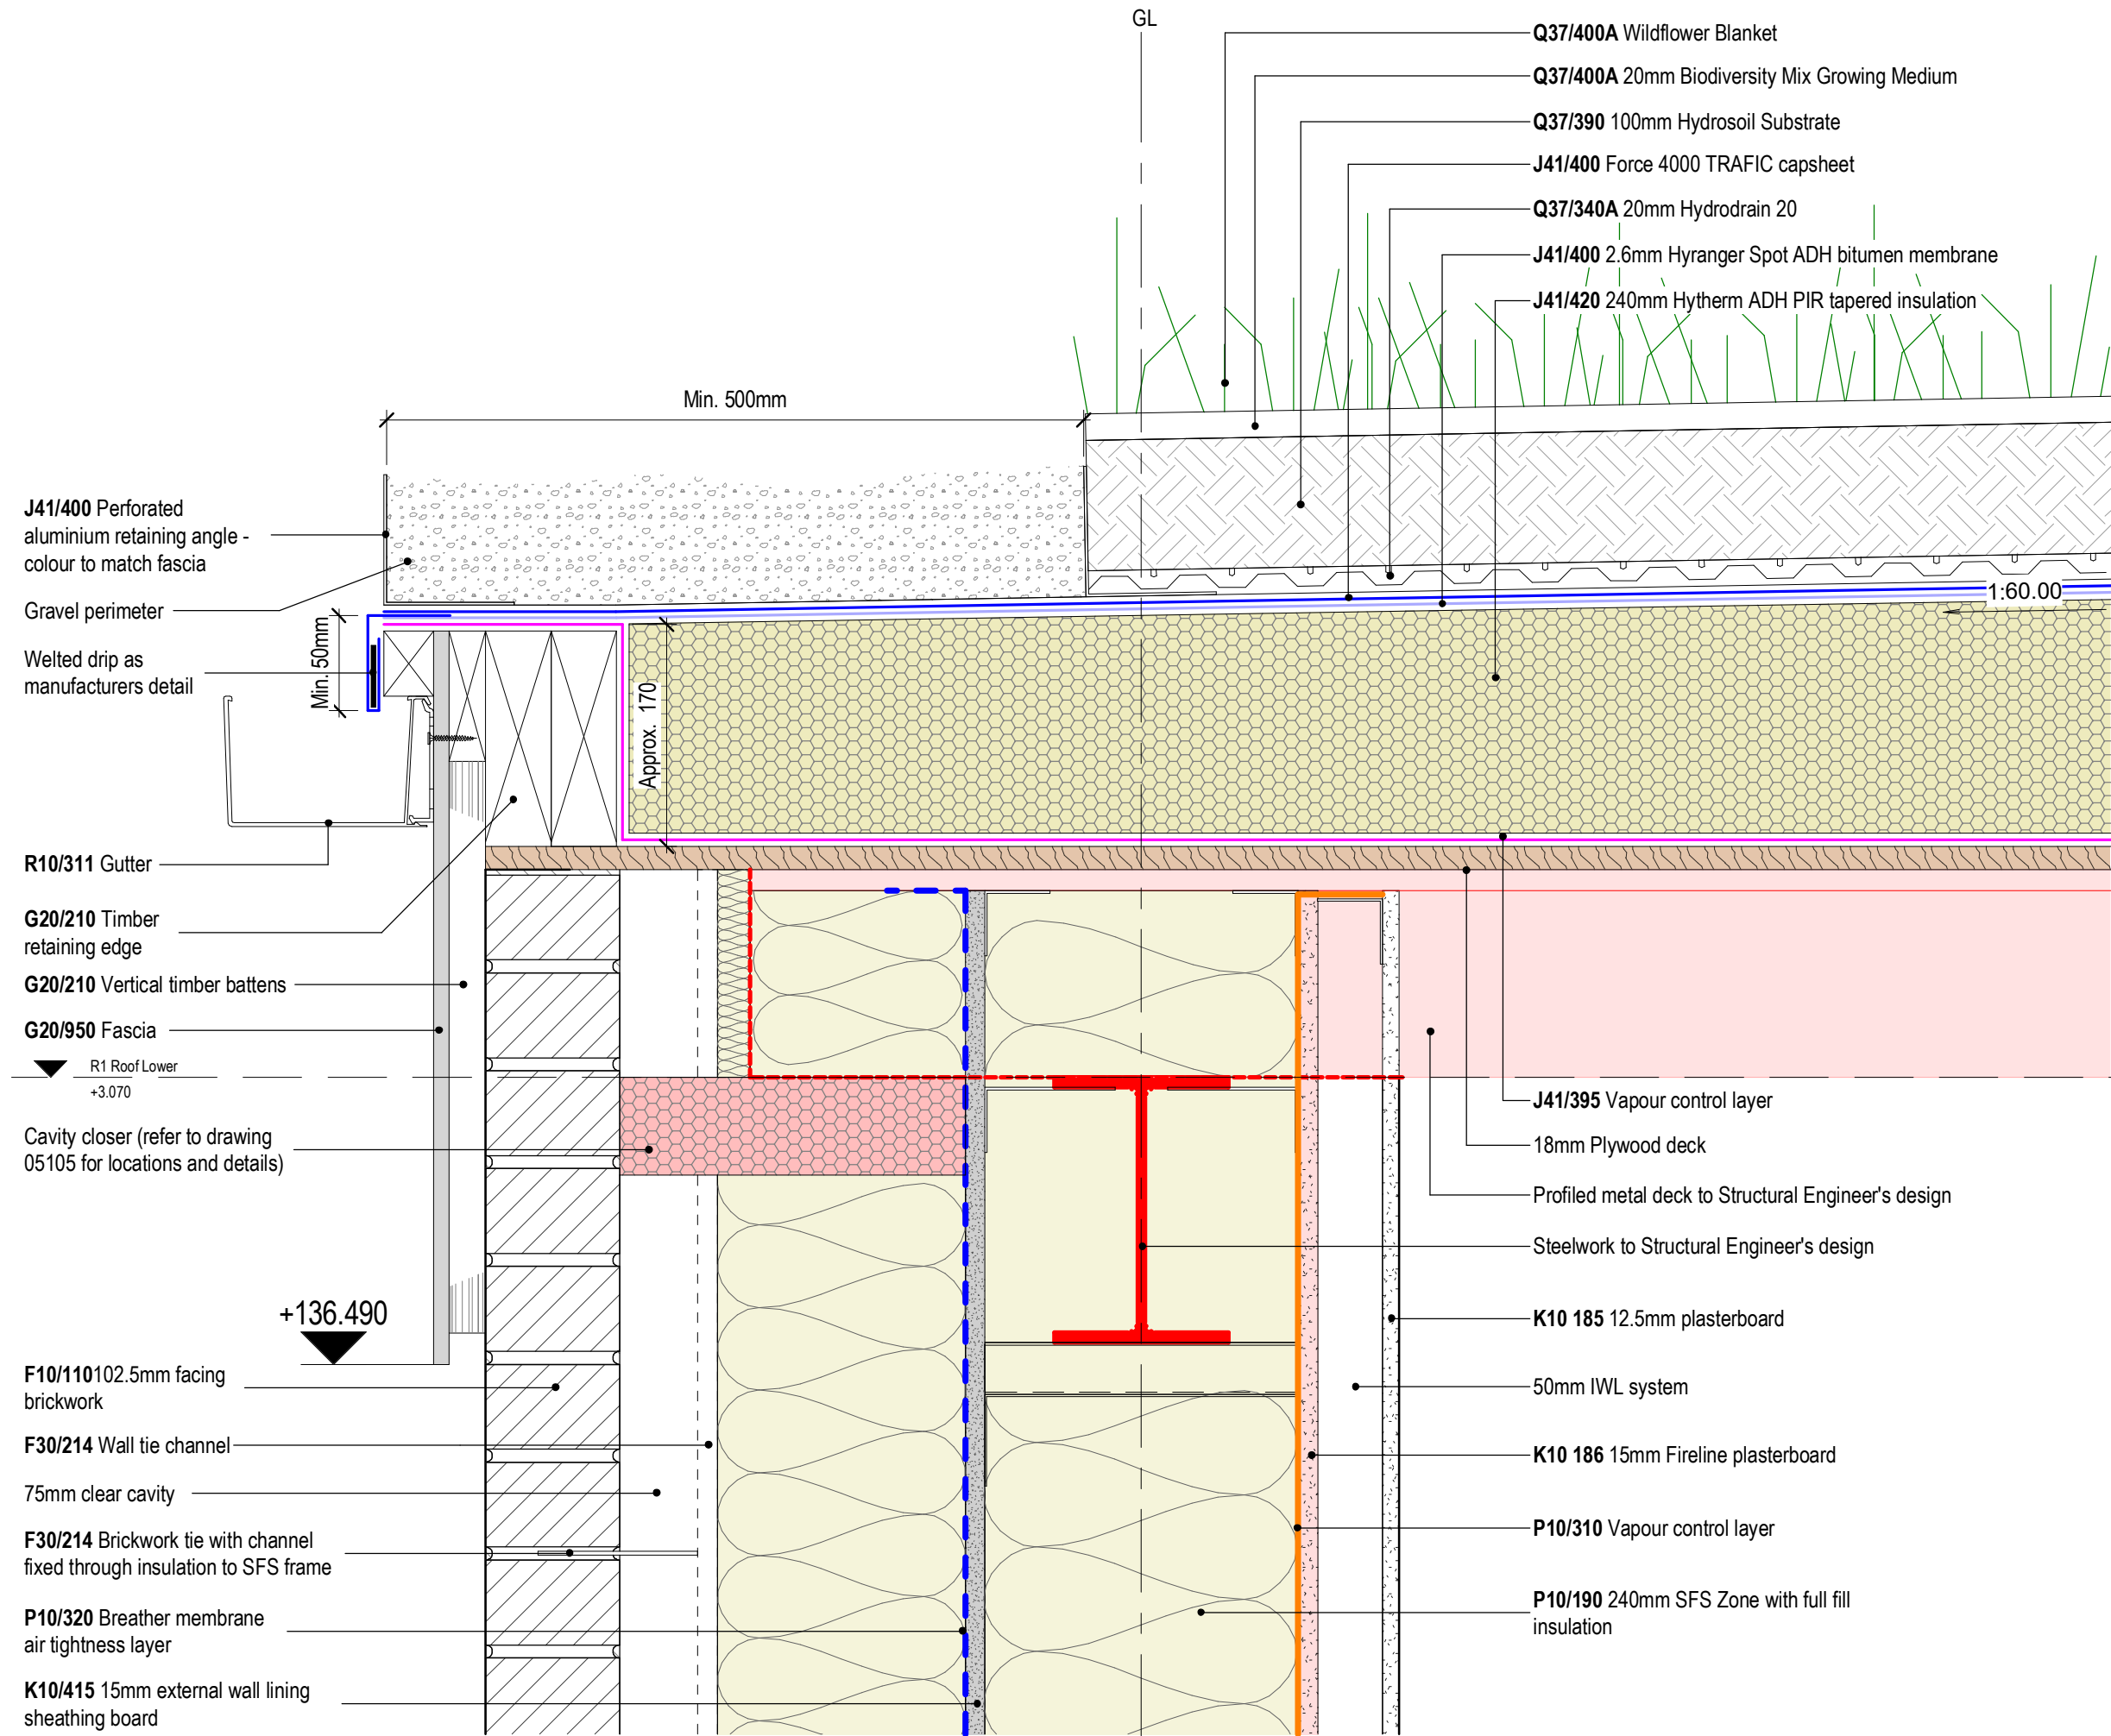

This line should measure 50mm when printed correctly

This drawing is the copyright of Roberts Limbrick Ltd and should not be reproduced in whole or in part or used in any manner whatsoever without their written permission.

Responsibility is not accepted for errors made by others in scaling from this drawing. Use only figured dimensions and report any discrepancies or omissions to the Architect immediately.

Rev	Date	By	Chk	Description
C01	26.09.2025	JMC	DAO	RIBA Stage 4 Issue
C02	22.19.2025	JMC	DO	Green Roof Type Amended following Ecology Report comments



Roberts Limbrick

03333 405 500
mail@robertslimbrick.com
robertslimbrick.com

Registered Office: England No. 06858029

Project Name

Ysgol Rhyd Y Grug

Client Name

Merthyr Tydfil County Borough Council

Drawing Title

Green Roof Edge Detail

Scale

1 : 5 • A3

Project No.

11777

Status

A3

Purpose Of Issue

Issued for Planning

Project	Org	Vol	Level	Form	Role
RYG	• RL	• 02	• RF	• DR	• A

Number

04203

Revision

C02