



8 No thus.

Print A3 @ 1:100 mm.

- 2 No stub LH & RH as 'Detail Roof to Wall'
- 2 No stub end LH & RH, extended rafter RH.
- 4 No extended rafter LH & RH.
- 5 No receding hip trusses.

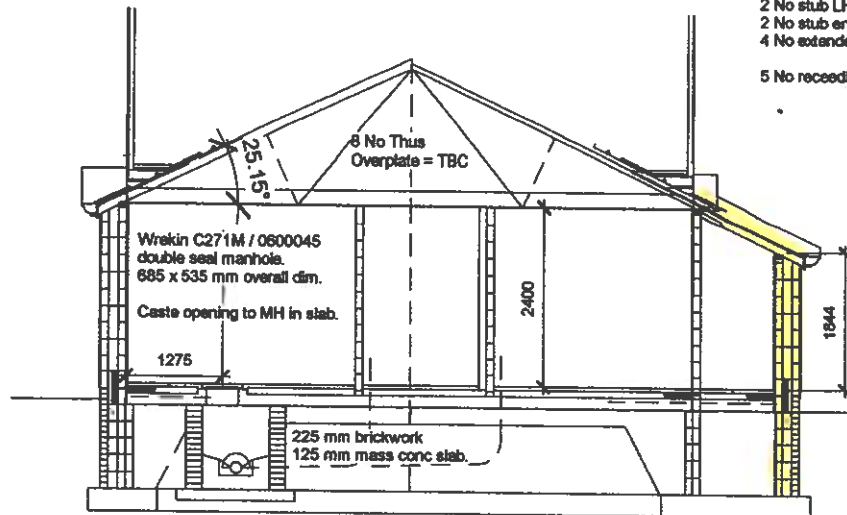

SECTION CC - PITCHED TRUSS ROOF PROPOSED.
DIAGRAMMATIC CONSTRUCTION SECTION.

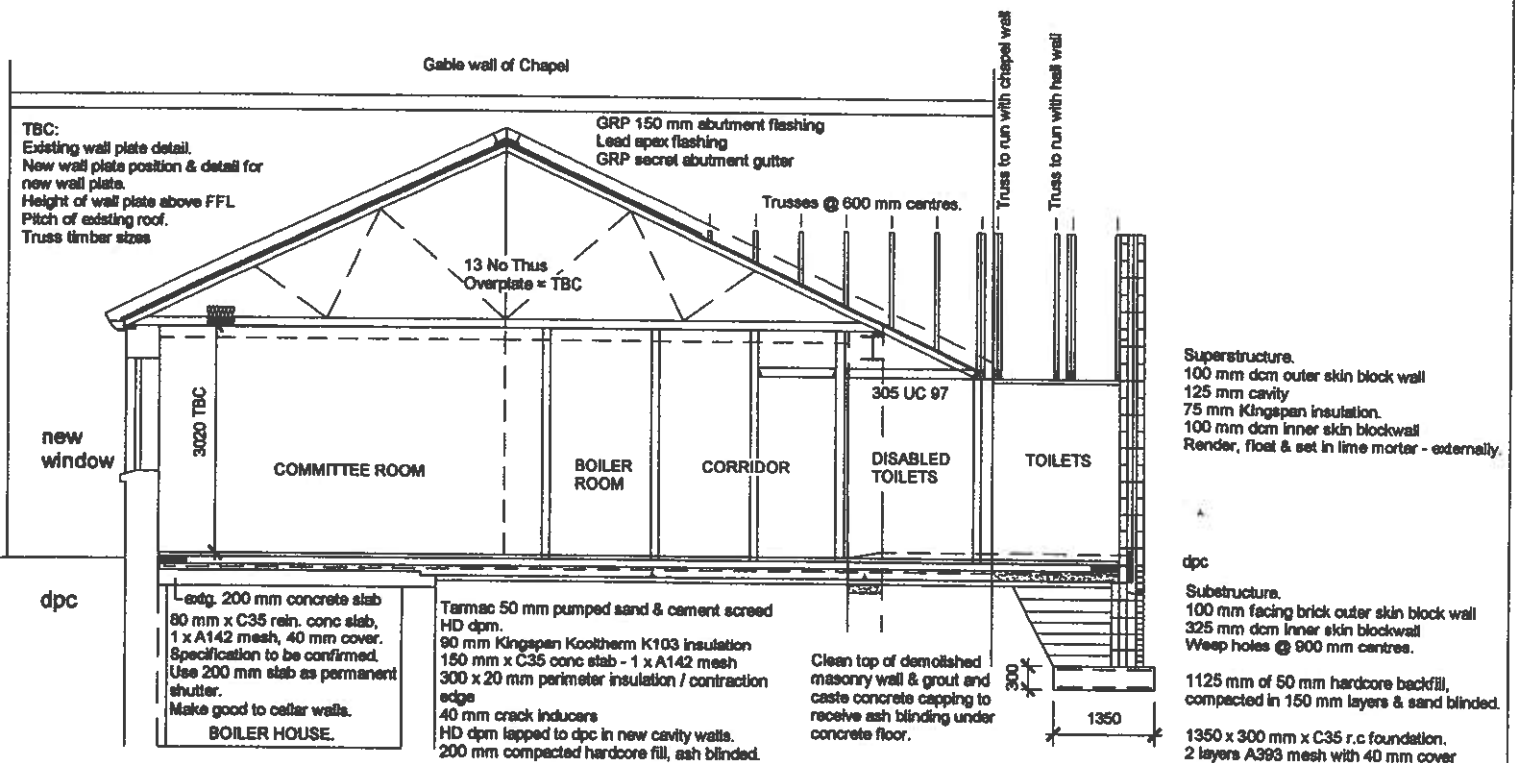

SECTION BB - PITCHED ROOF.-PROPOSED.
DIAGRAMMATIC CONSTRUCTION SECTION.

Philip Griffiths - Architect
3, St Johns Close, Cefn Coed,
Merthyr Tydfil. CF48 2PE.
Tel: 01685 370812
Email: Philip@philipgriffiths.co.uk

Client: High Street Baptist Chapel,
High Street, Merthyr Tydfil. CF47 8DN
Tel No: 07949 594850 or
Tel No: 07949 734556

Proposed Refurbishment of Chapel Hall @
High Street, Baptist Chapel, High Street,
Merthyr Tydfil. CF47 8DN
~~SECTION BB - OFFICE & TOILETS - SURVEY~~
SECTION BB - PITCHED ROOF PROPOSED.

Date: Nov. 2020
Drawn by: PG.
Scale: 1:100 mm
Drwg. No. **09F**